
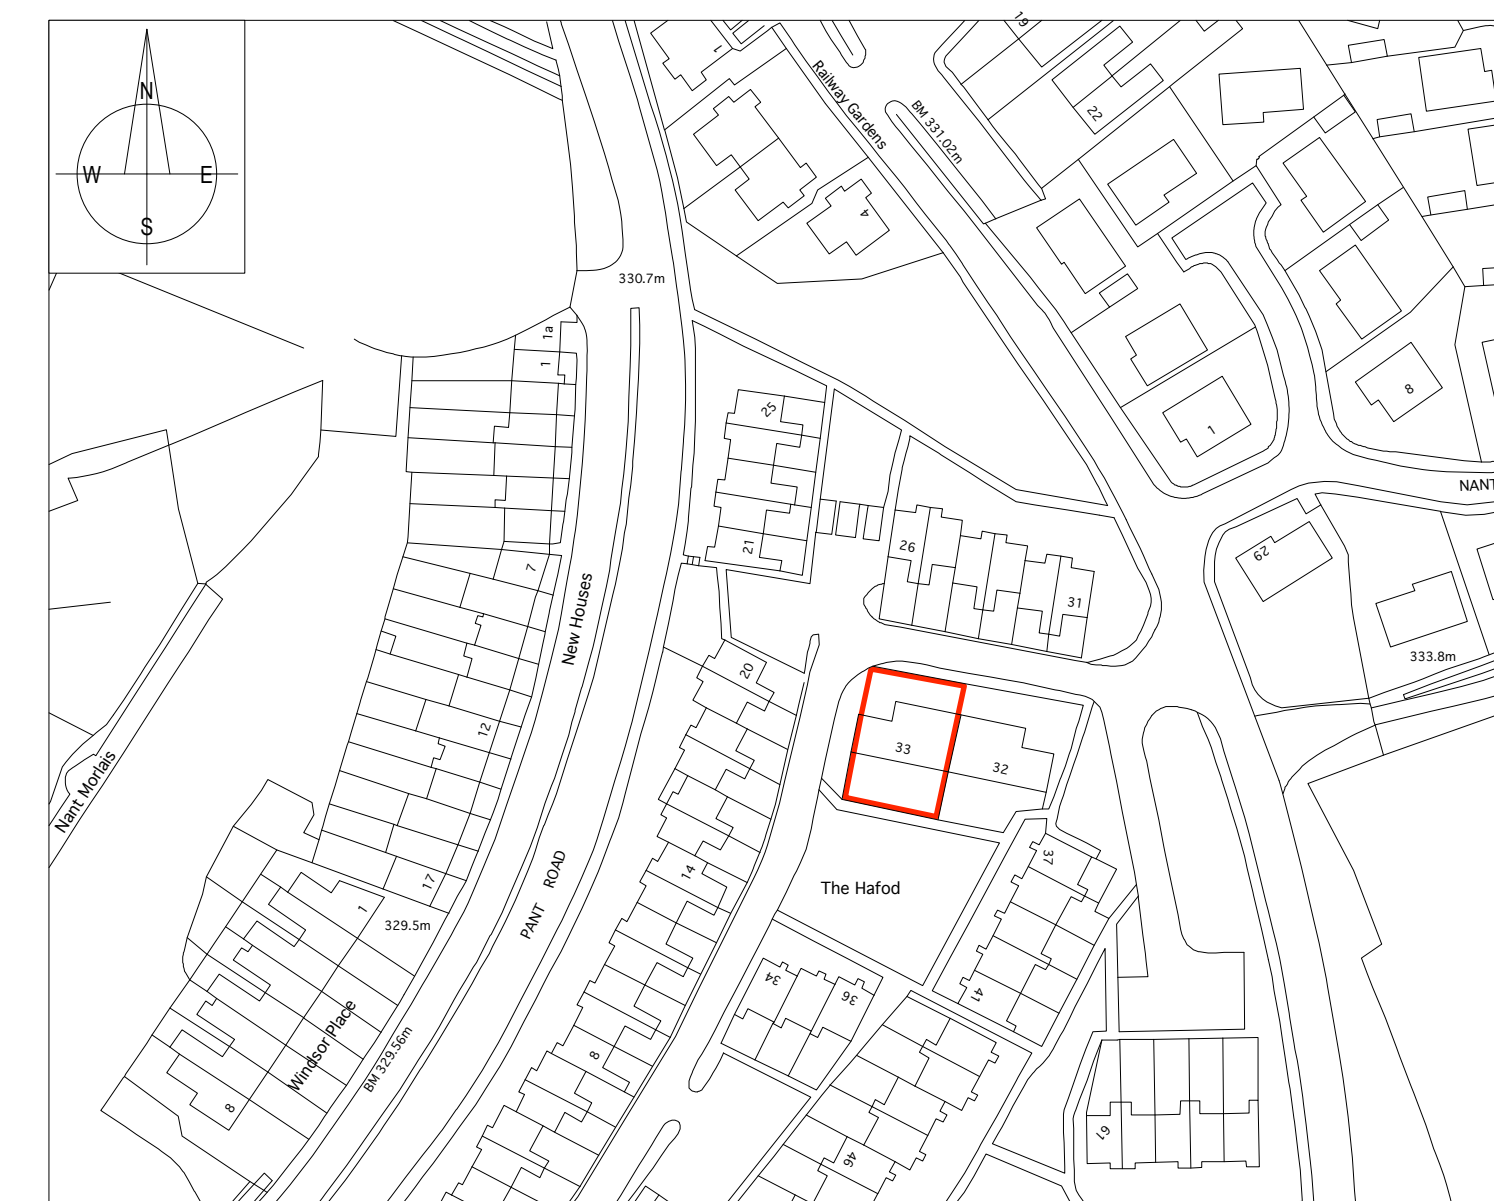
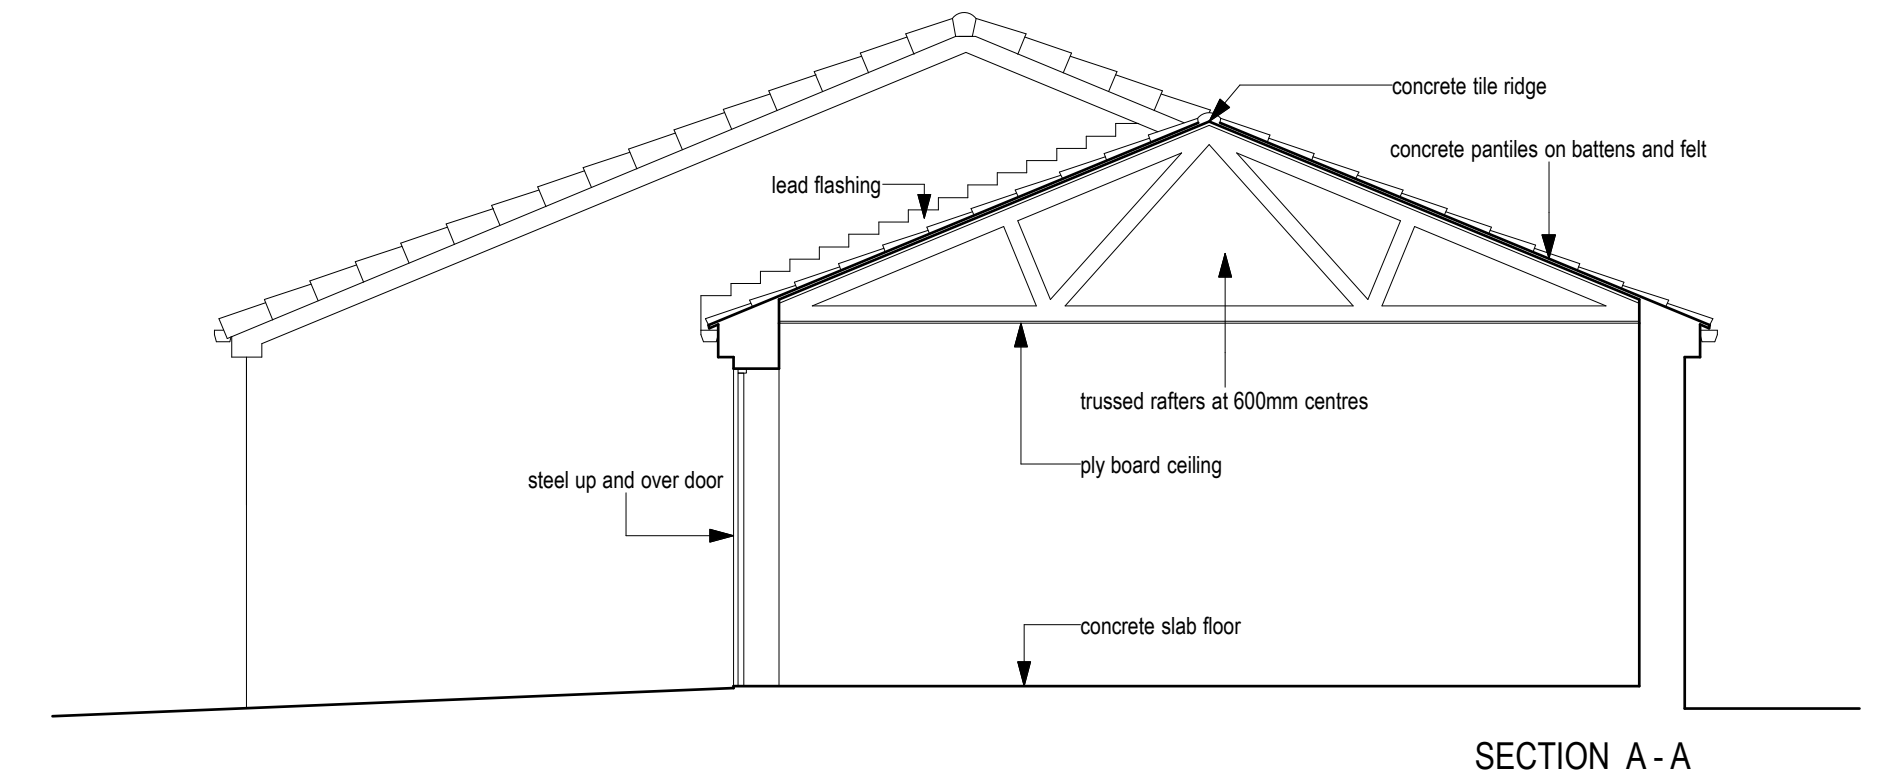
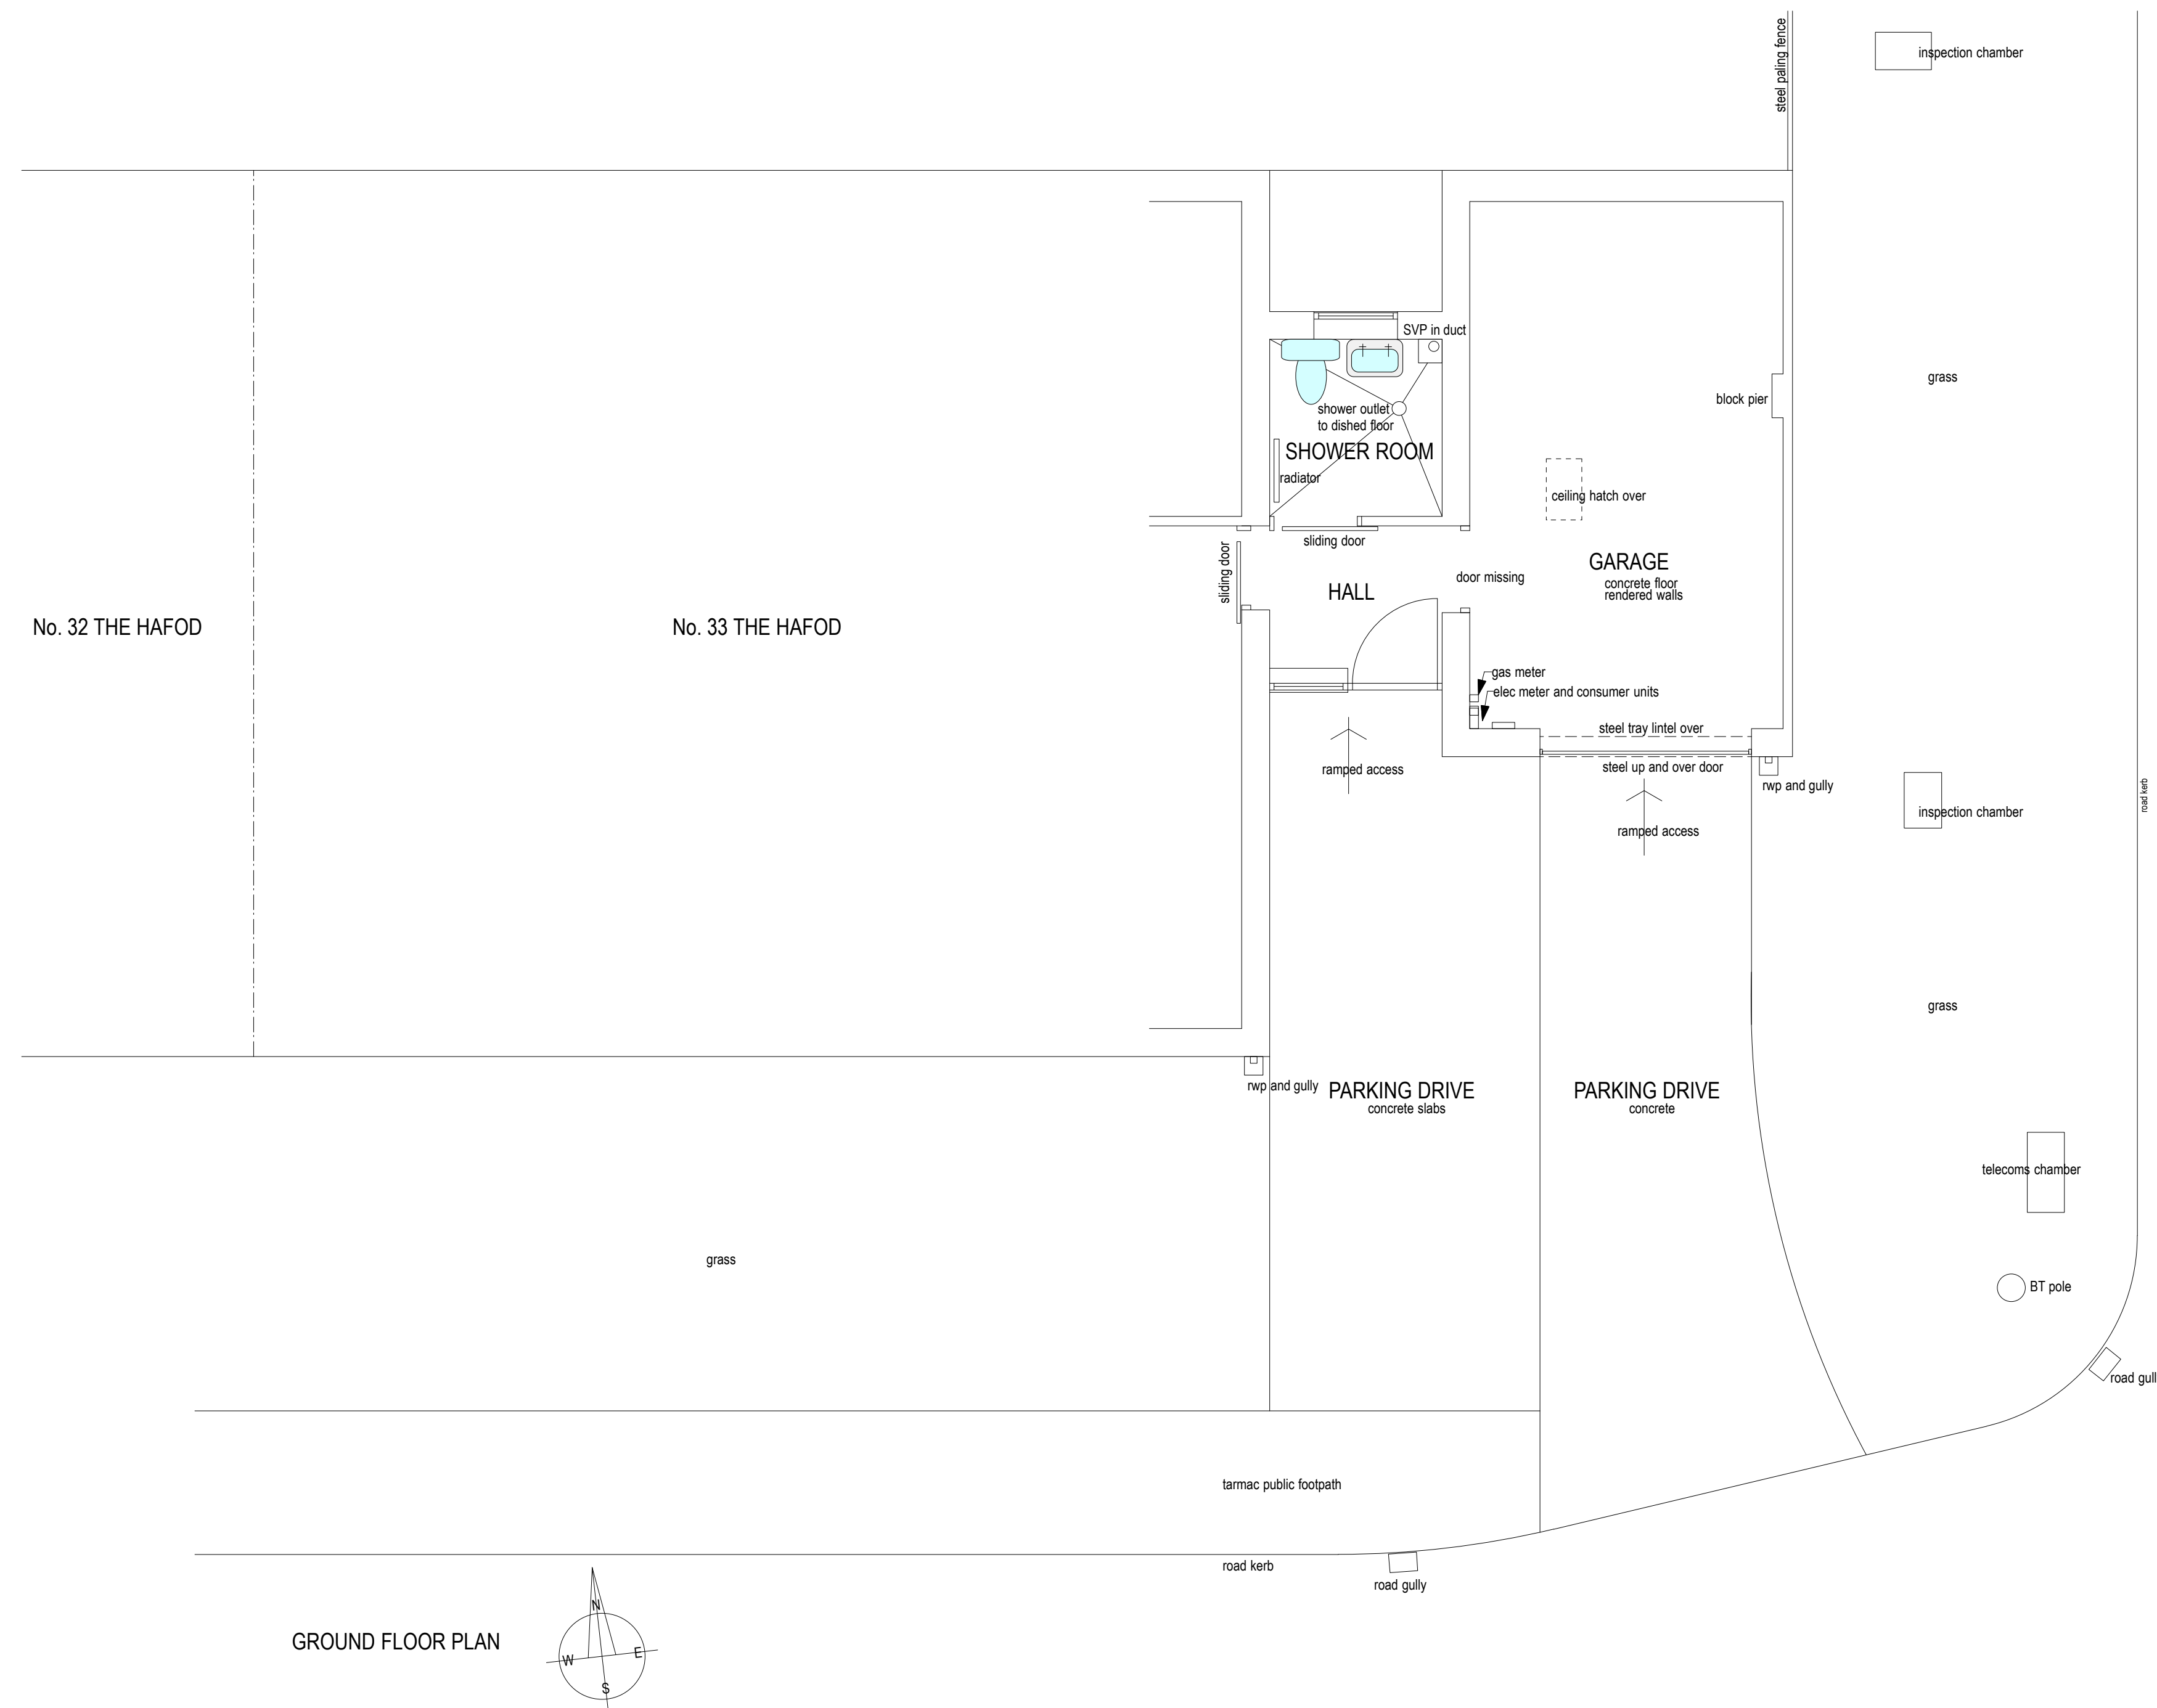
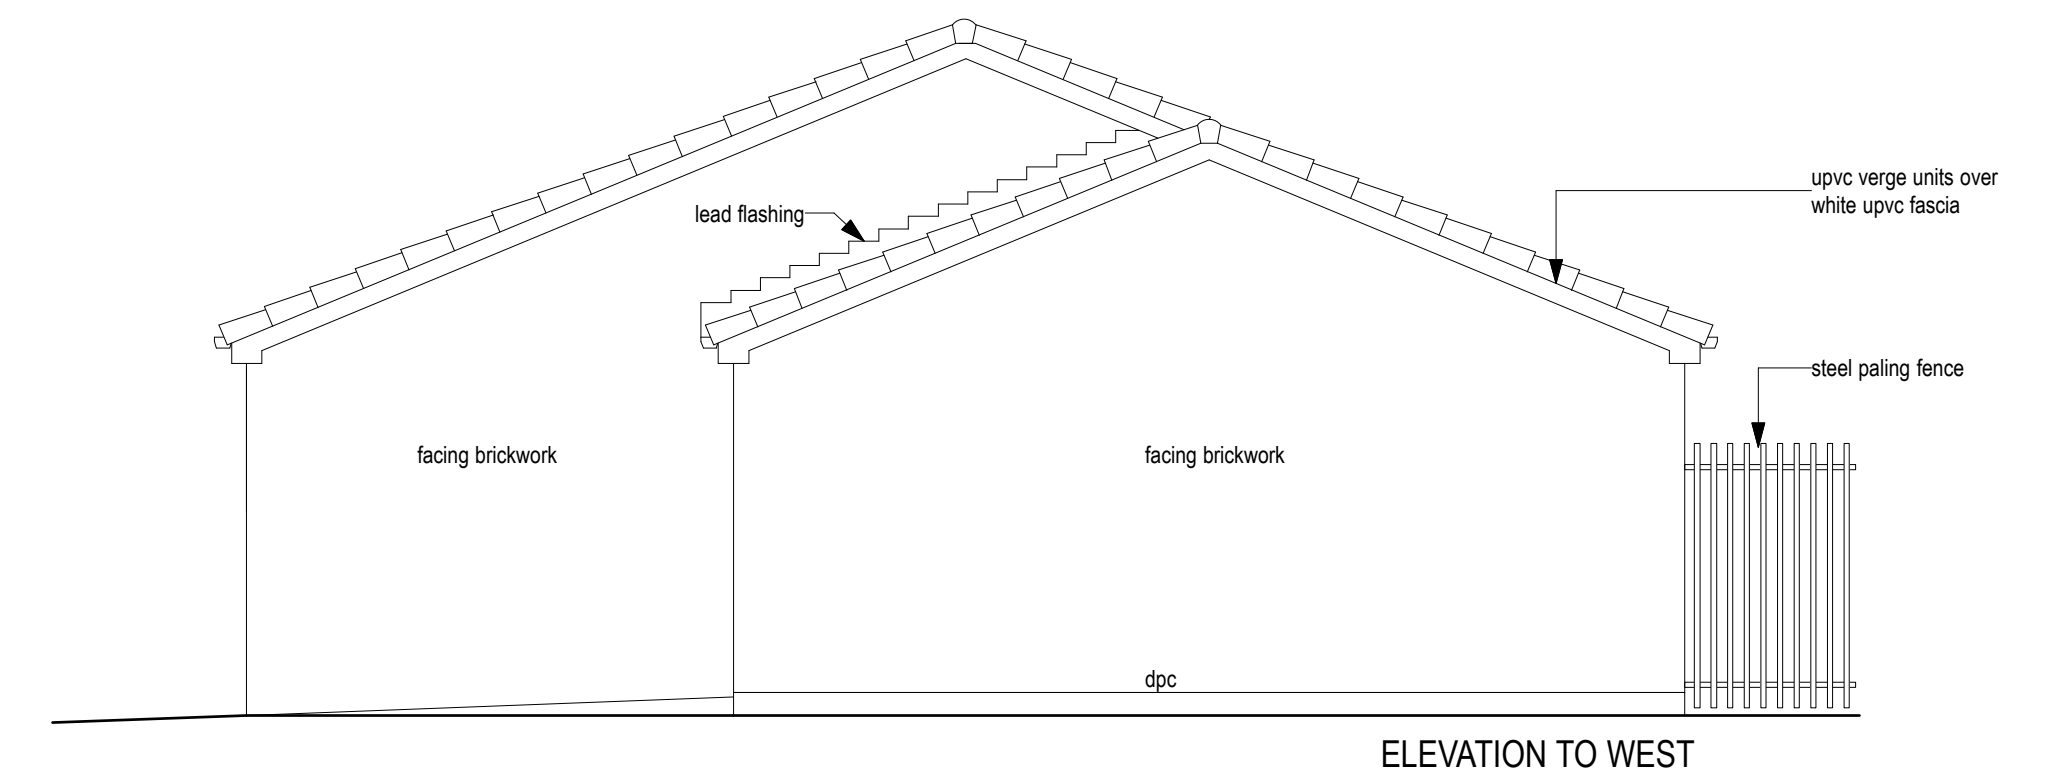


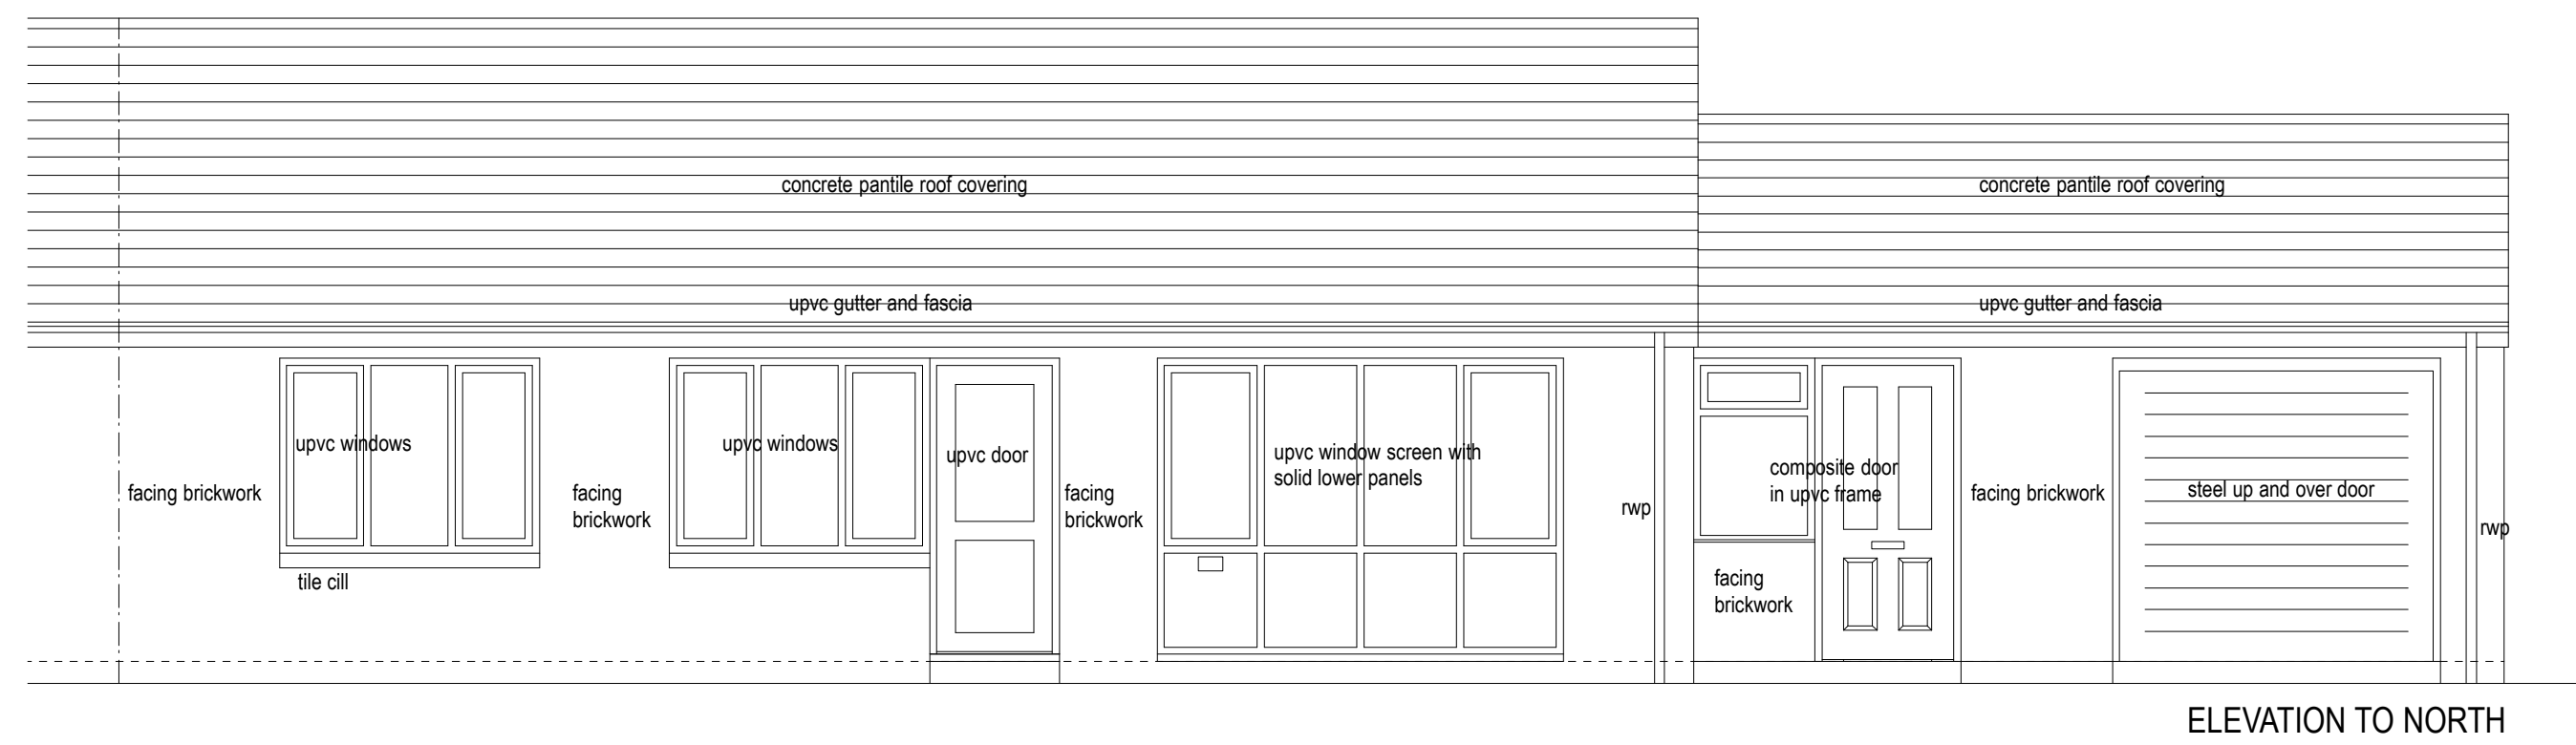

This drawing, the works and concepts depicted are the copyright of Paul Overton Architects and may not be reproduced or made use of, either directly or indirectly, without express written consent. Do not scale off this drawing. All heights, levels, sizes and dimensions to be checked on site before any work is undertaken.		
PAUL OVERTON ARCHITECTS Mobile: +07529 655 282 email: paul@p-o-a-architects.co.uk Milliners Cottage, New Church Street, Cefn Cedyr y Cymmer, Merthyr Tydfil, CF47 5UD		
Client MERTHYR VALLEYS HOMES		
Project 33 THE HAFOD, PANT, MERTHYR TYDFIL		
Drawing Title SURVEY AS EXISTING		
CAD ref	Drawn PRO	
Date October 2021	Scale 1:50	
Project No. 9075	Drawing No. 01	Revision -