


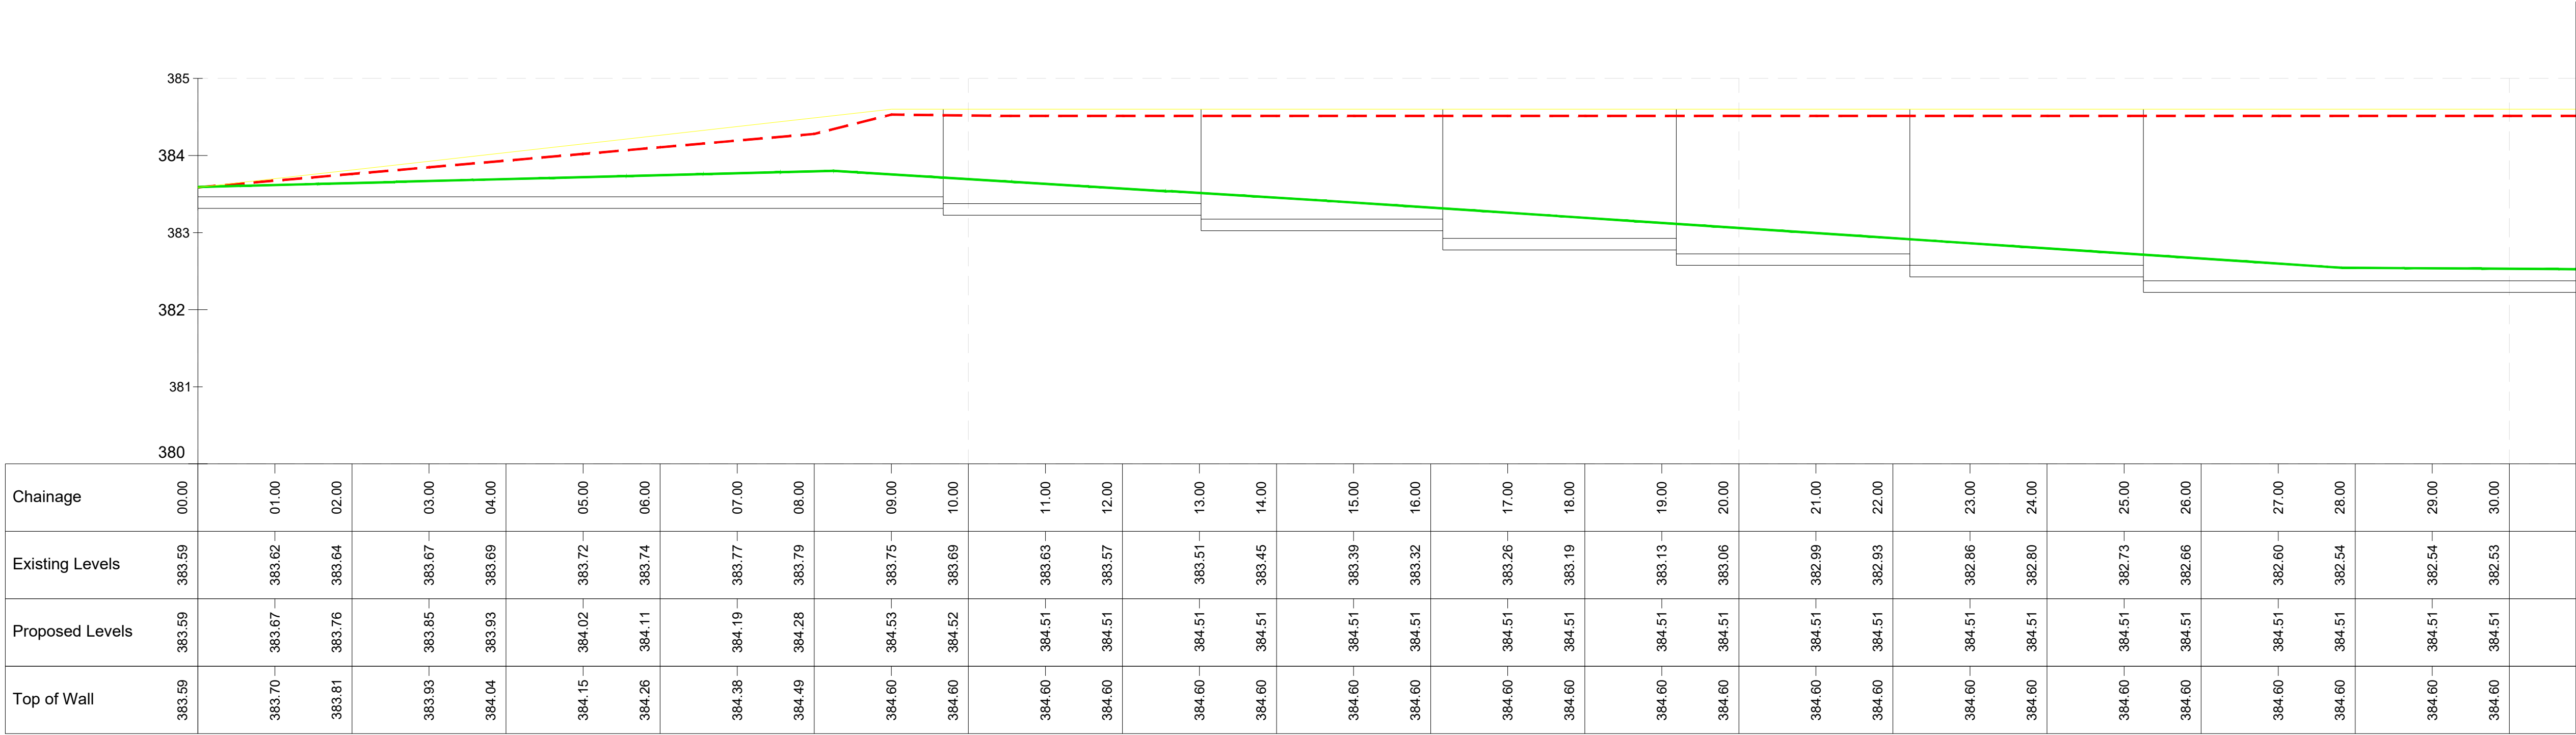


Chainage	00.00			01.00	
----------	-------	--	--	-------	--	--	

ELEVATION 1
SCALE: 1:50

FOR CONTINUATION OF SECTION. SEE BELOW

- NOTES
- THIS DRAWING IS TO BE READ IN CONJUNCTION WITH ALL RELEVANT DRAWINGS, DOCUMENTS AND SPECIFICATIONS. ANY DISCREPANCIES BETWEEN INFORMATION SHOWN ON THIS AND ANY OTHER DRAWING SHALL BE REPORTED TO THE ENGINEER IMMEDIATELY.
 - DO NOT SCALE FROM THIS DRAWING. WORK TO FIGURED DIMENSIONS ONLY.
 - THIS DRAWING SHALL NOT BE USED FOR CONSTRUCTION PURPOSES UNLESS SPECIFICALLY STATED AS 'FOR CONSTRUCTION' IN THE DRAWING STATUS.
 - ALL DRAWING INFORMATION MUST BE READ FROM HARD COPY / PDF FILES ONLY, MARKED CHECKED. BEFORE PROCEEDING PLEASE ENSURE THE ISSUE STATUS IS APPROPRIATE FOR THE INTENDED USE. ALL INFORMATION EXTRACTED DIRECTLY FROM DRAWING FILES (E.G. DWG'S) IS DONE SO ENTIRELY AT THE USERS RISK.
- KEY:
- SITE BOUNDARY
 - PROPOSED GROUND LEVEL BEHIND RETAINING WALL
 - EXISTING GROUND LEVEL IN FRONT OF RETAINING WALL
 - PROPOSED RETAINING WALL ELEVATION

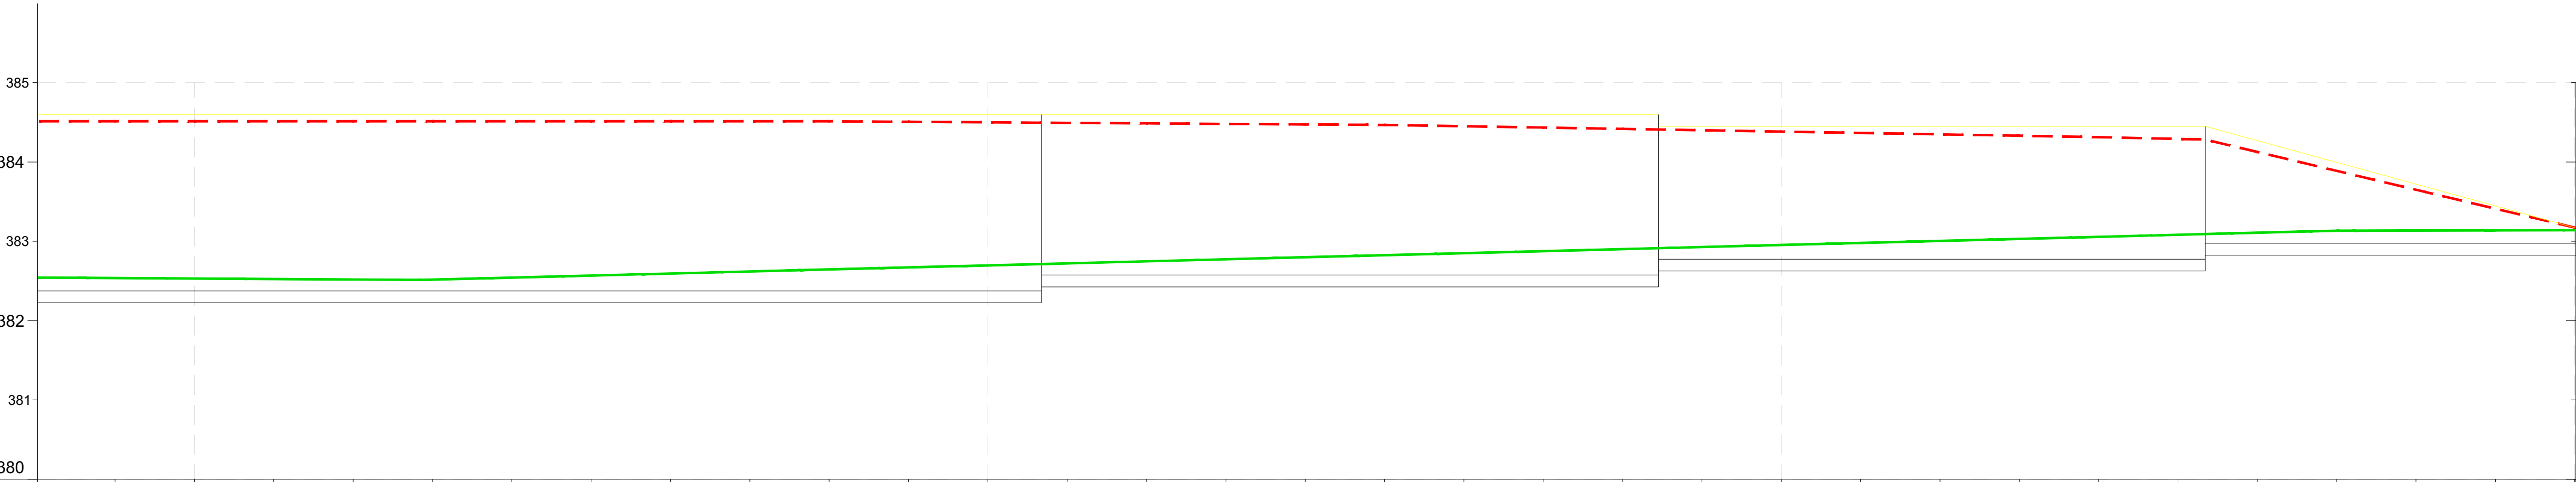

Chainage	
----------	--	--	

ELEVATION 1 (CONT)
SCALE: 1:50

CI	CONSTRUCTION ISSUE	12.06.26	CDR	JC
T1	TENDER ISSUE	27.05.26	CDR	JC
Rev.	Description	Date	By	Chkd

Civil Engineering

Structural Engineering

Transport Planning

Highways Engineering

Building Surveying

Geomatics

Hertfordshire

Oxfordshire

Cambridgeshire

Bristol

Client :

Project :

McDONALD'S RESTAURANT
HEADS OF VALLEY ROAD, MERTHYR TYDFIL
LA6 1FW (ST2313)

Title :

SOUTHERN RETAINING WALL
ELEVATION

Engineer : CDR

Date : MAY 2026

Director : JC

Scale : AS SHOWN @ A1

Status :

FOR CONSTRUCTION

Drawing No.

4240241-1103

Rev

C1