
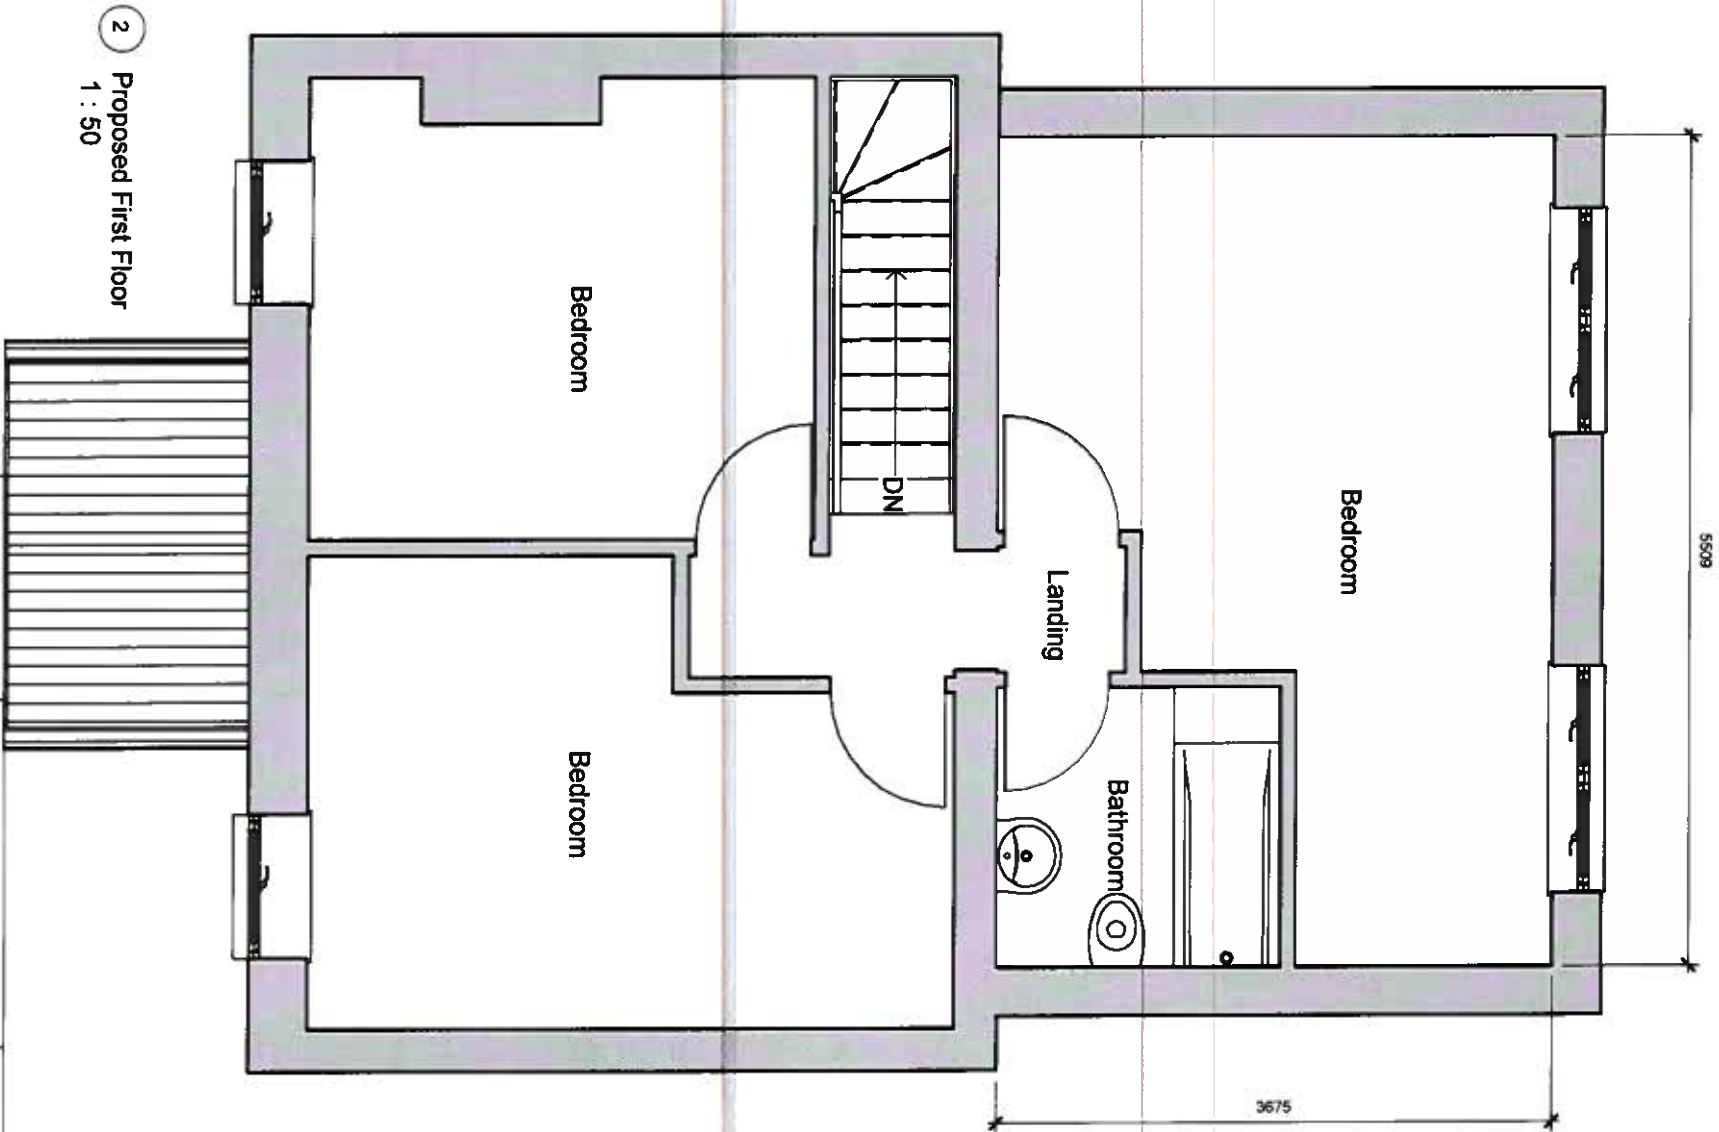


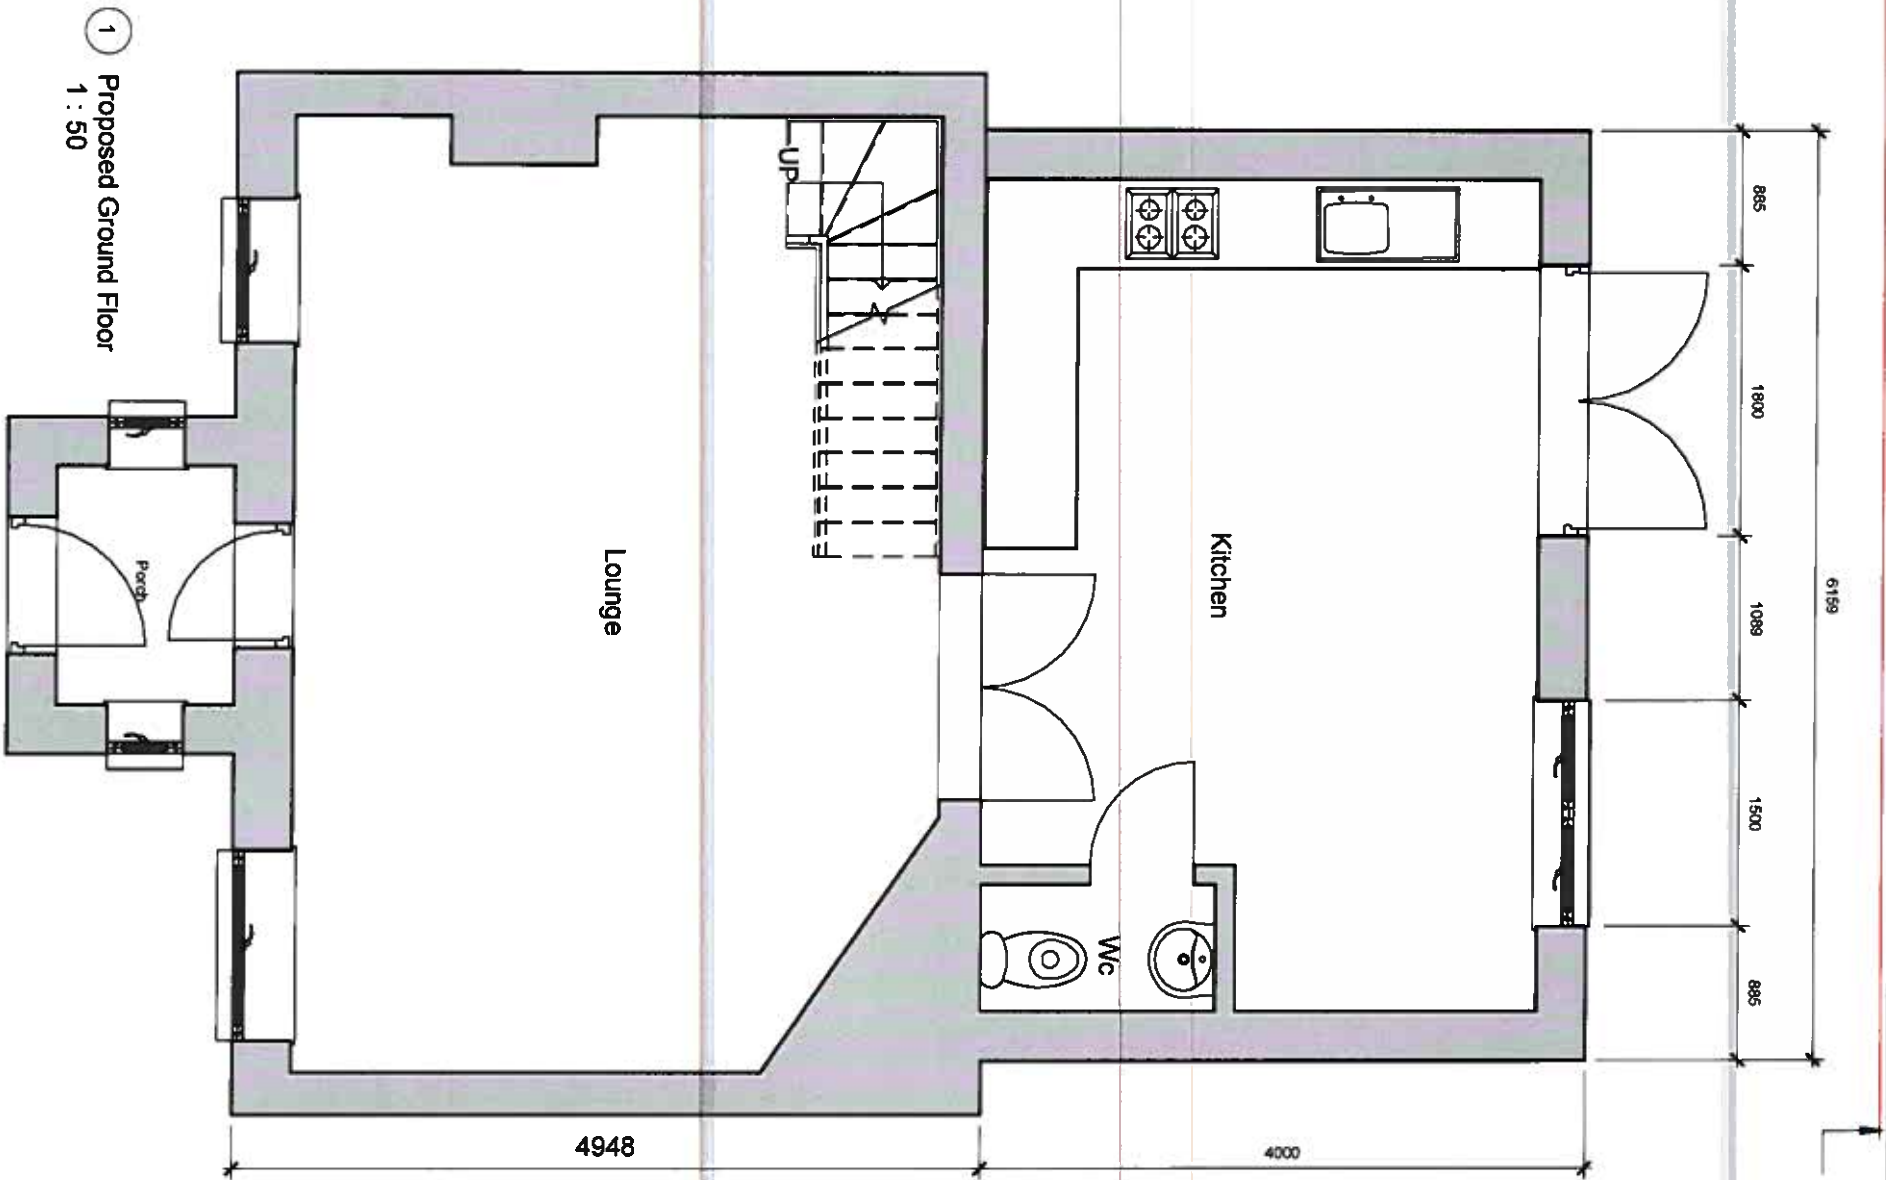

PROJECT		SHEET		This Drawing is Copyright, Dimensions to be checked on site and not scaled from this drawing			Checked by JH		Drawn by PH		Scale (@ A3) 1 : 50	
Two storey extension to rear & front porch		Proposed Plans		PURPOSE OF ISSUE Planning Approval			DRAWING NUMBER QR-02		Rev No A		Issue 20/08/2022	
INDIGO DESIGN (Part of 3dcadwales Ltd) 5 Ashlea Drive, Merthyr Tydfil, CF47 0NY Tel: 01685 385746 Mob: 07940913216 Email: philip@3dcadwales.co.uk				Address 5 Queens Road, Thomastown, Merthyr Tydfil, CF47 0NA								