


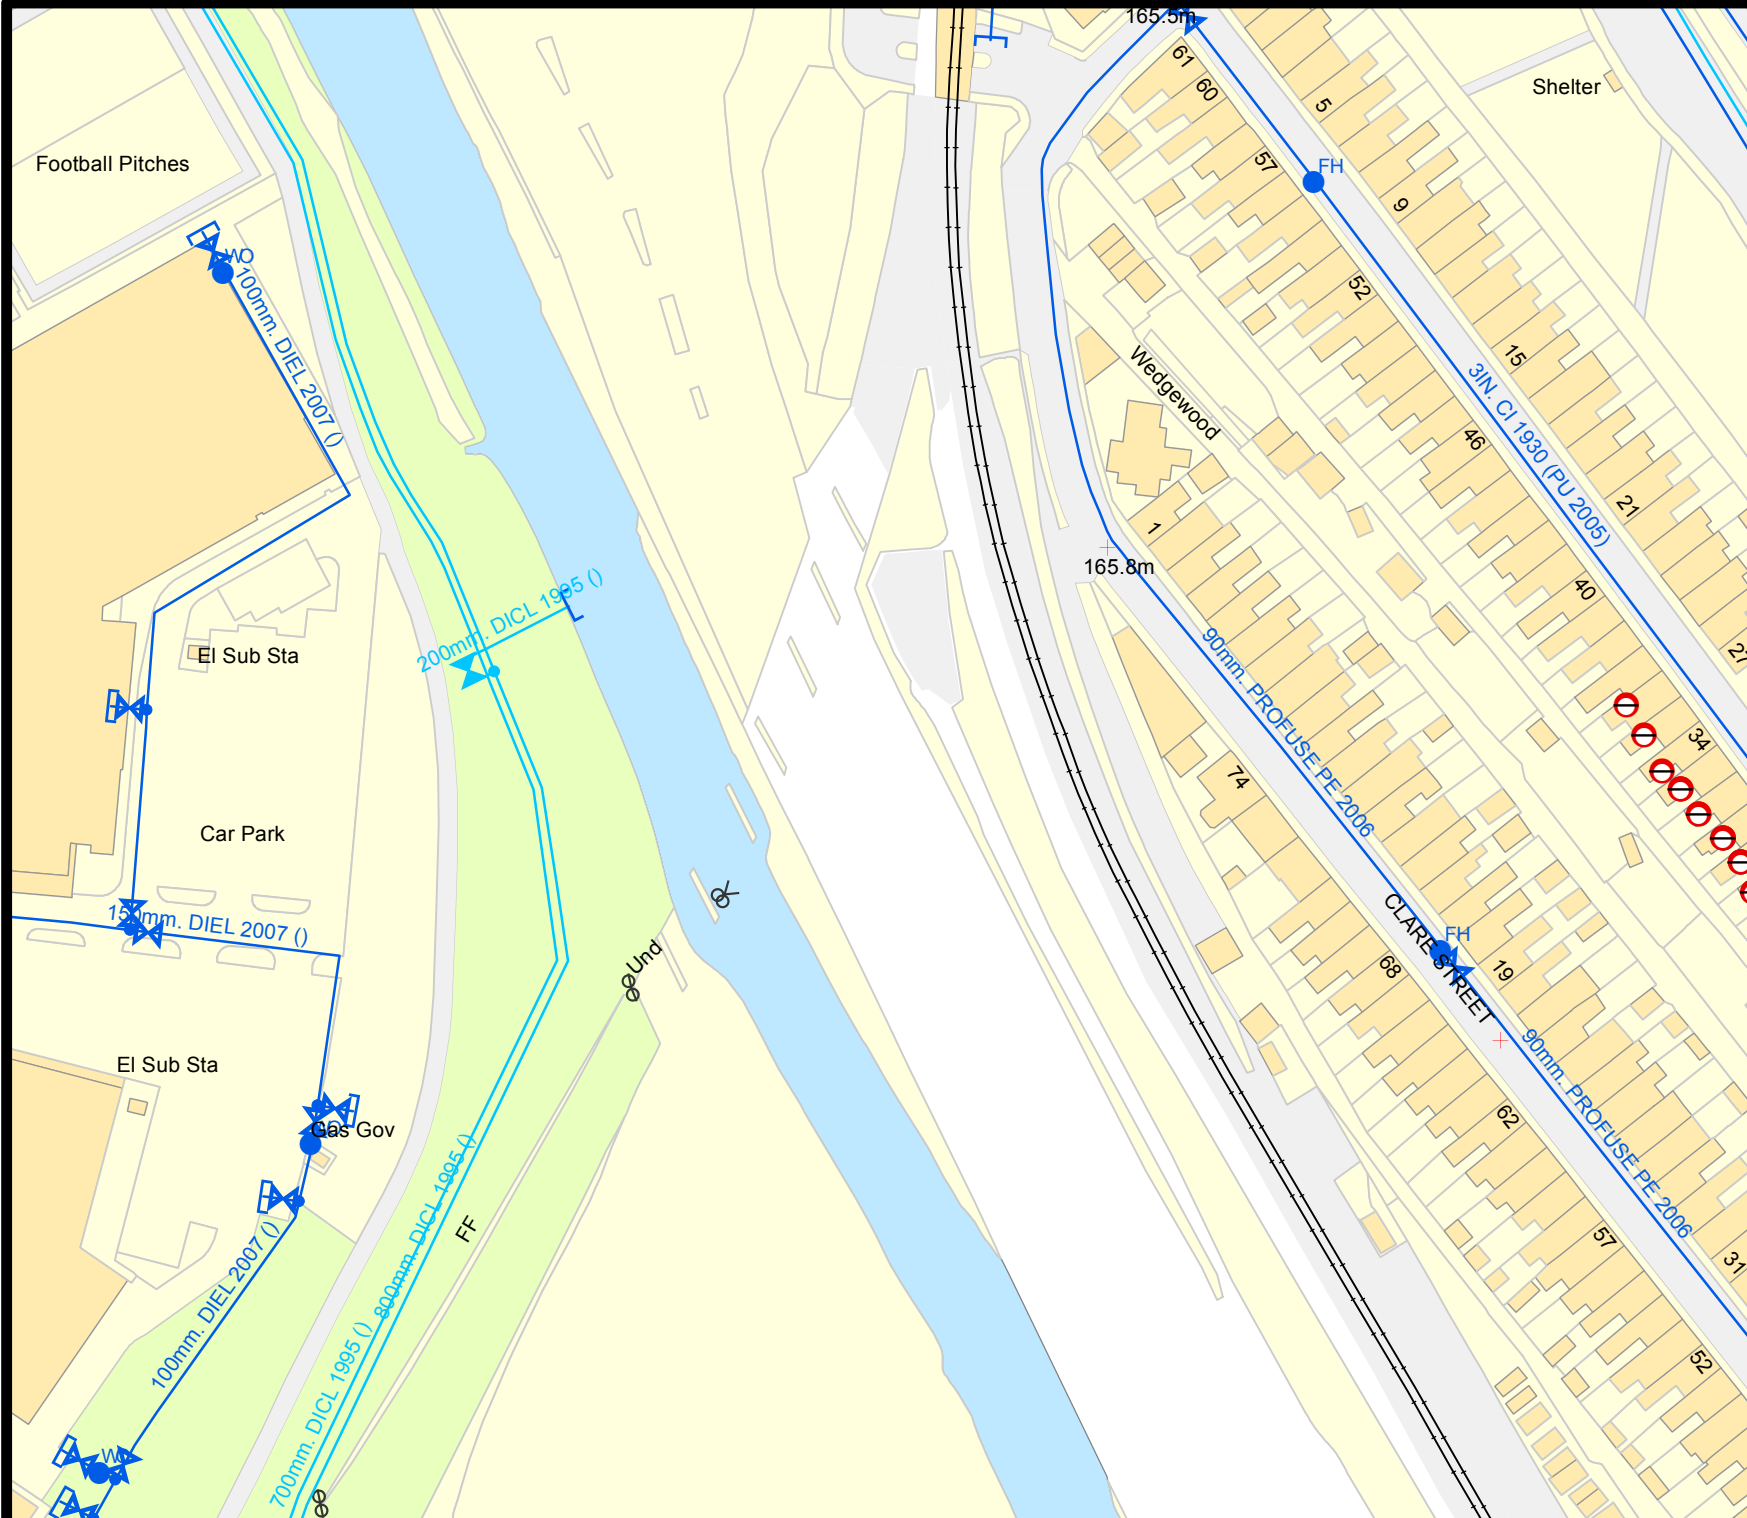



Dŵr Cymru
Welsh Water

PLA0047410



LEGEND

Clean network:

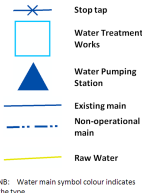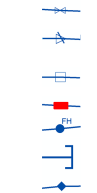

NB: Water main symbol colour indicates the type.
LIGHT BLUE - Trunk
DARK BLUE - Distribution
YELLOW - Raw Water

Notes:

Whilst every reasonable effort has been taken to correctly record the pipe material of DCWW assets, there is a possibility that in some cases pipe material (other than Asbestos Cement or Pitch Fibre) may be found to be asbestos cement (AC) or Pitch Fibre (PF). It is therefore advisable that the possible presence of AC or PF pipes be anticipated and considered as part of any risk assessment prior to excavation.

Dŵr Cymru Cylindrefydd (the Company) gives this information as to the position of its underground apparatus by way of general guidance only and on the understanding that it is based on the best information available and is not warranted as to its correctness in the event of excavations or other works made in the vicinity of the company's apparatus. The error of locating apparatus is liable to vary and any excavations made entirely on your own. The information which is supplied by the Company is done so in accordance with statutory requirements of sections 103 and 109 of the Water Industry Act 1991 which is based upon the best information available and, in particular, but without prejudice to the generality of the foregoing, it should be noted that the records that are available to the Company may not disclose the existence of water mains, service pipes, sewer, water pipes or drainage pipes and any excavations made in the vicinity of the Company's apparatus, or if they do, the position thereof, including their position and depth, may not be accurate. It must be understood that the furnishing of this information is entirely without prejudice to the provisions of the New Roads and Street Works Act 1991 and the Company's rights to be compensated for any damage to its apparatus.

Service pipes are not generally shown but their presence should be anticipated.

**EXACT LOCATIONS OF ALL APPARATUS
TO BE DETERMINED ON SITE.**

Reproduced by permission of the Ordnance Survey on behalf of
HMSO. © Crown copyright and database right 2017.
All rights reserved.
Ordnance Survey Licence number 100019534

Map Ref: 305181,205395
Map scale: 1:1250
Printed by: Gough Jasmin
Printed on: 12 Feb 2020