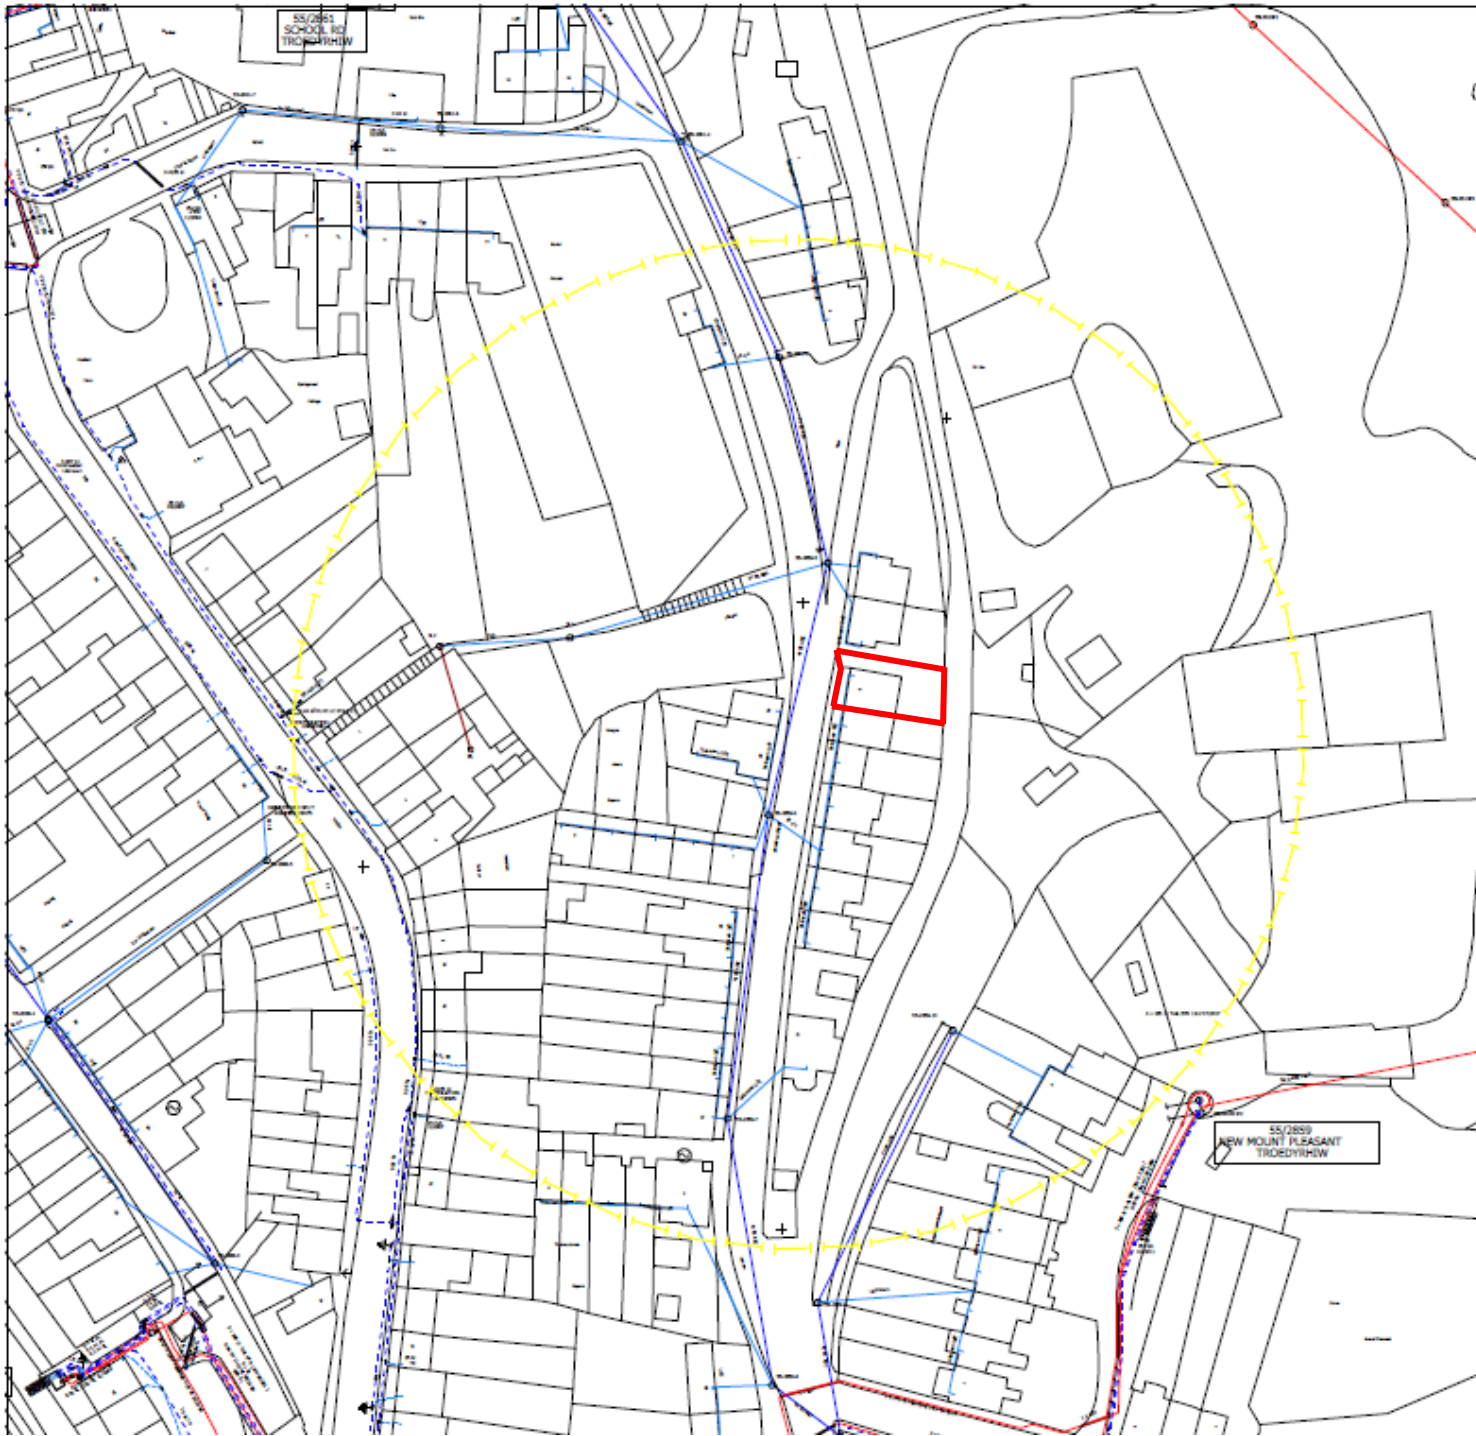


Location plan for.....

6, Chapel Street, Troedryhiw, Merthyr Tydfil, CF48 4ND.

Scale – 1:1250

Paper – A4