



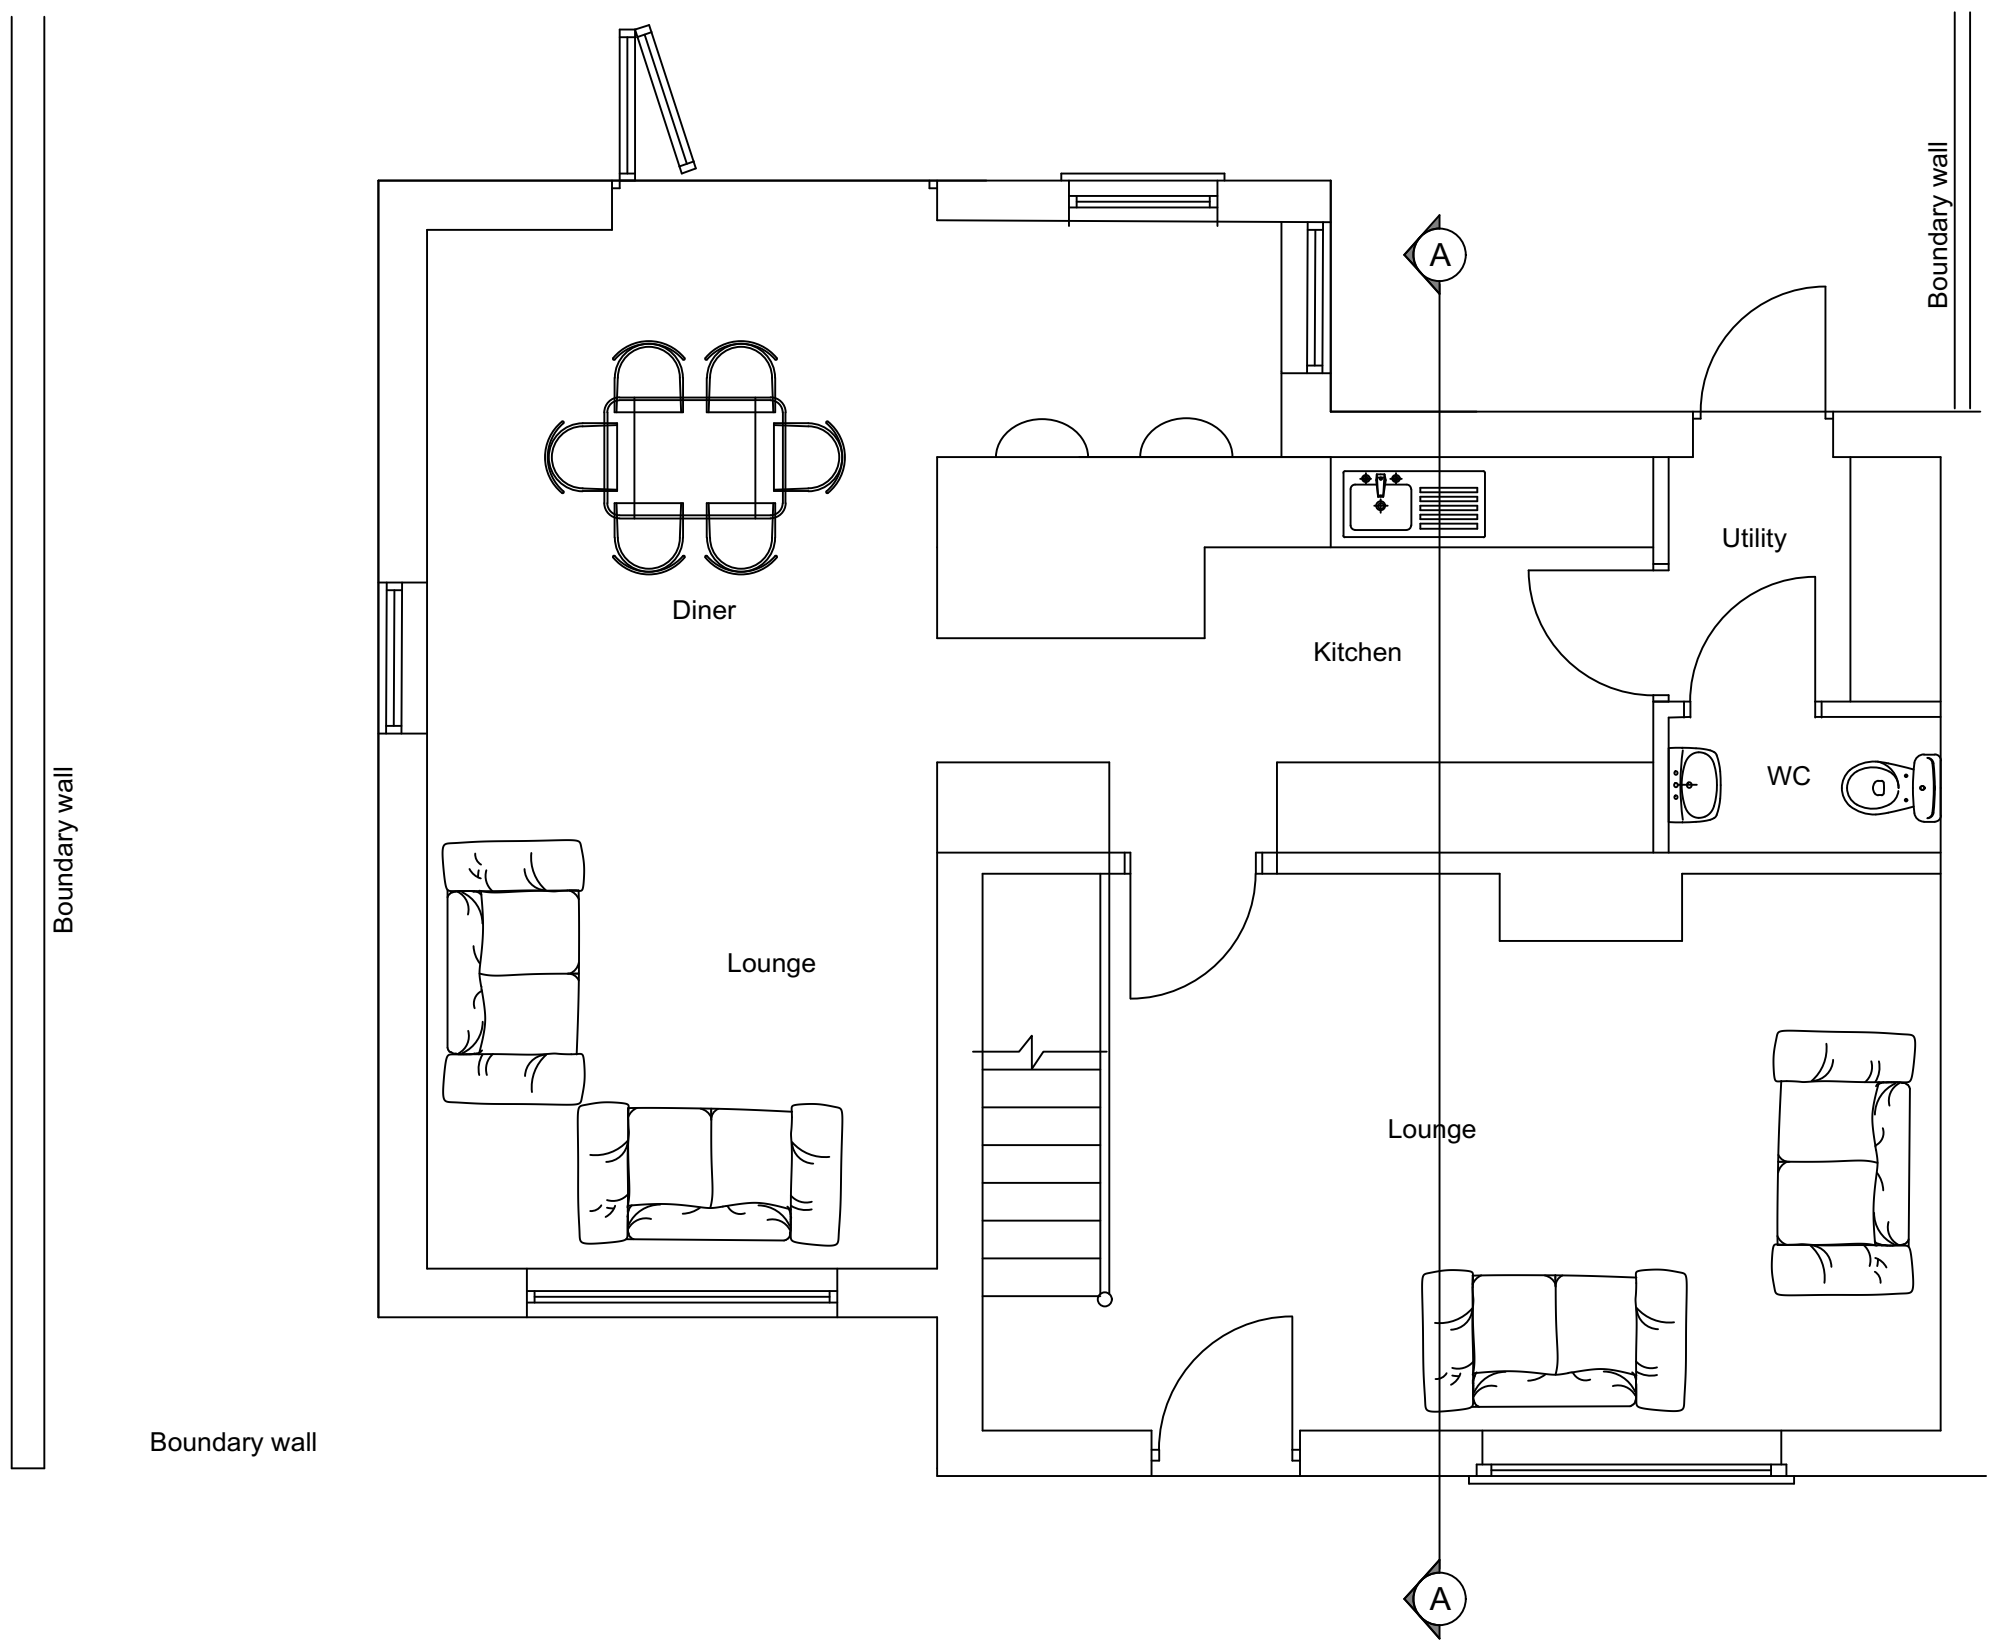


PROPOSED GROUND FLOOR PLAN

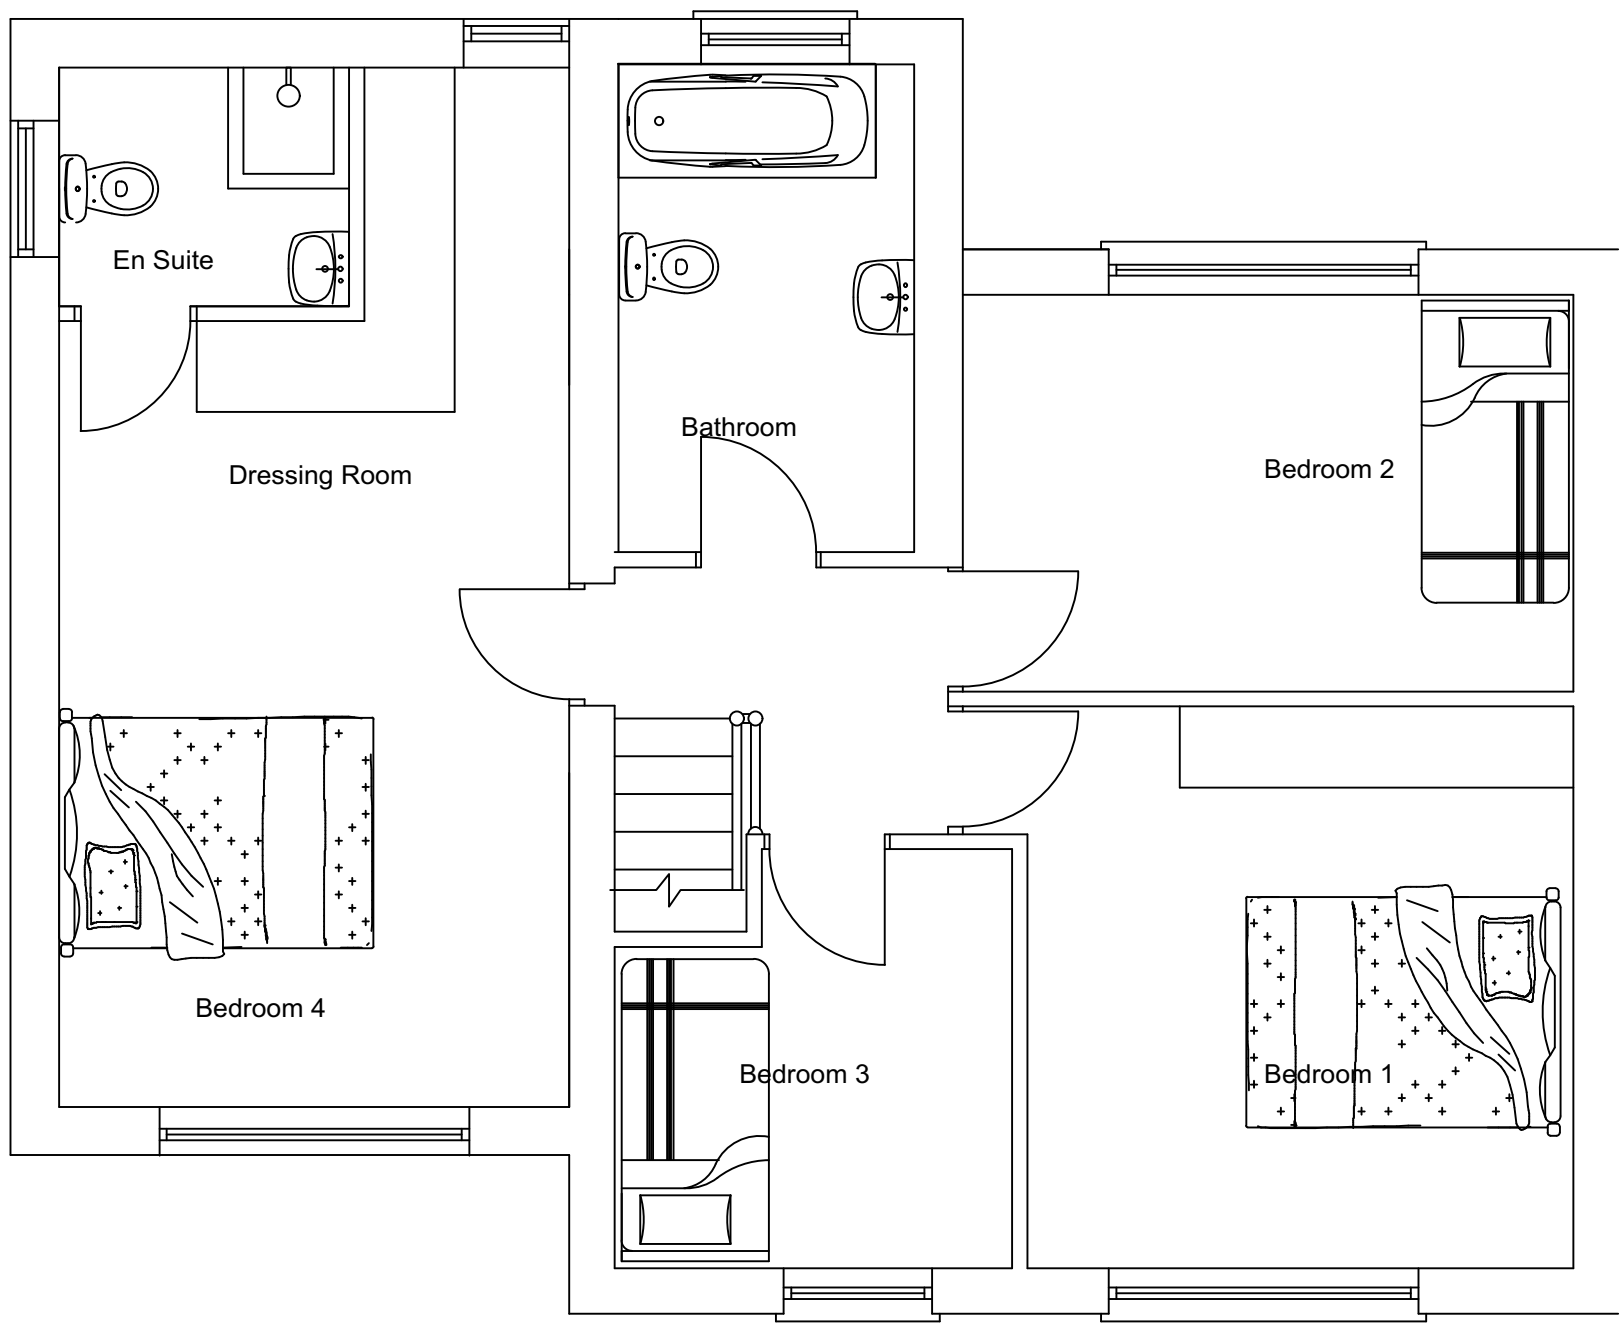


PROPOSED FIRST FLOOR PLAN


OPTION 03

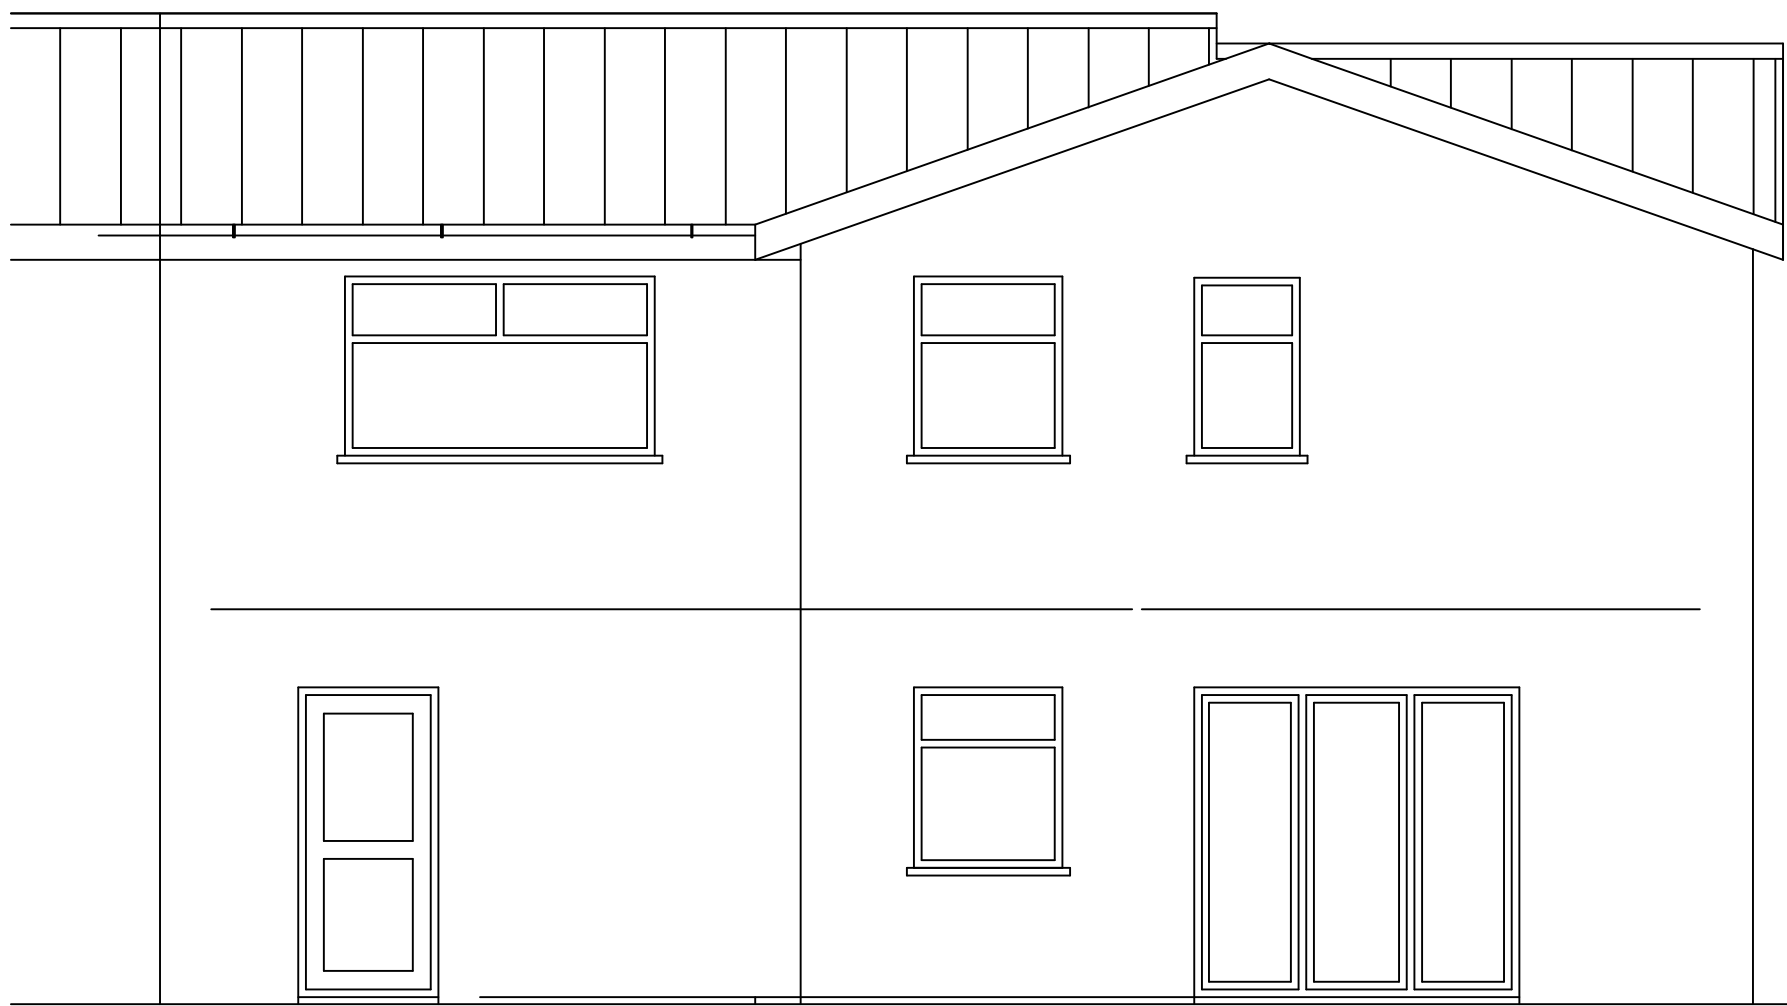


PROPOSED REAR ELEVATION

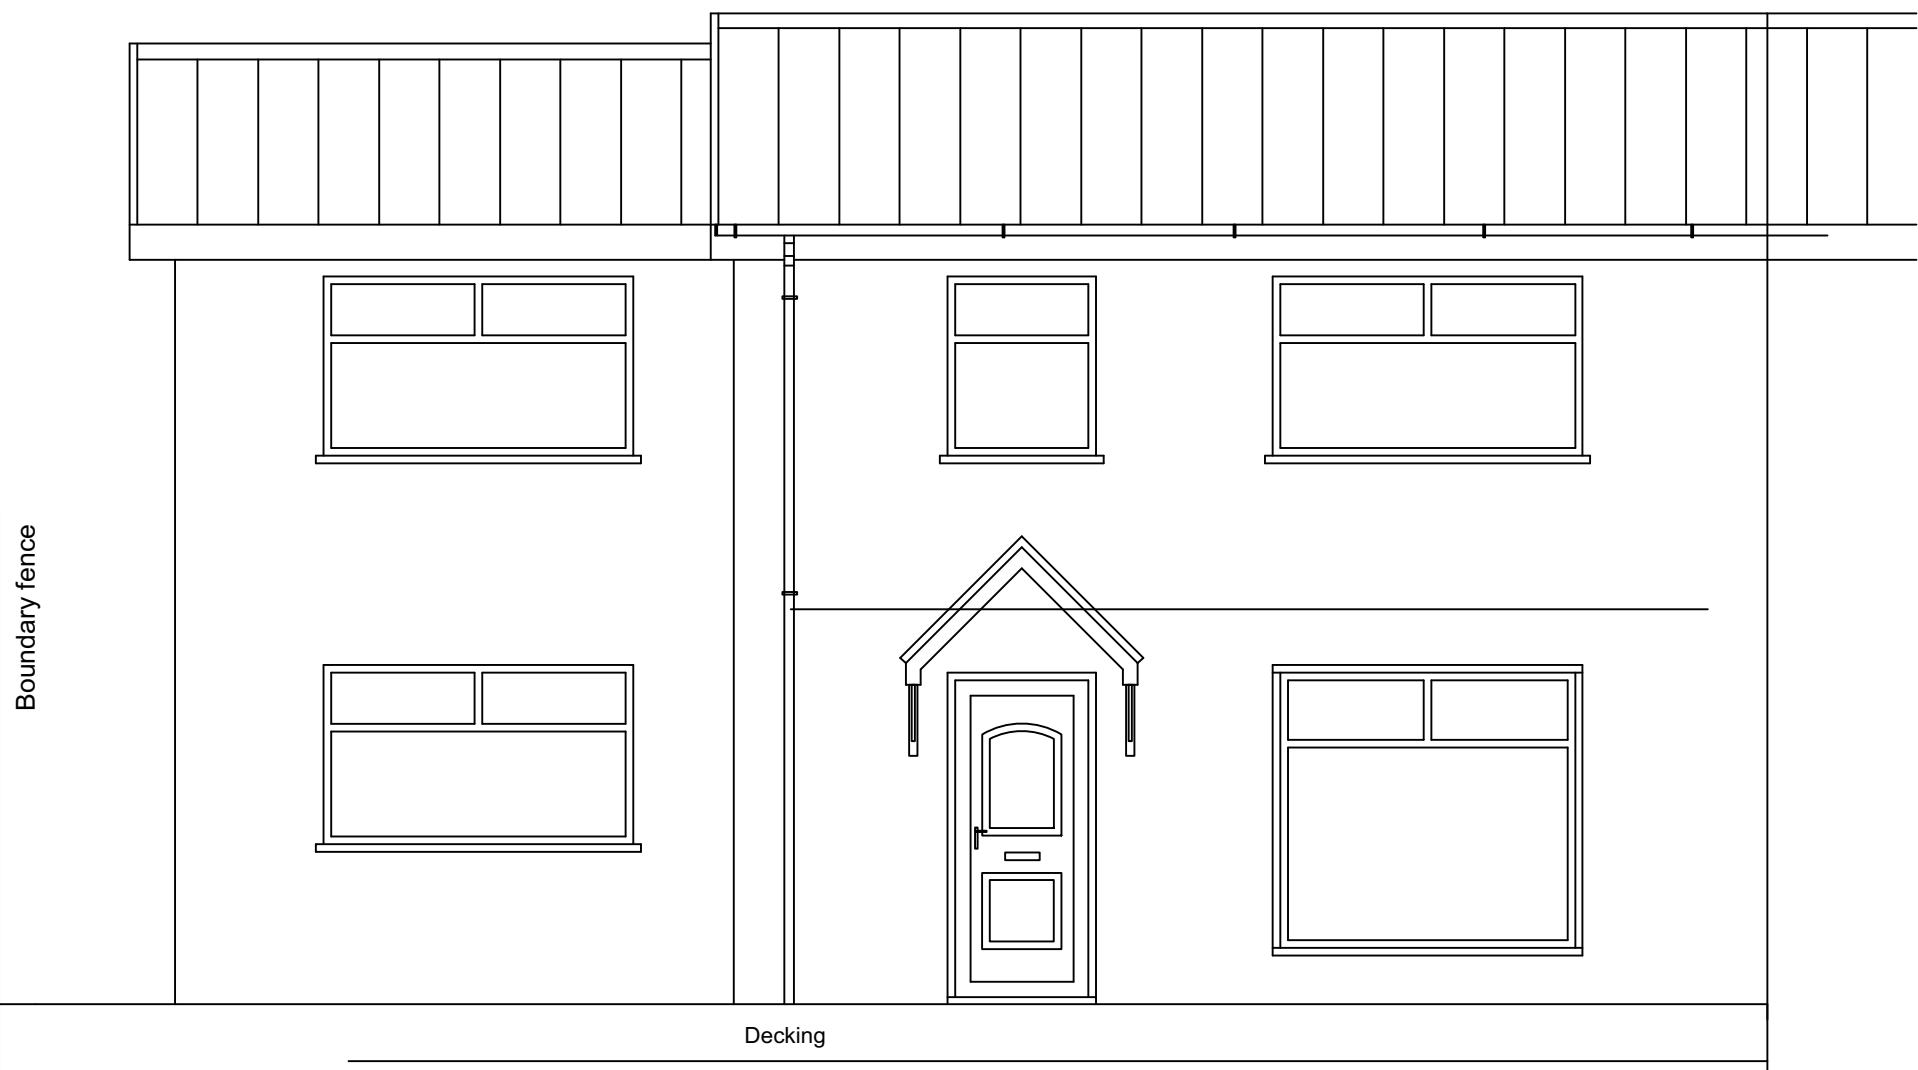

PROPOSED FRONT ELEVATION

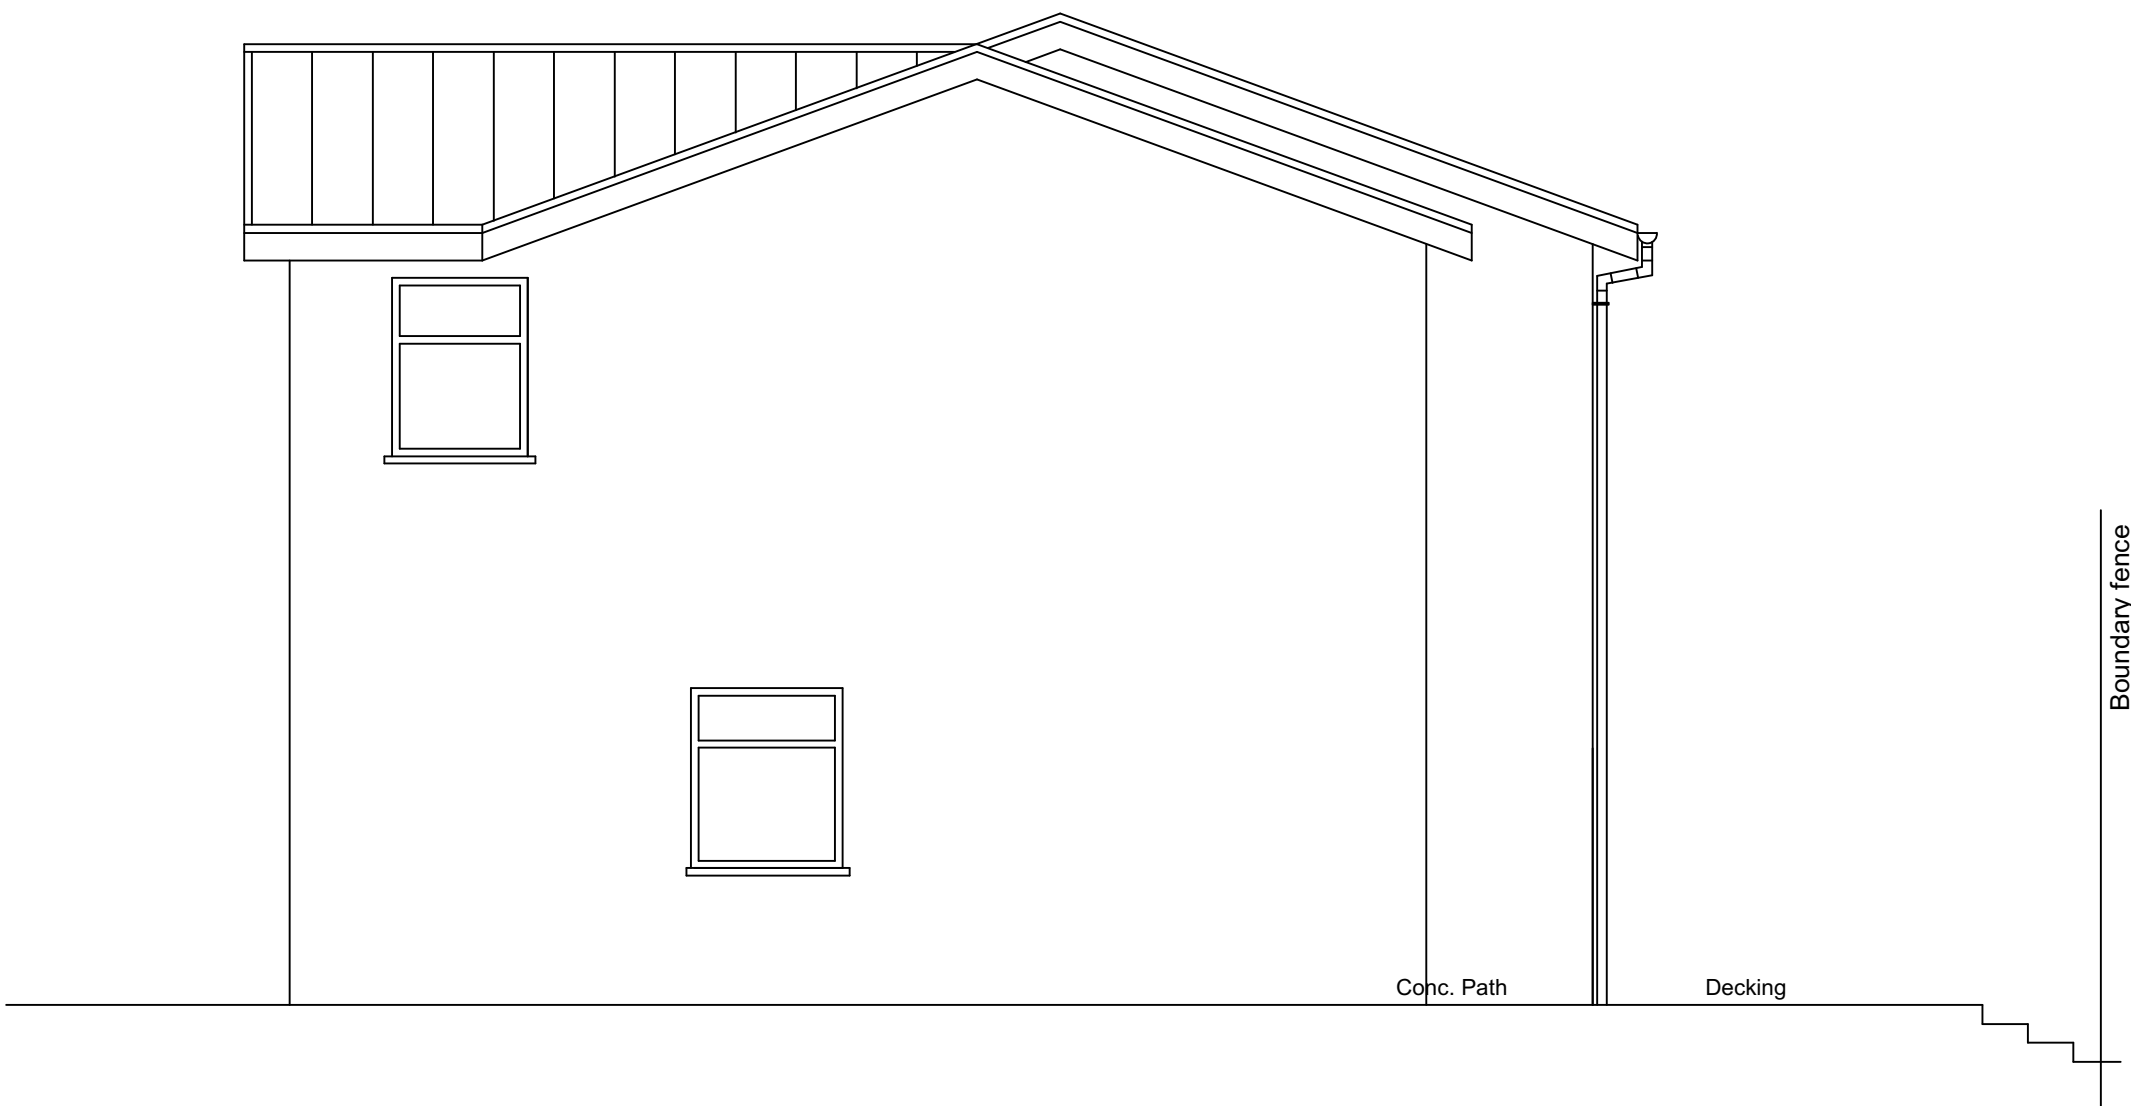

PROPOSED SIDE ELEVATION

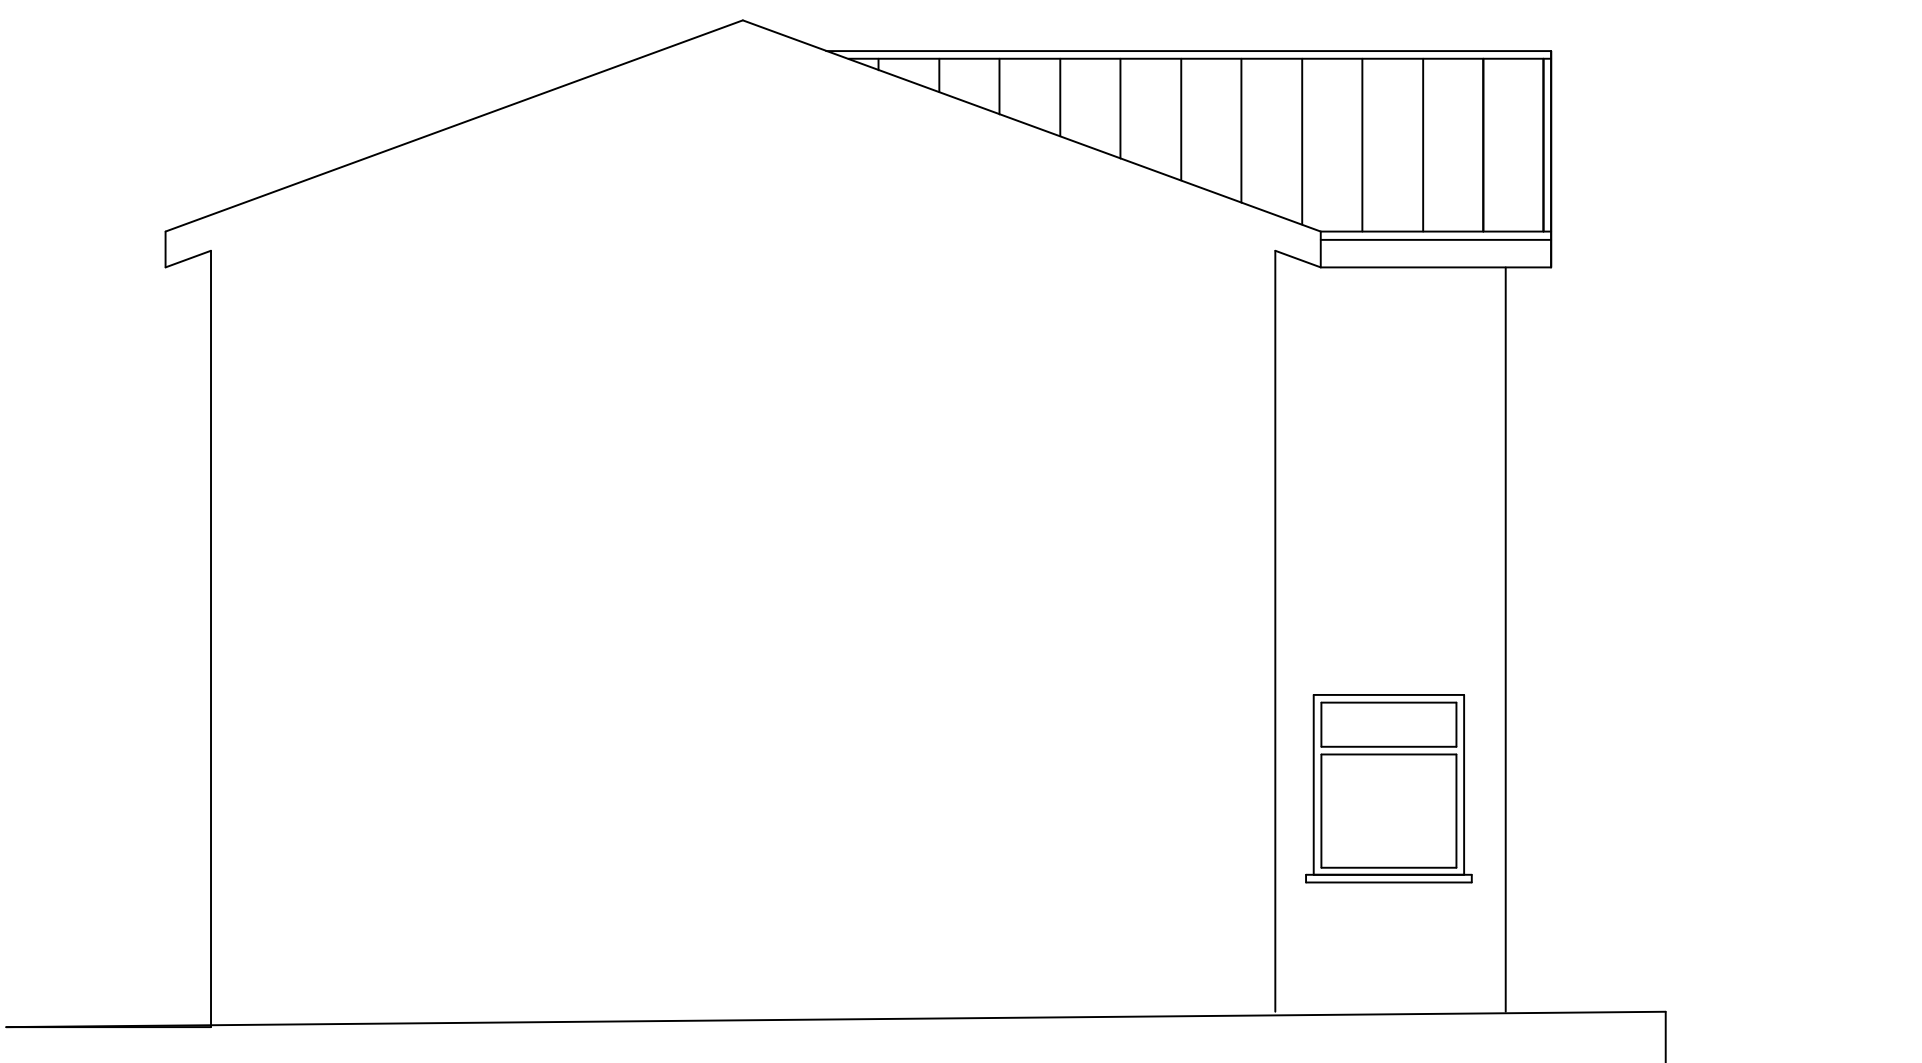

PROPOSED SIDE ELEVATION

 George and Co.

Proposed extension to 20
Jowett Avenue Merthyr
Tydfil

For Mr and Mrs Gomes

629.001	Proposed		
sketch	1:50@A1	May '19	CG
1st Floor Woodfired Studios 62 High St Merthyr Tydfil CF37 8DE 07830326652 hello@georgeandco.studio www.georgeandco.studio			
DO NOT SCALE THIS DRAWING			©George and Co.