



1 Existing Court Street Elevation
1 : 100

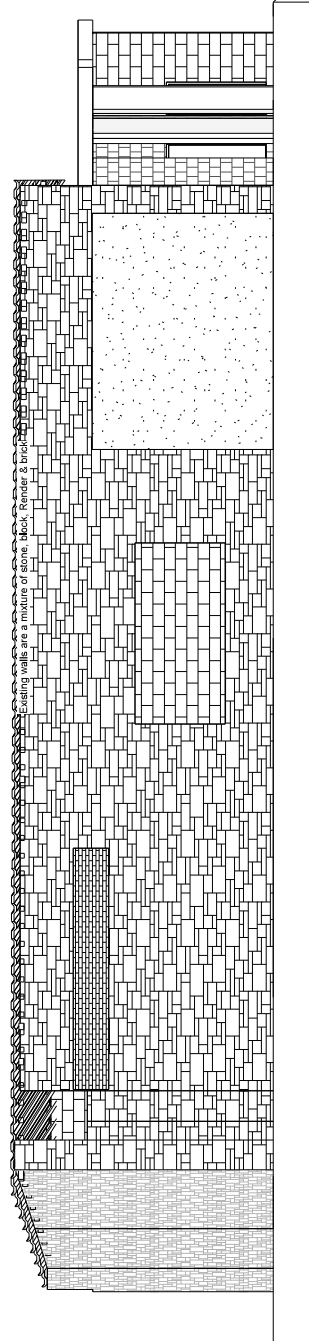

2 Existing Side Elevation
1 : 100

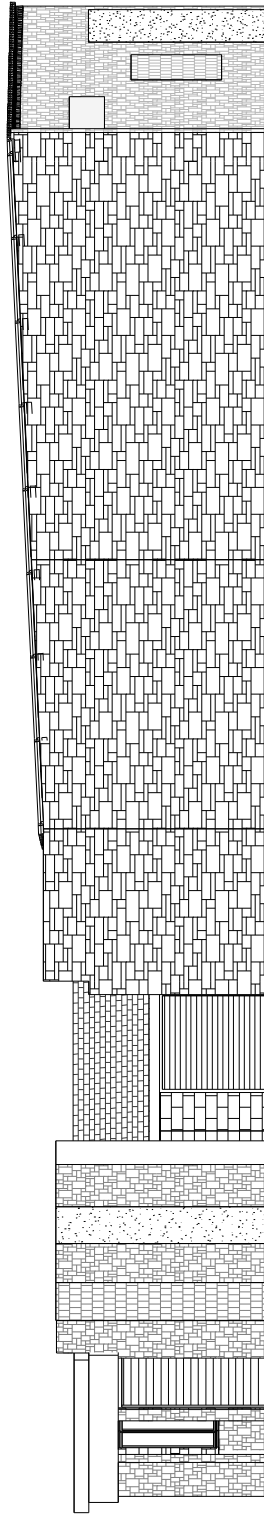

3 Existing Yew Street Elevation
1 : 100

PROJECT	NEW STARTUP UNITS	SHEET	EXISTING ELEVATIONS
INDIGO DESIGN (Part of 30 Sawmill, Lull & Ashlea Drive, Merthyr Tydfil, CF47 9DU) Tel: 01691 885 347 Fax: 01691 885 348 Email: info@30sawmills.co.uk	Old Saw Mill, Court Street, Merthyr Tydfil, CF47 9DU	Checked by JH	Drawn by PH
This Drawing is Copyright, Dimensions to be checked on site and not scaled from this drawing	Indigo 3d Design	Scale (@ A3) 1 : 100	Rev No A
PURPOSE OF ISSUE Planning Approval	DRAWING NUMBER SM-02	Issue	Date 15/10/2025