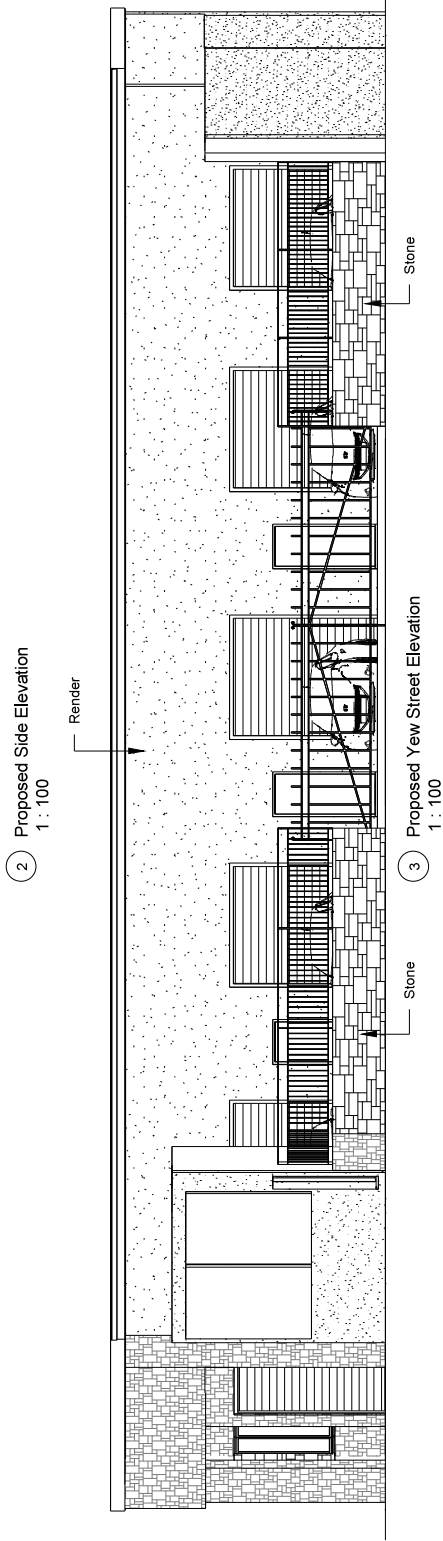
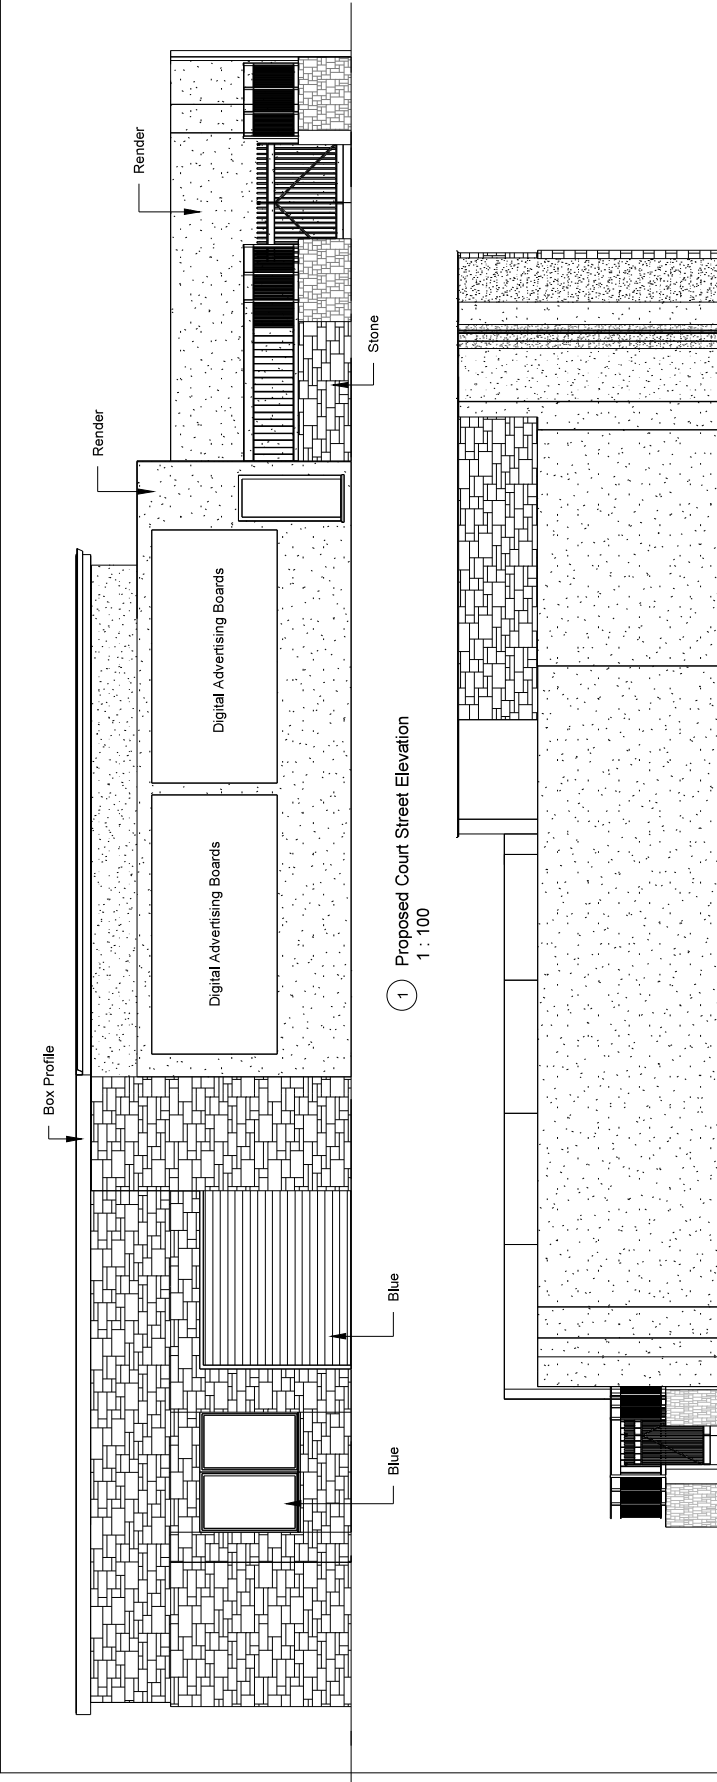


INDIGO DESIGN (Part of 3dcadwallis Ltd) 5 Ashtree Drive,
Merthyr Tydfil, CF47 0NY Tel: 01685 385745 Mob -
07940913216 Email: philip@3dcadwallis.co.uk

This Drawing is Copyright
Indigo Design and is to be used
on site and not scaled from
this drawing

PURPOSE OF ISSUE
DRAWING NUMBER
SM-03
PROJECT
New Startup Units

SHEET
Proposed Elevations

Address
Old Saw Mill, Court Street, Merthyr
Tydfil, CF47 8DU

Checked by
JH
Drawn by
PH
Scale (@ A3)
1 : 100

Rev No	Issue	Description	Date
A			15/10/2025