


1 Existing Illustration A

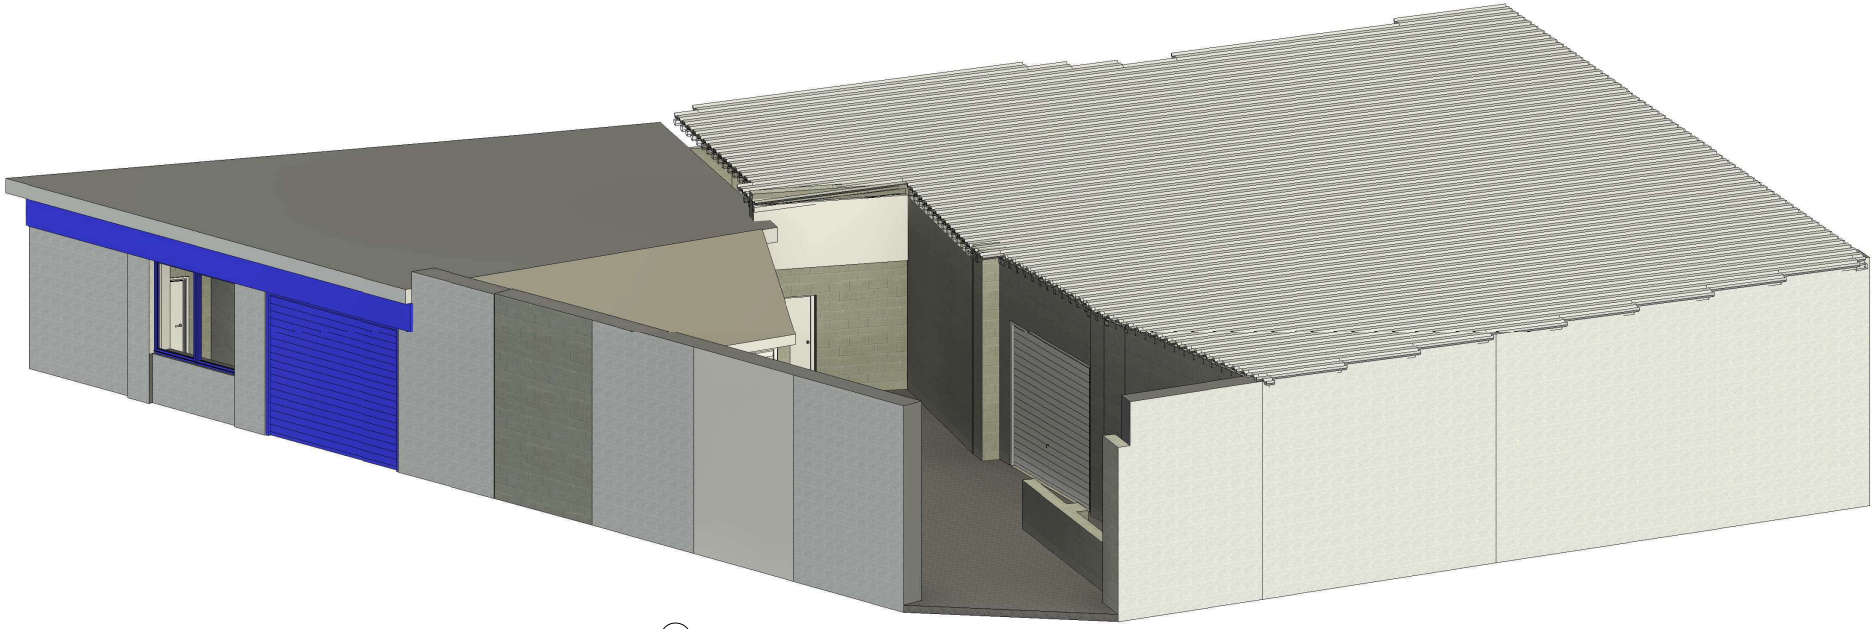

2 Proposed Illustration A

PROJECT: New Startup Units	SHEET: Illustrations	This Drawing is Copyright. Dimensions to be checked on site and not scaled from this drawing	Indigo 3d Design
INDIGO DESIGN (Part of 3dcadwales Ltd) 5 Ashlea Drive, Merthyr Tydfil, CF47 0NY Tele 01685 385746 Mob - 07940913216 Email: philip@3dcadwales.co.uk	Address: Old Saw Mill, Court Street, Merthyr Tydfil. CF47 8DU	PURPOSE OF ISSUE: Planning Approval	DRWAING NUMBER: SM-05

Checked by	Drawn by	Scale (@ A3)
JH	PH	

Rev No	Description	Date
A	Issue	15/10/2025