


1 Existing Court Street Elevation
1 : 100

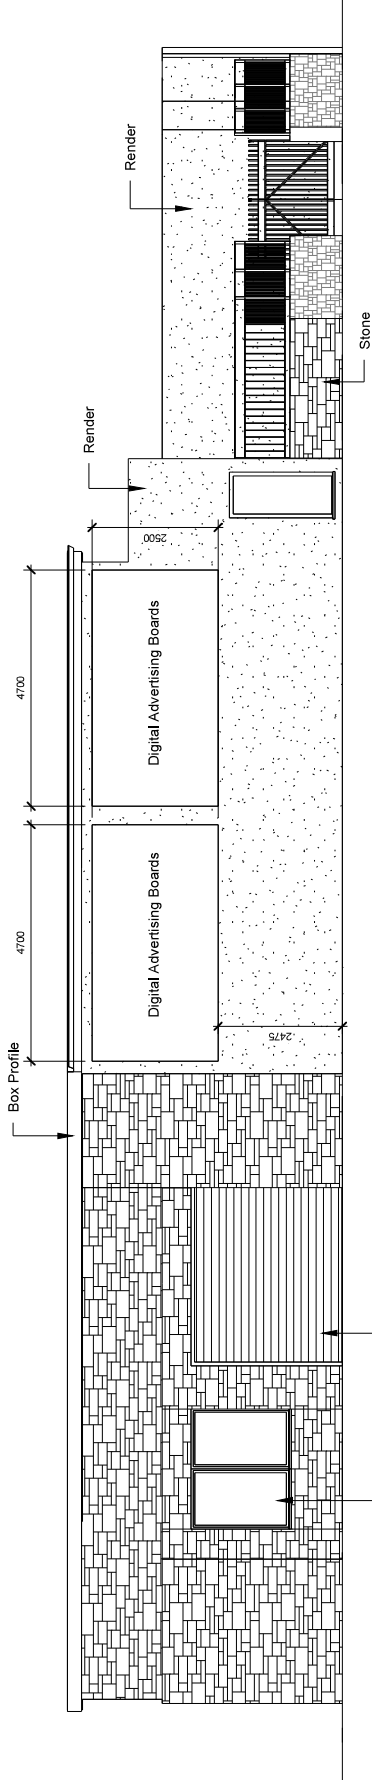

2 Proposed Court Street Elevation
1 : 100

PROJECT	SHEET	Existing & Proposed Elevations			
Two digital advertising boards	INDIGO DESIGN (Part of 30 Saw Mill, Court Street, Merthyr Tydfil, CF47 8DU) Address: 30 Saw Mill, Court Street, Merthyr Tydfil, CF47 8DU Tel: 01443 885397 Email: info@30sawmills.co.uk	Old Saw Mill, Court Street, Merthyr Tydfil, CF47 8DU			
		Checked by JH Drawn by PH Scale (@ A3) 1 : 100			
This Drawing is Copyright, Dimensions to be checked on site and not scaled from this drawing	Indigo 3d Design	Rev No	Issue	Description	Date
		A	1		25/11/2025
PURPOSE OF ISSUE Planning Approval	DRAWING NUMBER SM-02				