


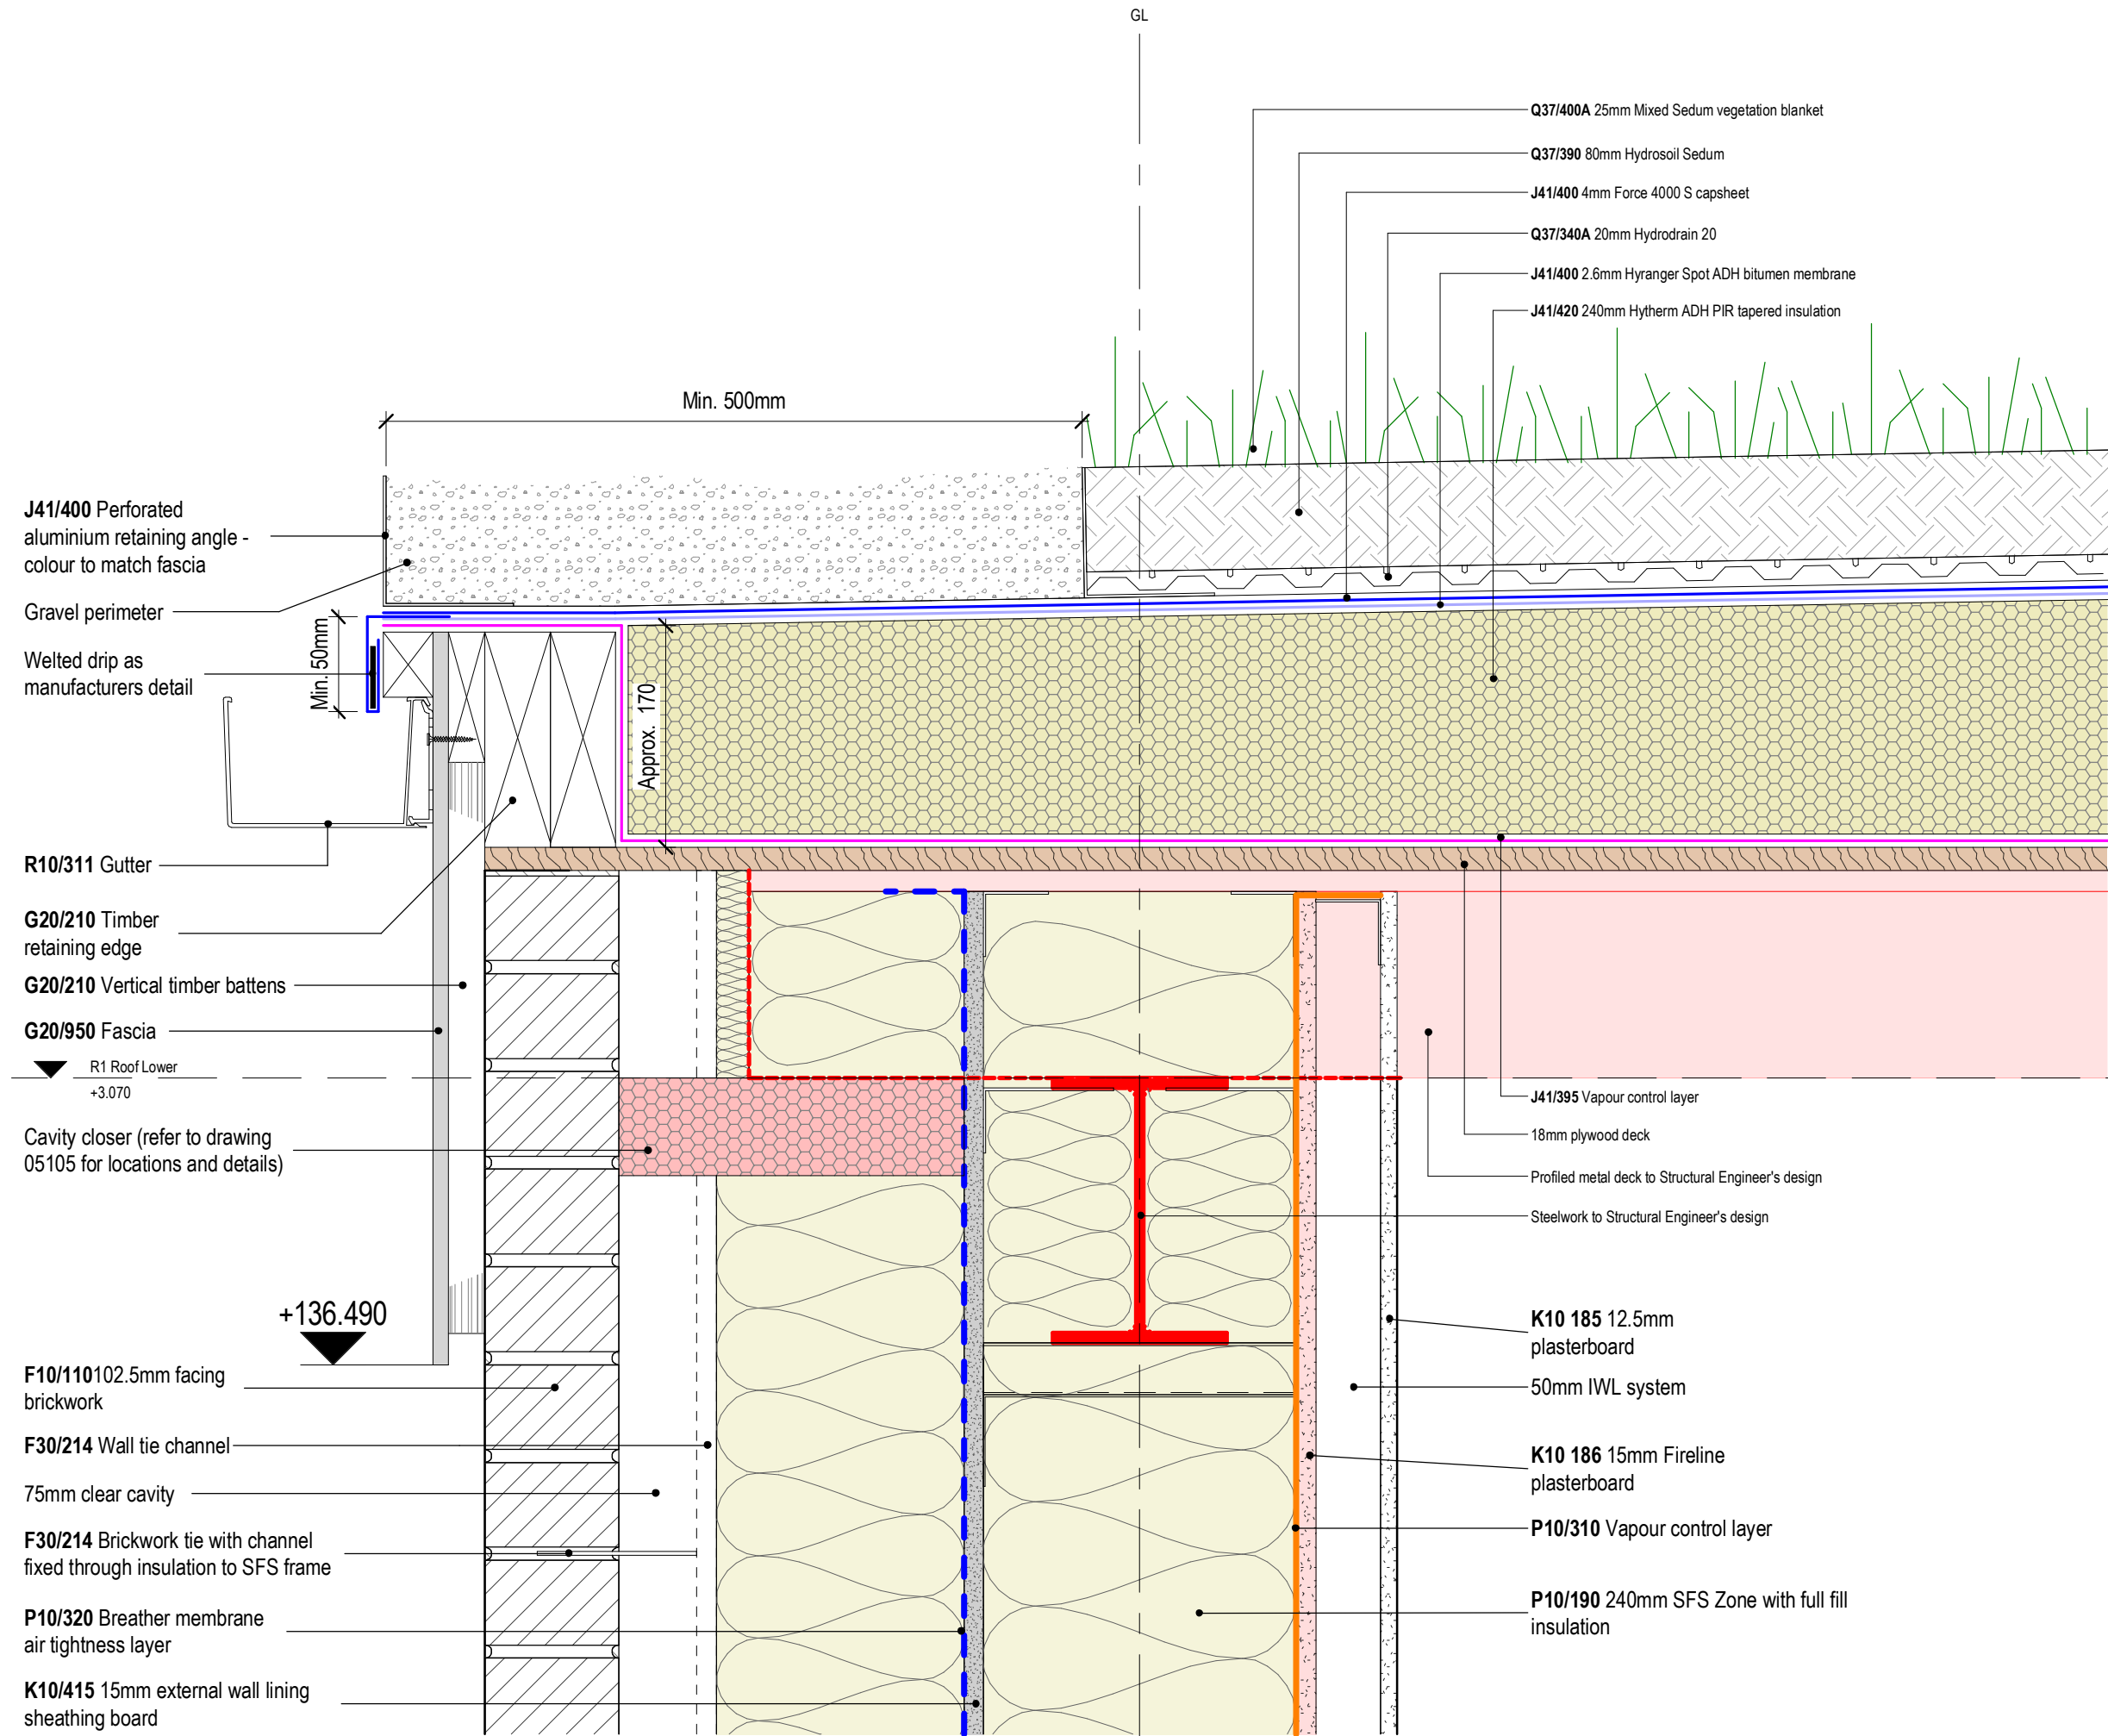

Roberts Limbrick

03333 405 500
mail@robertslimbrick.com
robertslimbrick.com

Registered Office: England No. 06858029

Project Name

Ysgol Rhyd Y Grug

Client Name

Merthyr Tydfil County Borough Council

Drawing Title

Green Roof Edge Detail

Scale **Project No.**

1 : 5 • A3 11777

Status **Purpose Of Issue**

A4 Issued for Tender

Project	Org	Vol	Level	Form	Role
RYG	• RL	• 02	• RF	• DR	• A

Number **Revision**

04203 **C01**