


Tree Pit Detail 1: Trees within soft landscape

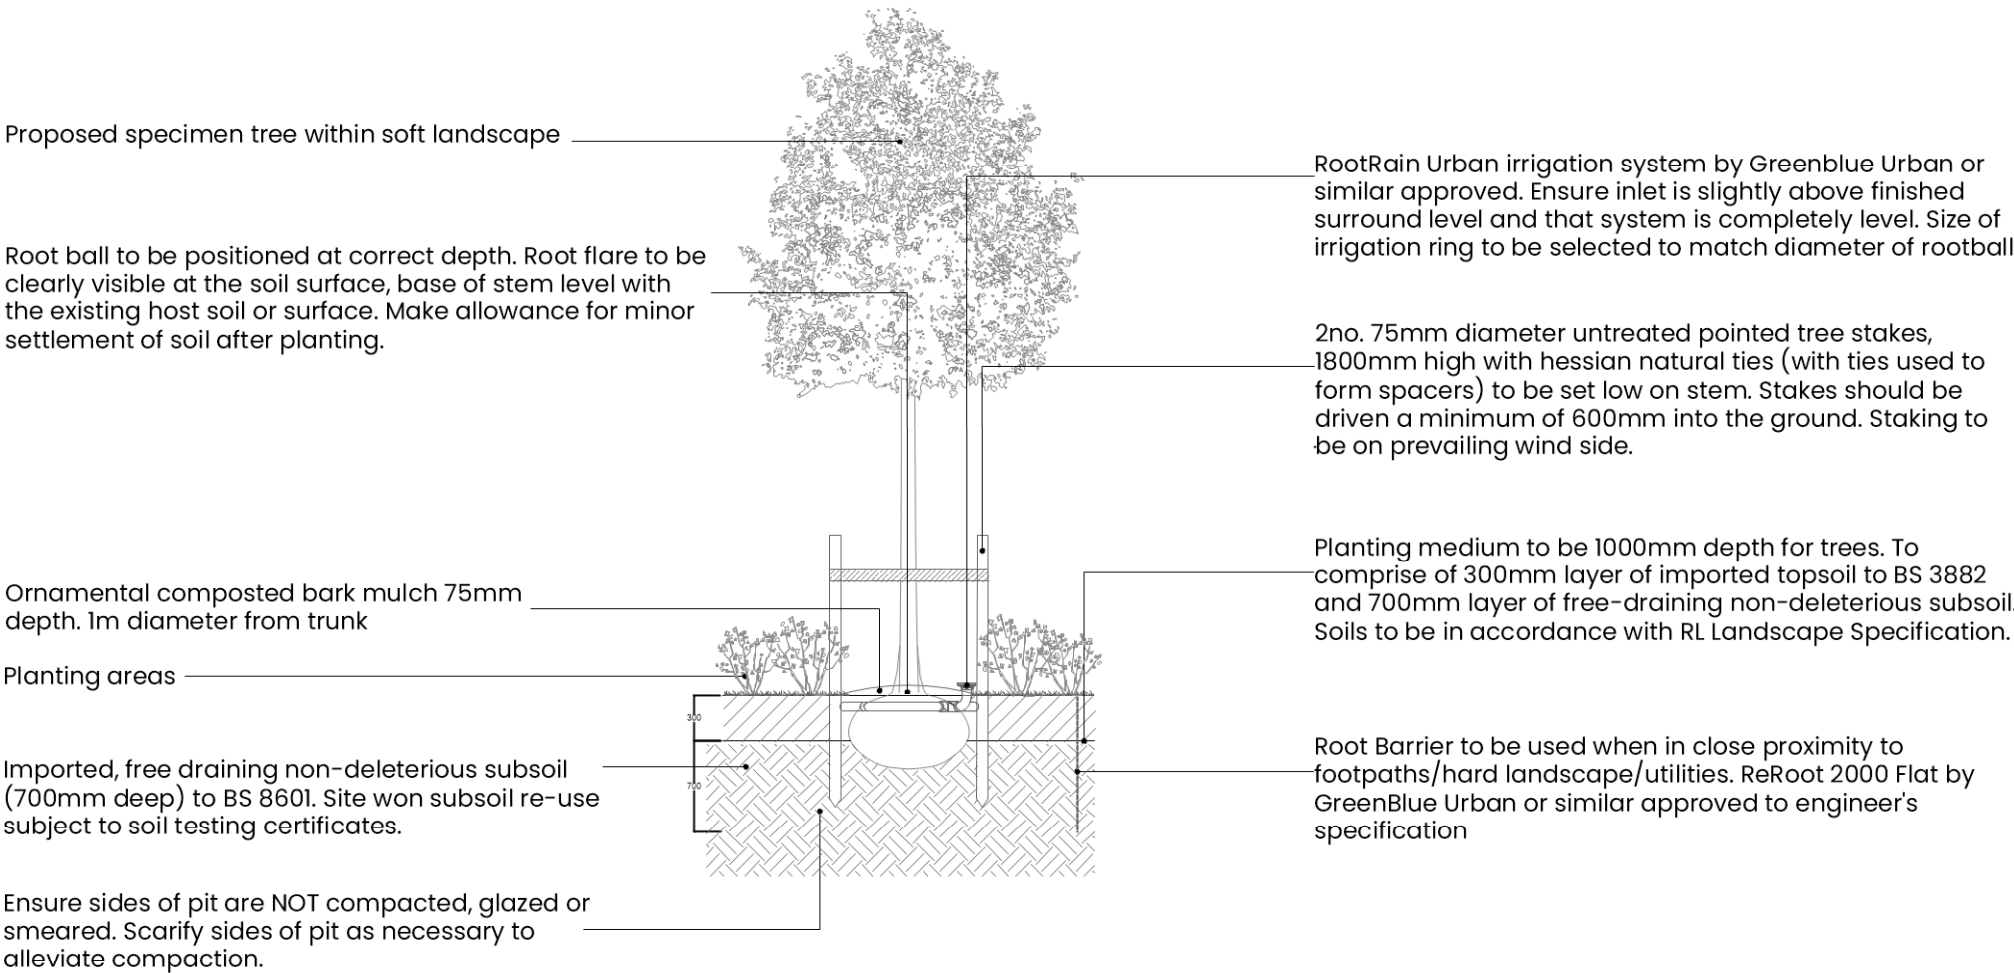

Roberts Limbrick

03333 405 500
mail@robertslimbrick.com
robertslimbrick.com

Registered Office: England d No. 08658029

Project Name

Ysgol Rhyd y Grug

Client Name

Merthyr Tydfil County
Borough Council

Drawing Title

LANDSCAPE DETAILS
Tree Pit Details

Scale	Project No.
1:50 • A3	11777

Status	Purpose Of Issue
S4	Issued for stage approval

Project	Org	Vol	Level	Form	Role
11777	• RL	• XX	• ZZ	• DR	• L

Number	Revision
08401	P01