




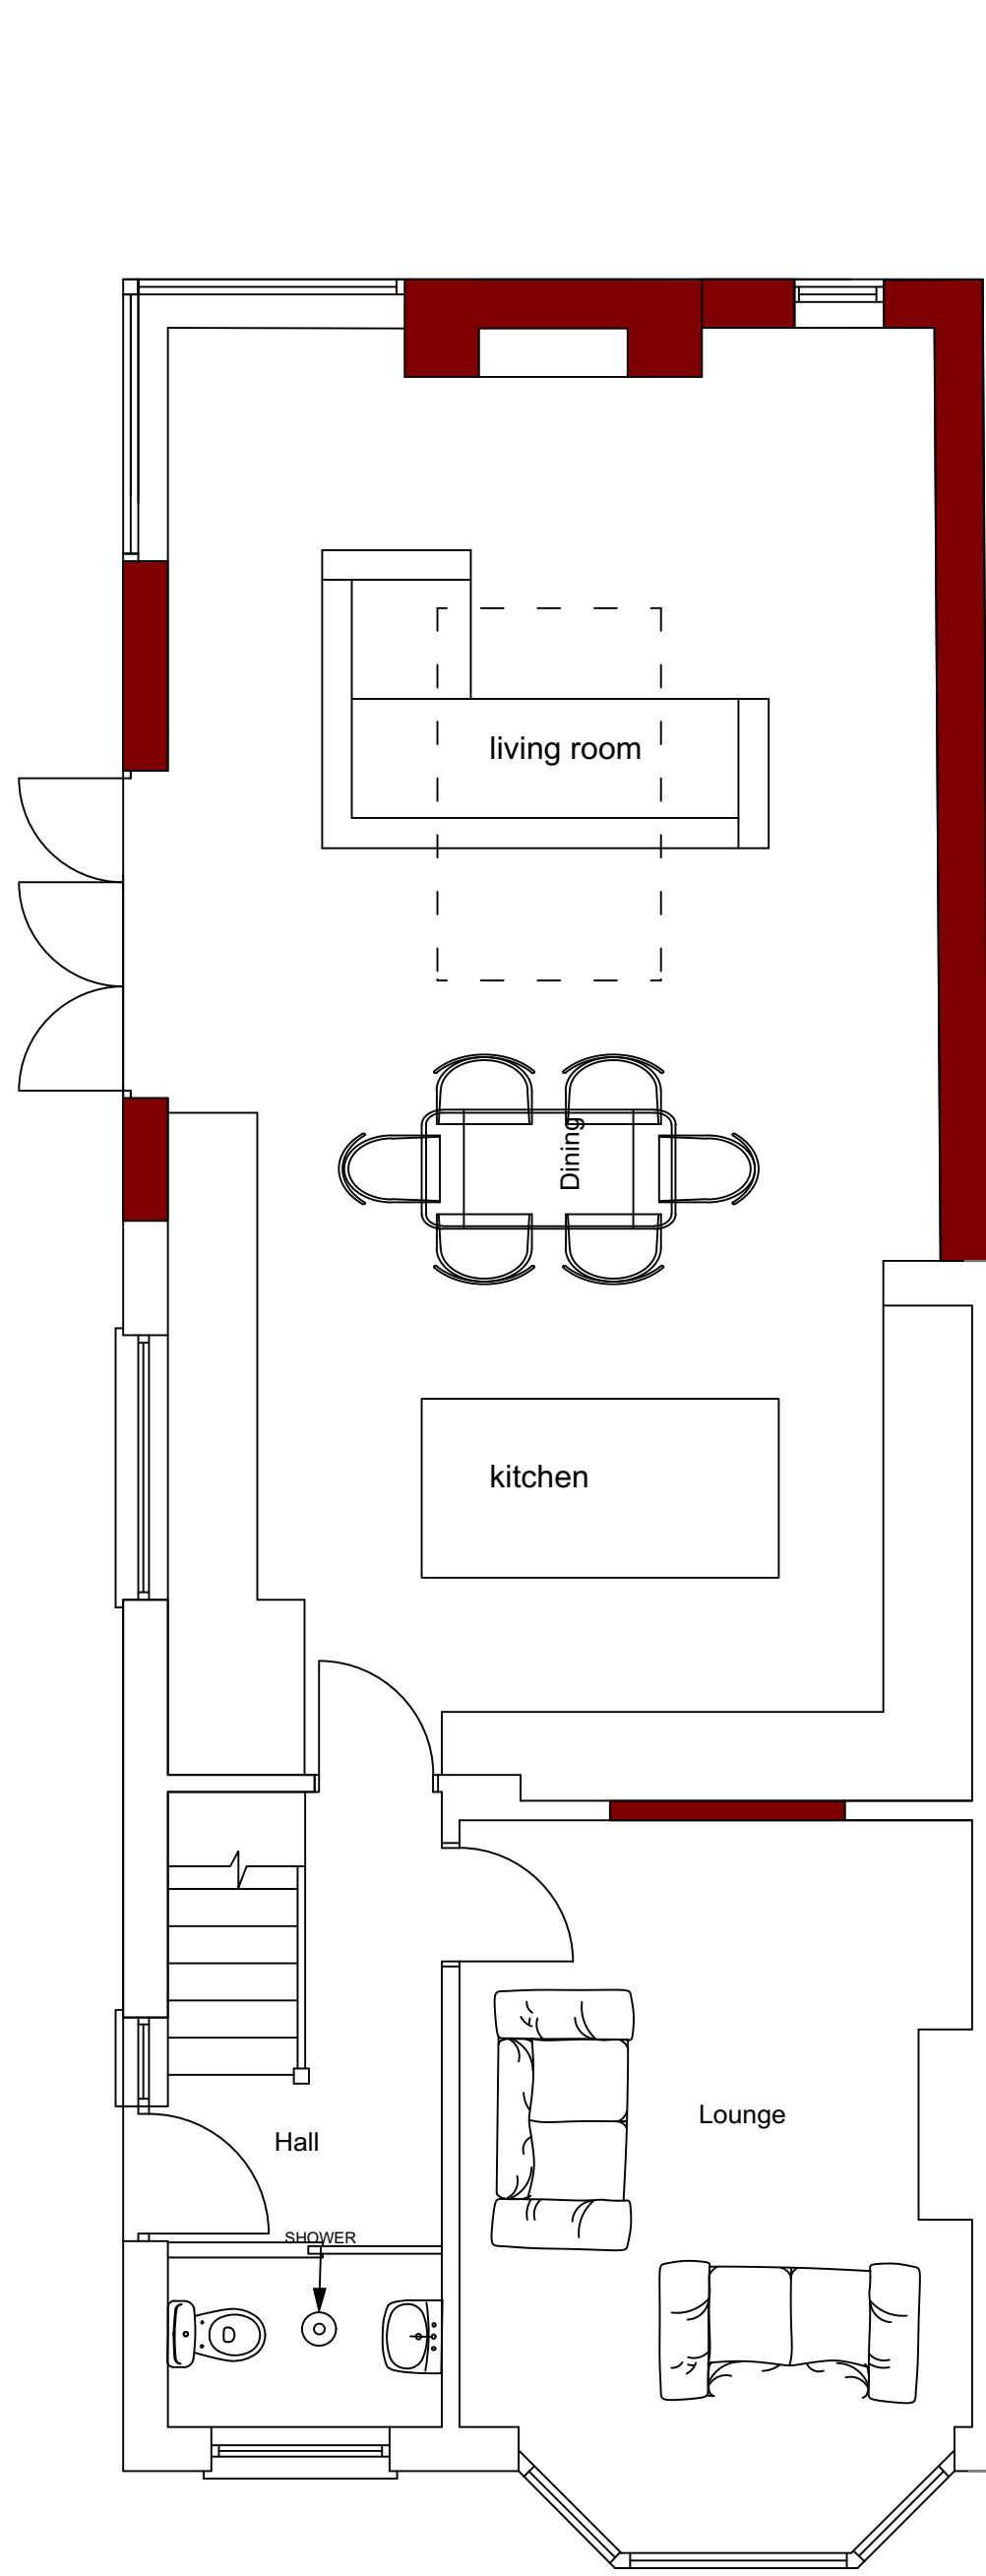


PROPOSED GROUND FLOOR PLAN

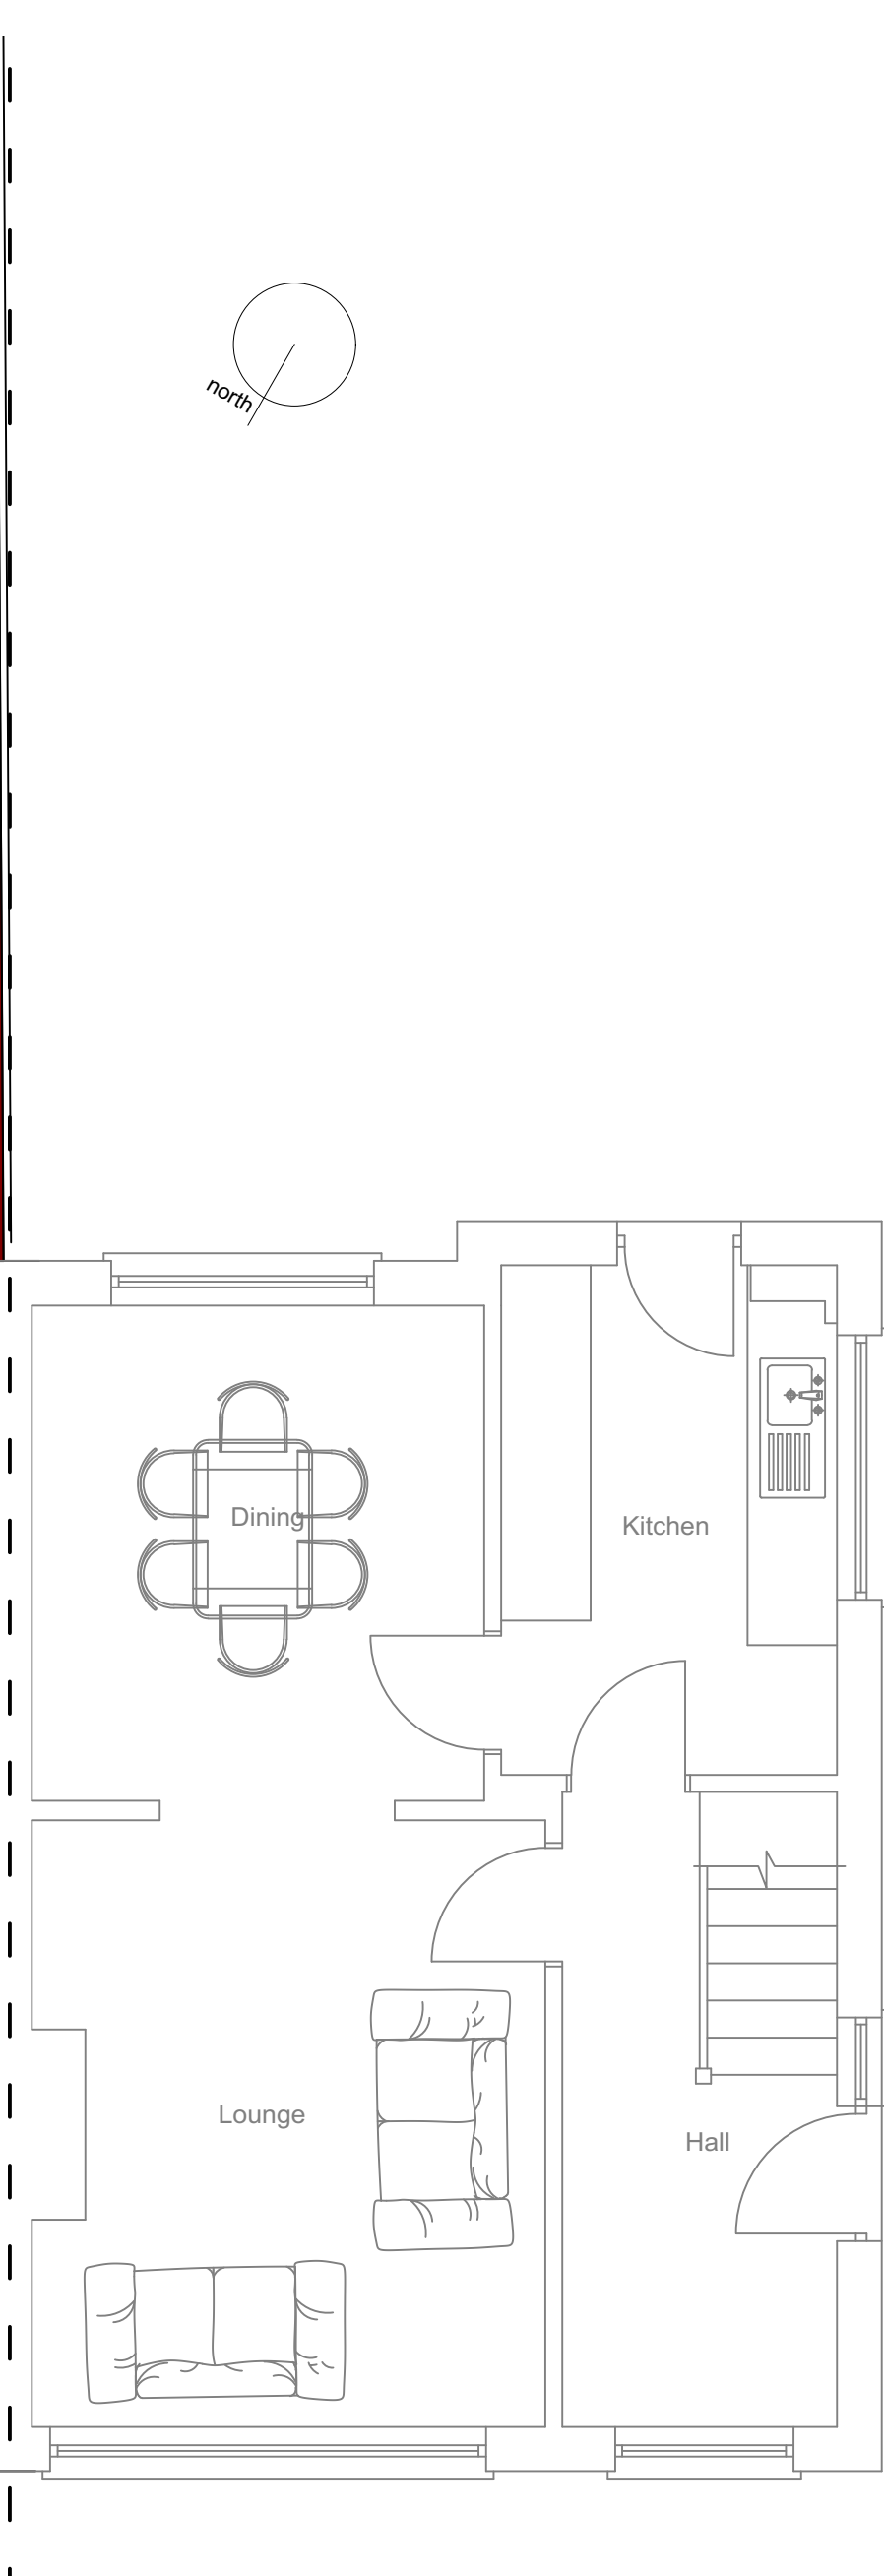




PROPOSED FIRST FLOOR PLAN

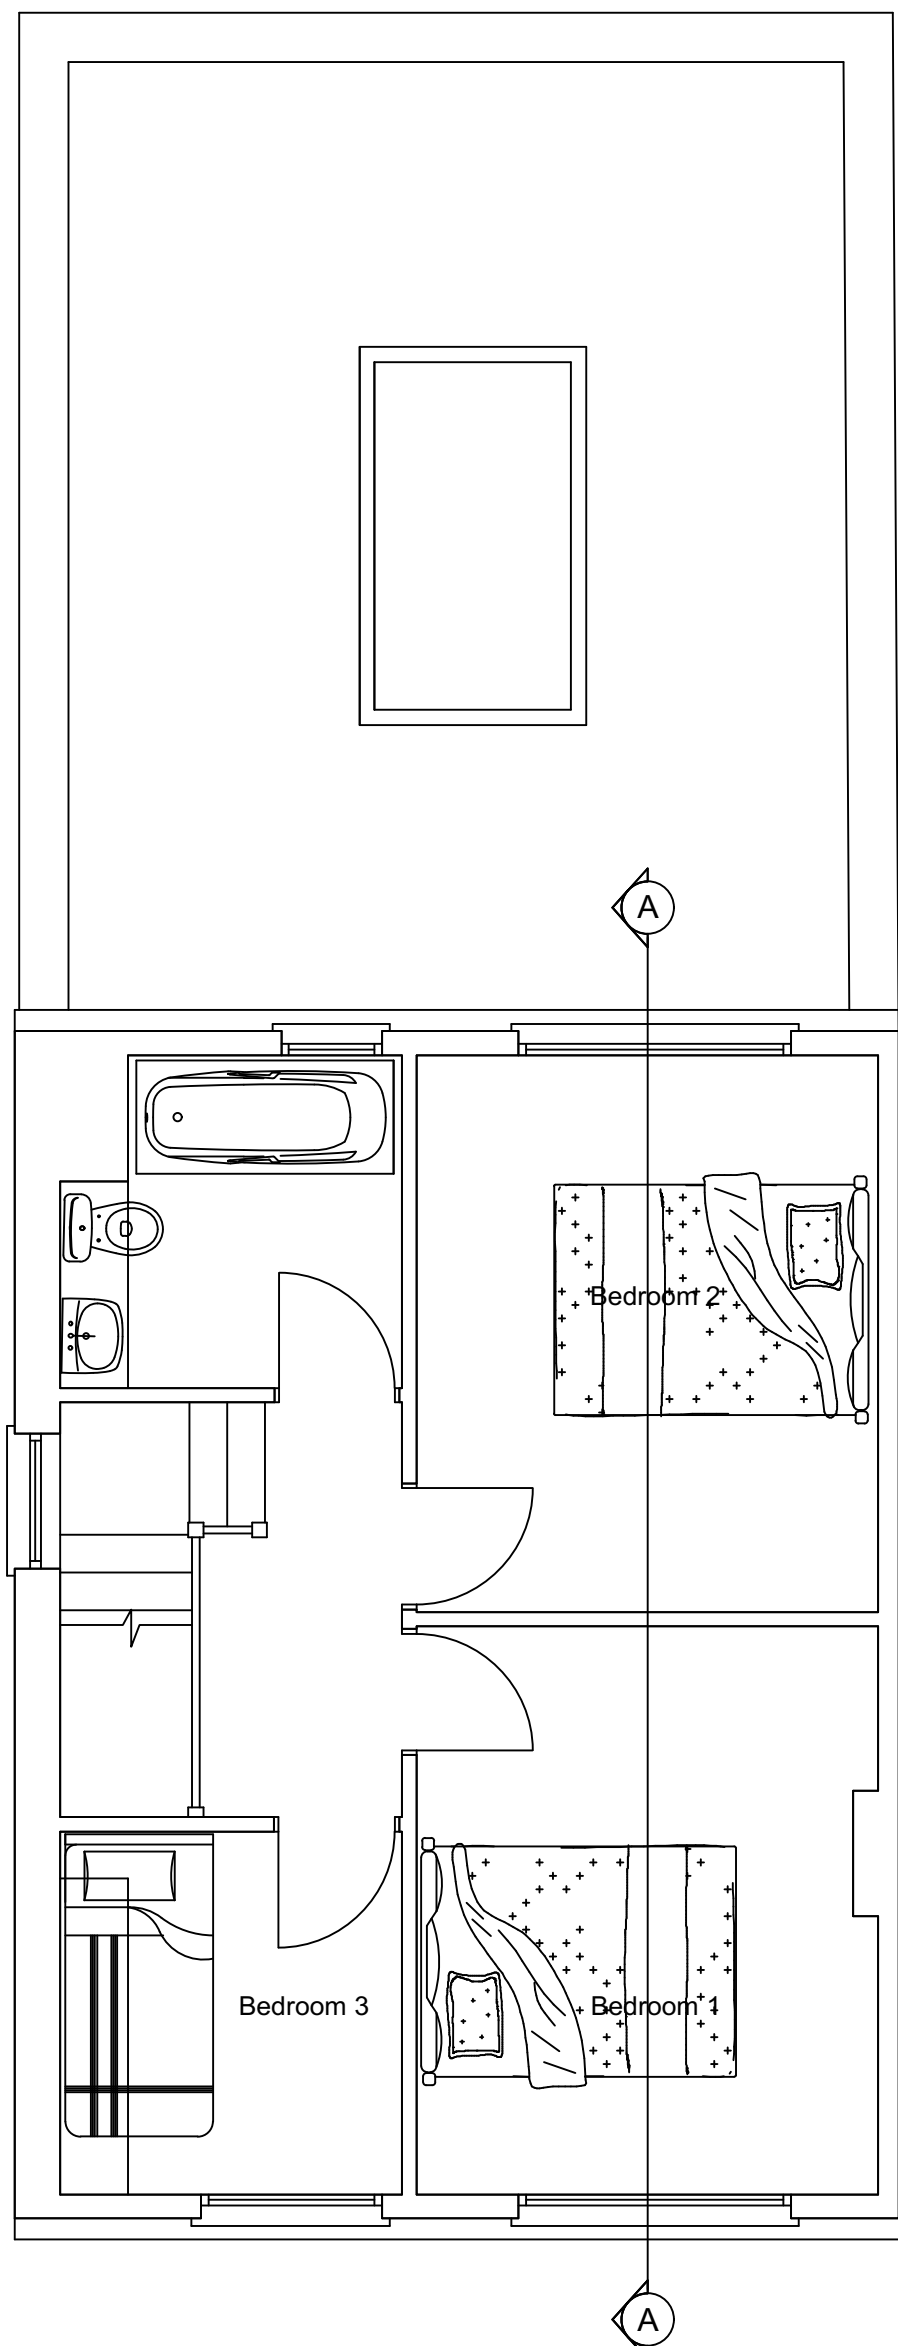

PROPOSED SIDE ELEVATION

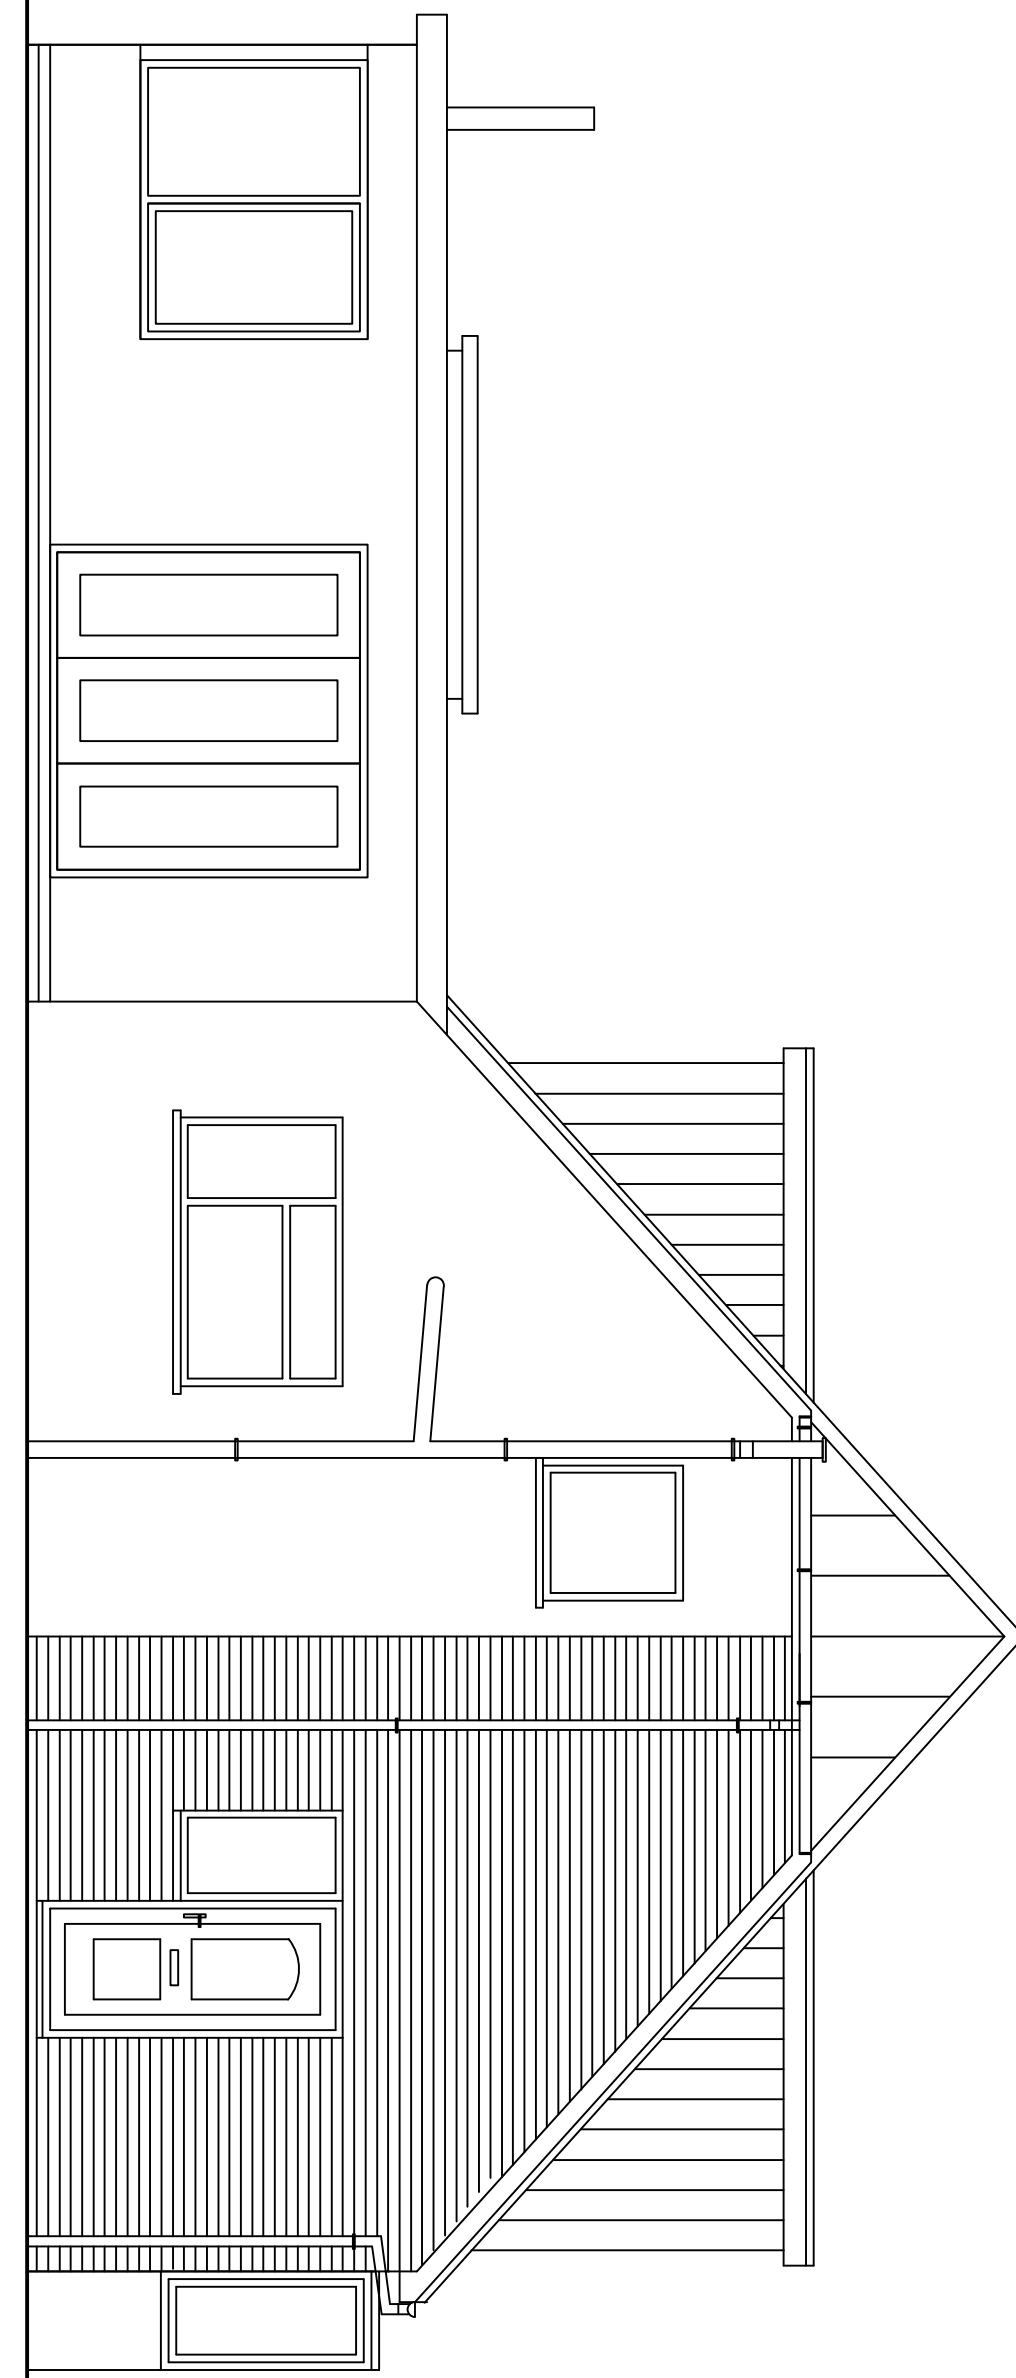


MATERIALS
Rendered walls to match
EPDM flat roof
upvc windows to match

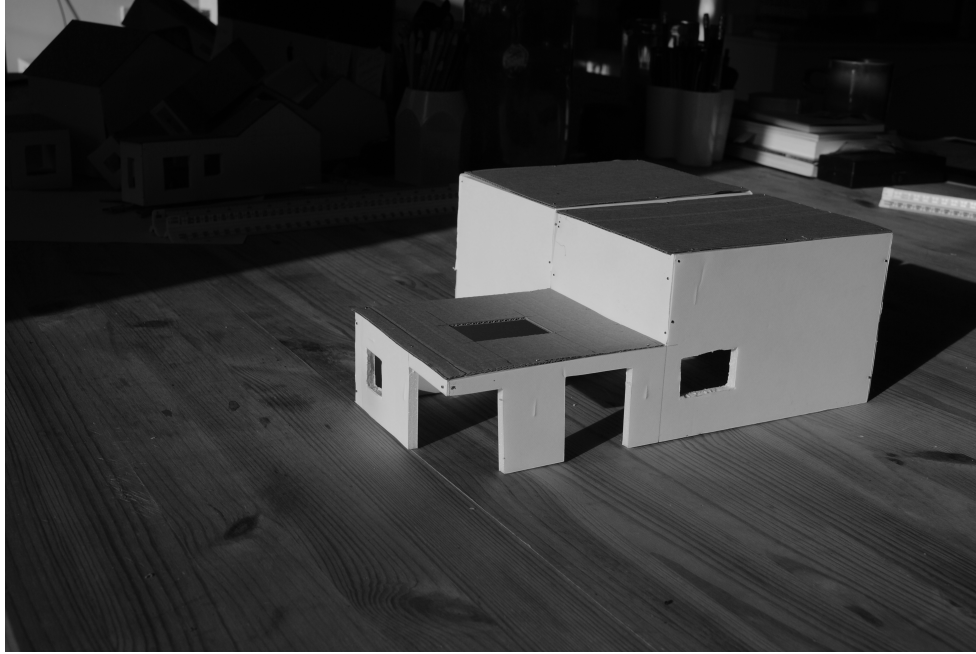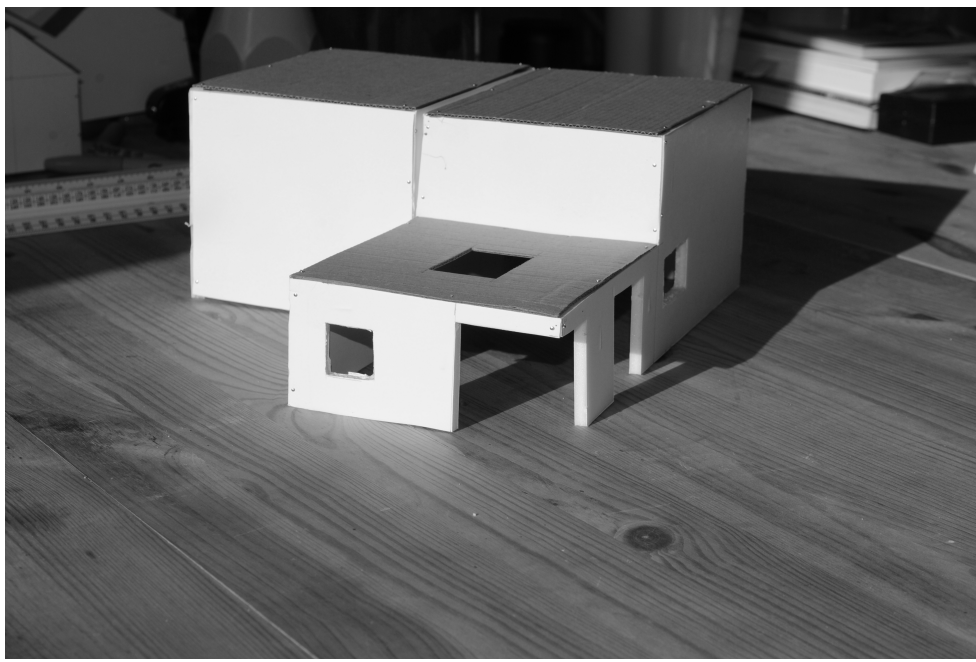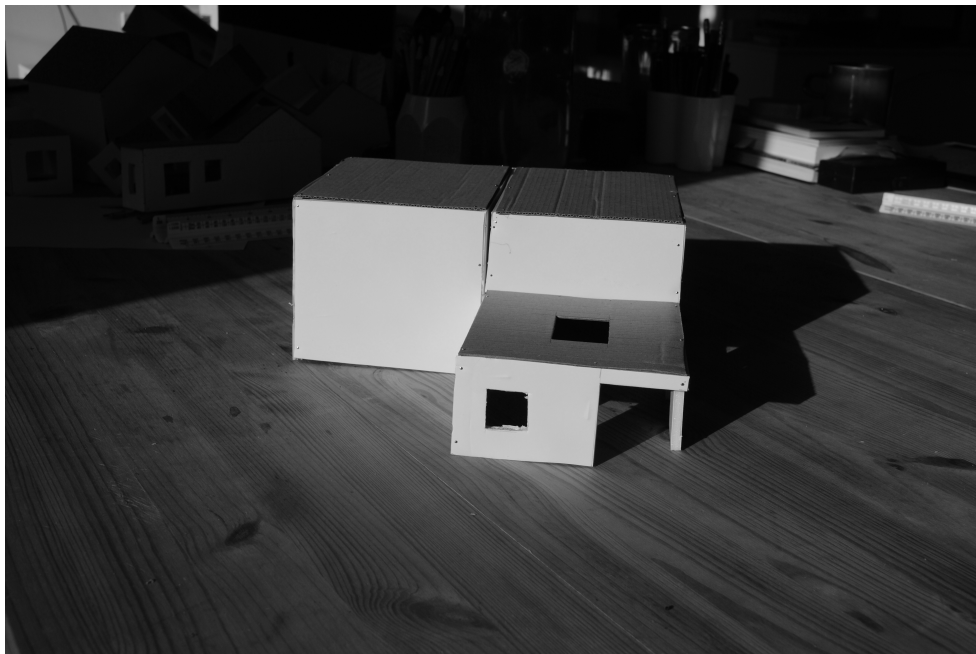

PROPOSED FRONT ELEVATION



PROPOSED REAR ELEVATION

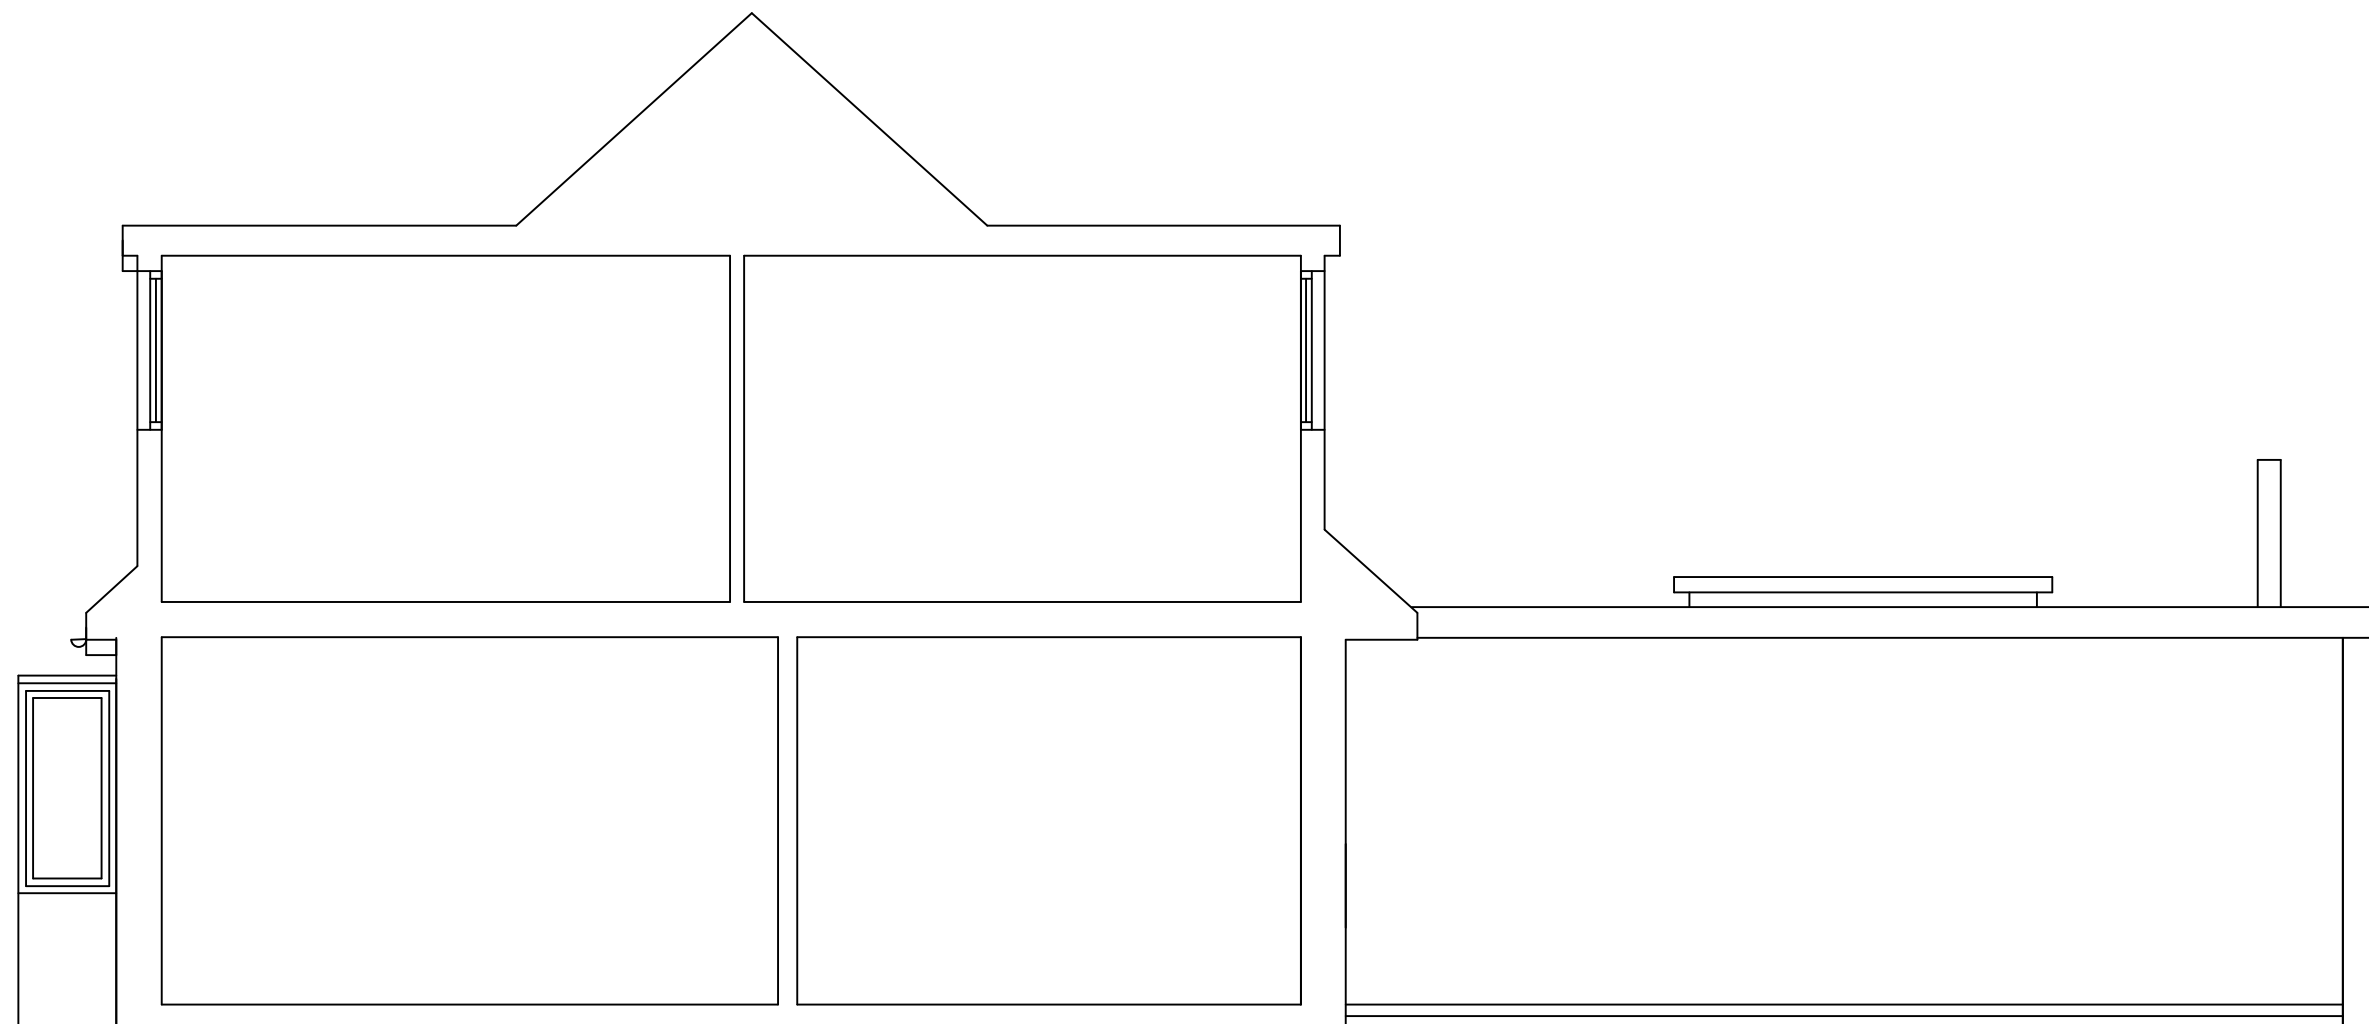

PROPOSED SIDE ELEVATION


OPTION 03

George and Co.


Proposed extension

40 CHESTER CLOSE
HEOLGERRIG
MERTHYR TYDFIL


632.02		Proposed plans+ELE'S	
sketch	1:50@A1	May '19	CG
1st Floor Woodfired Studios 62 High St Merthyr Tydfil CF37 8DE 07830328652 hello@georgeandco.studio www.georgeandco.studio			
DO NOT SCALE THIS DRAWING			©George and Co.

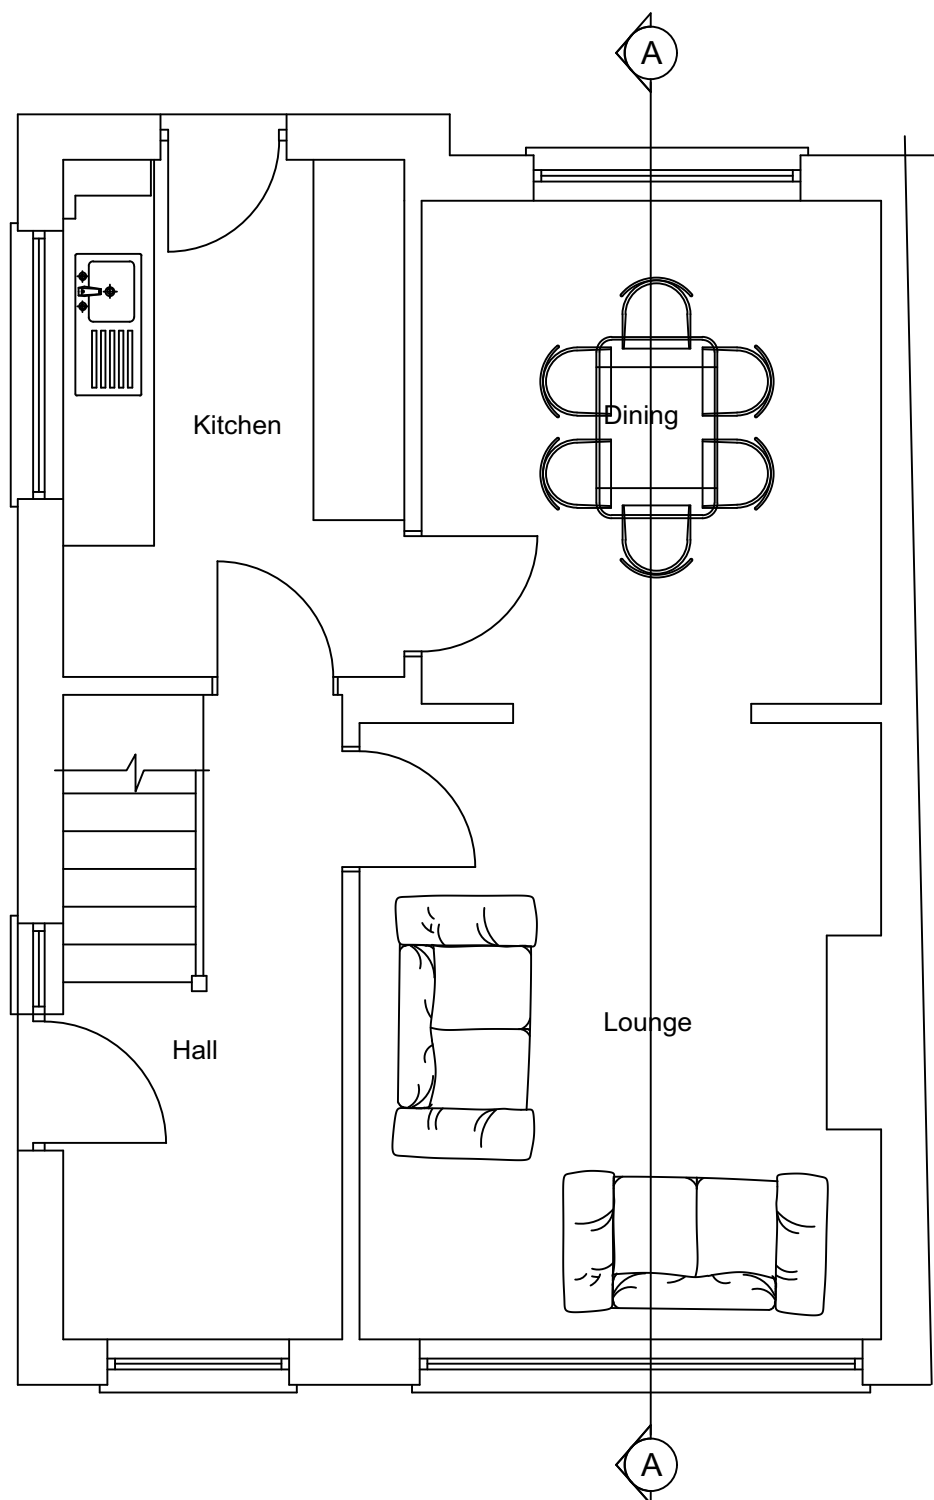

EXISTING GROUND FLOOR PLAN

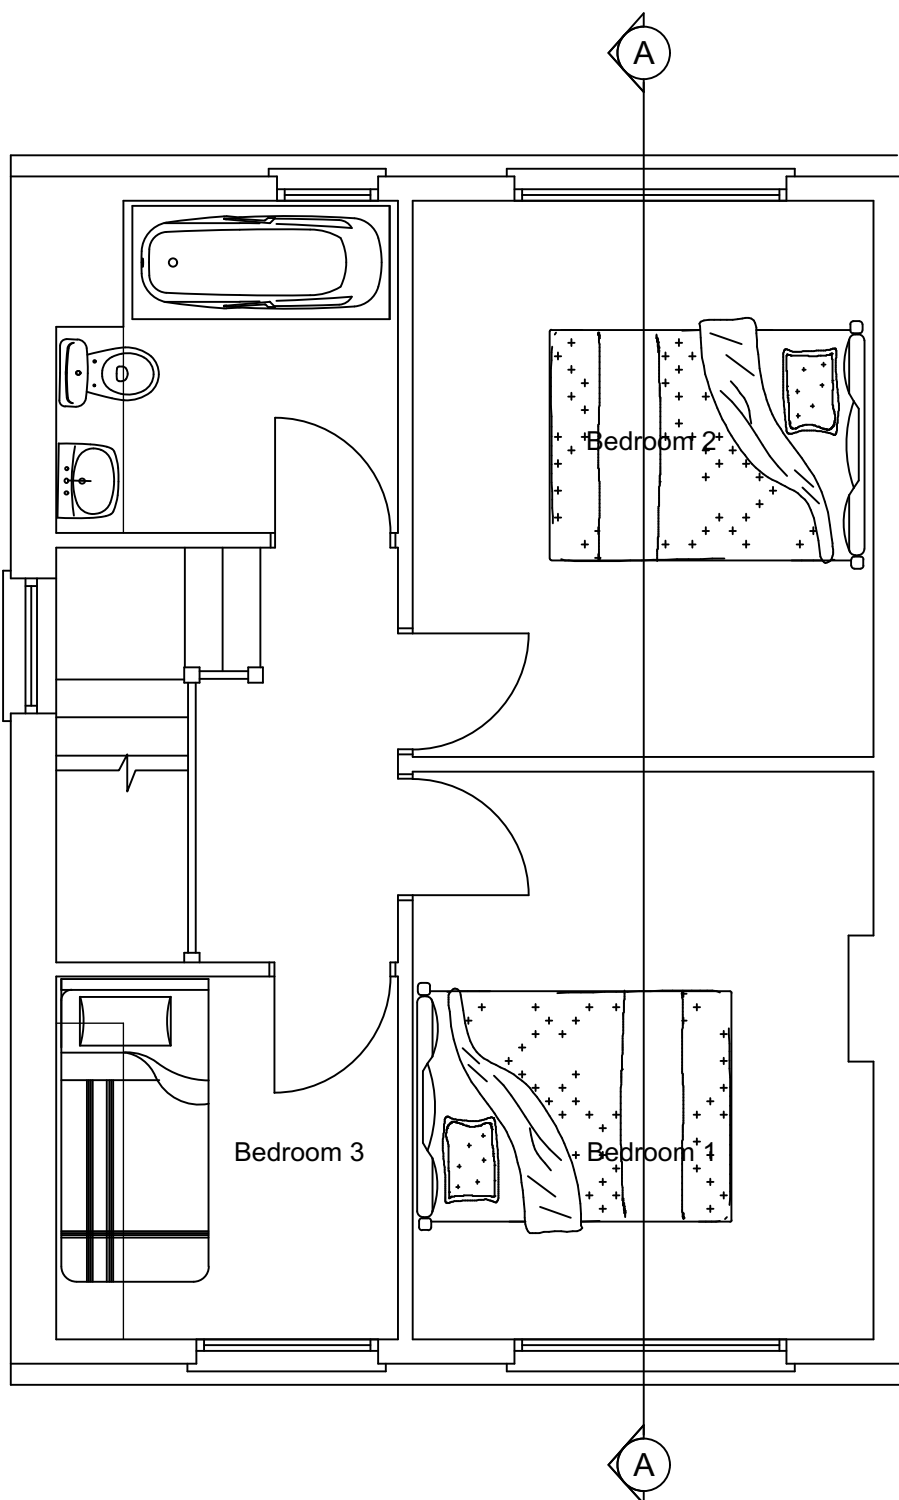

EXISTING FIRST FLOOR PLAN

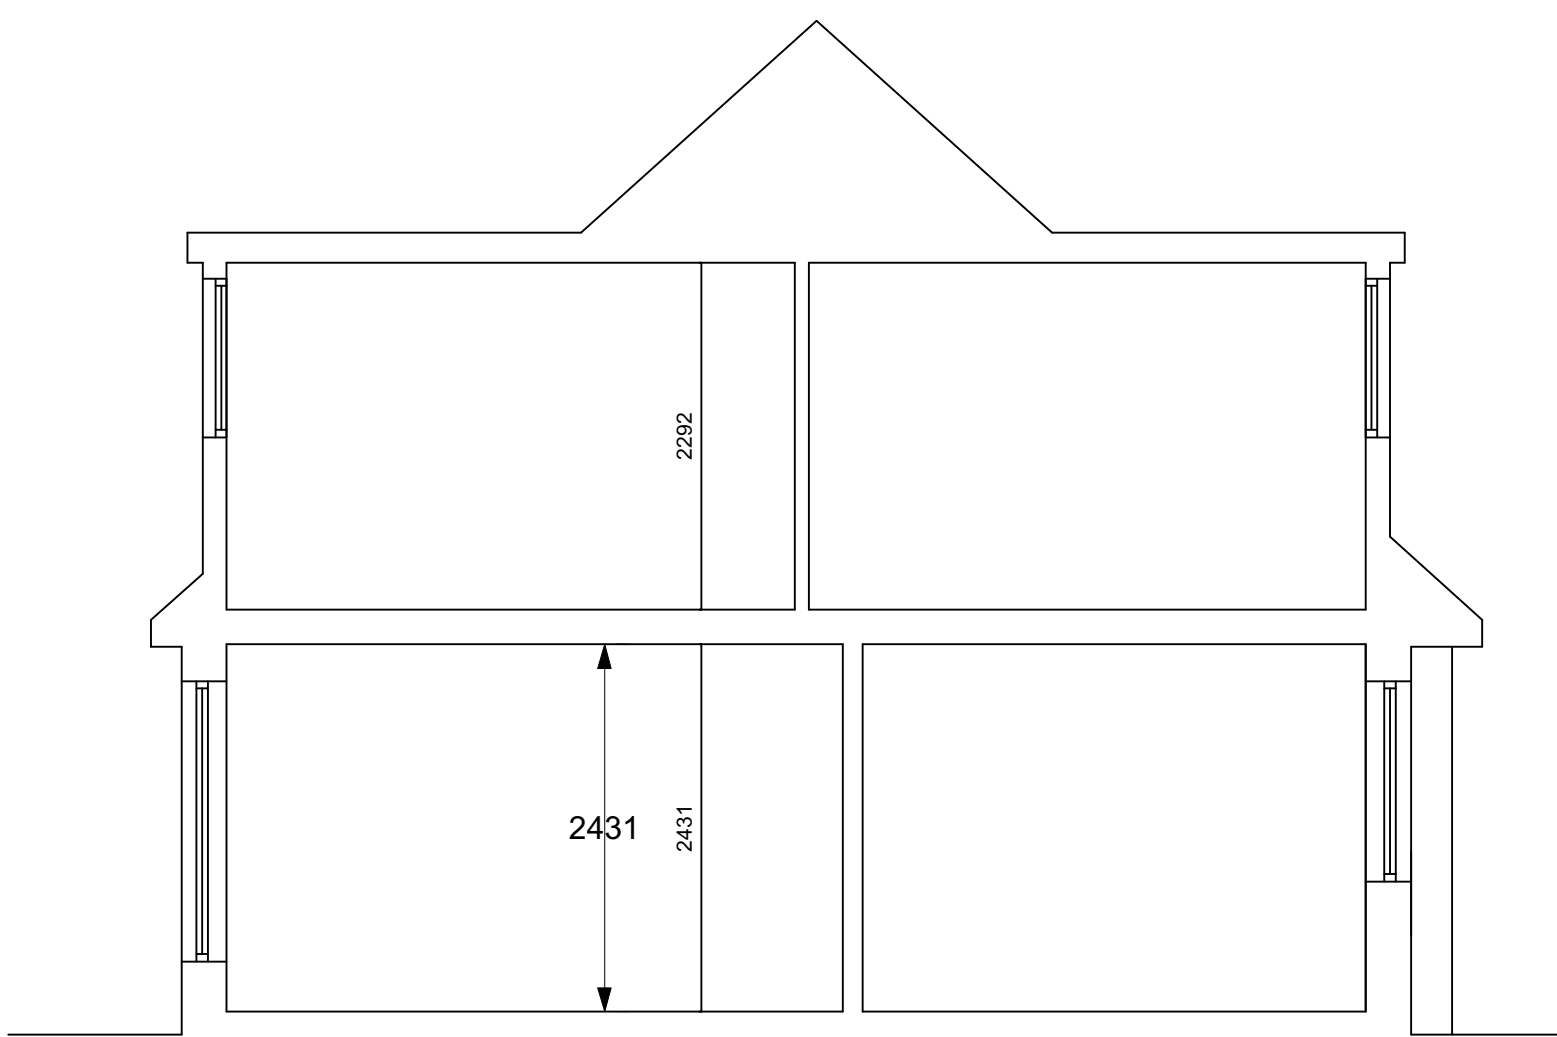


SECTION A-A




EXISTING FRONT ELEVATION



EXISTING REAR ELEVATION

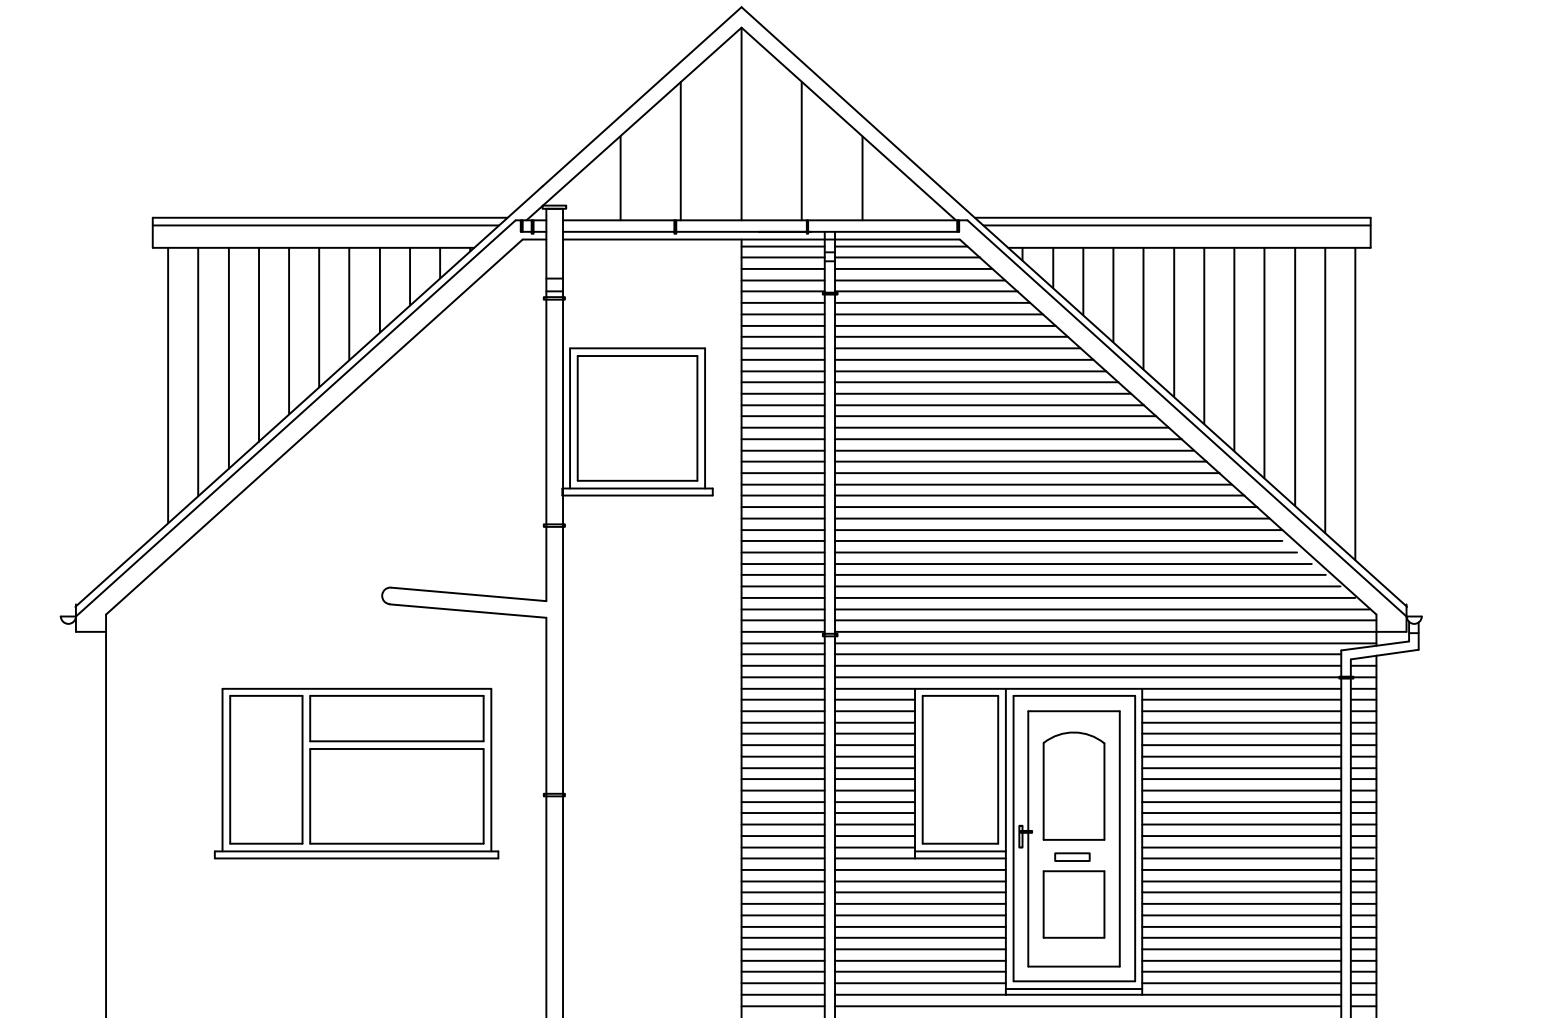

EXISTING SIDE ELEVATION

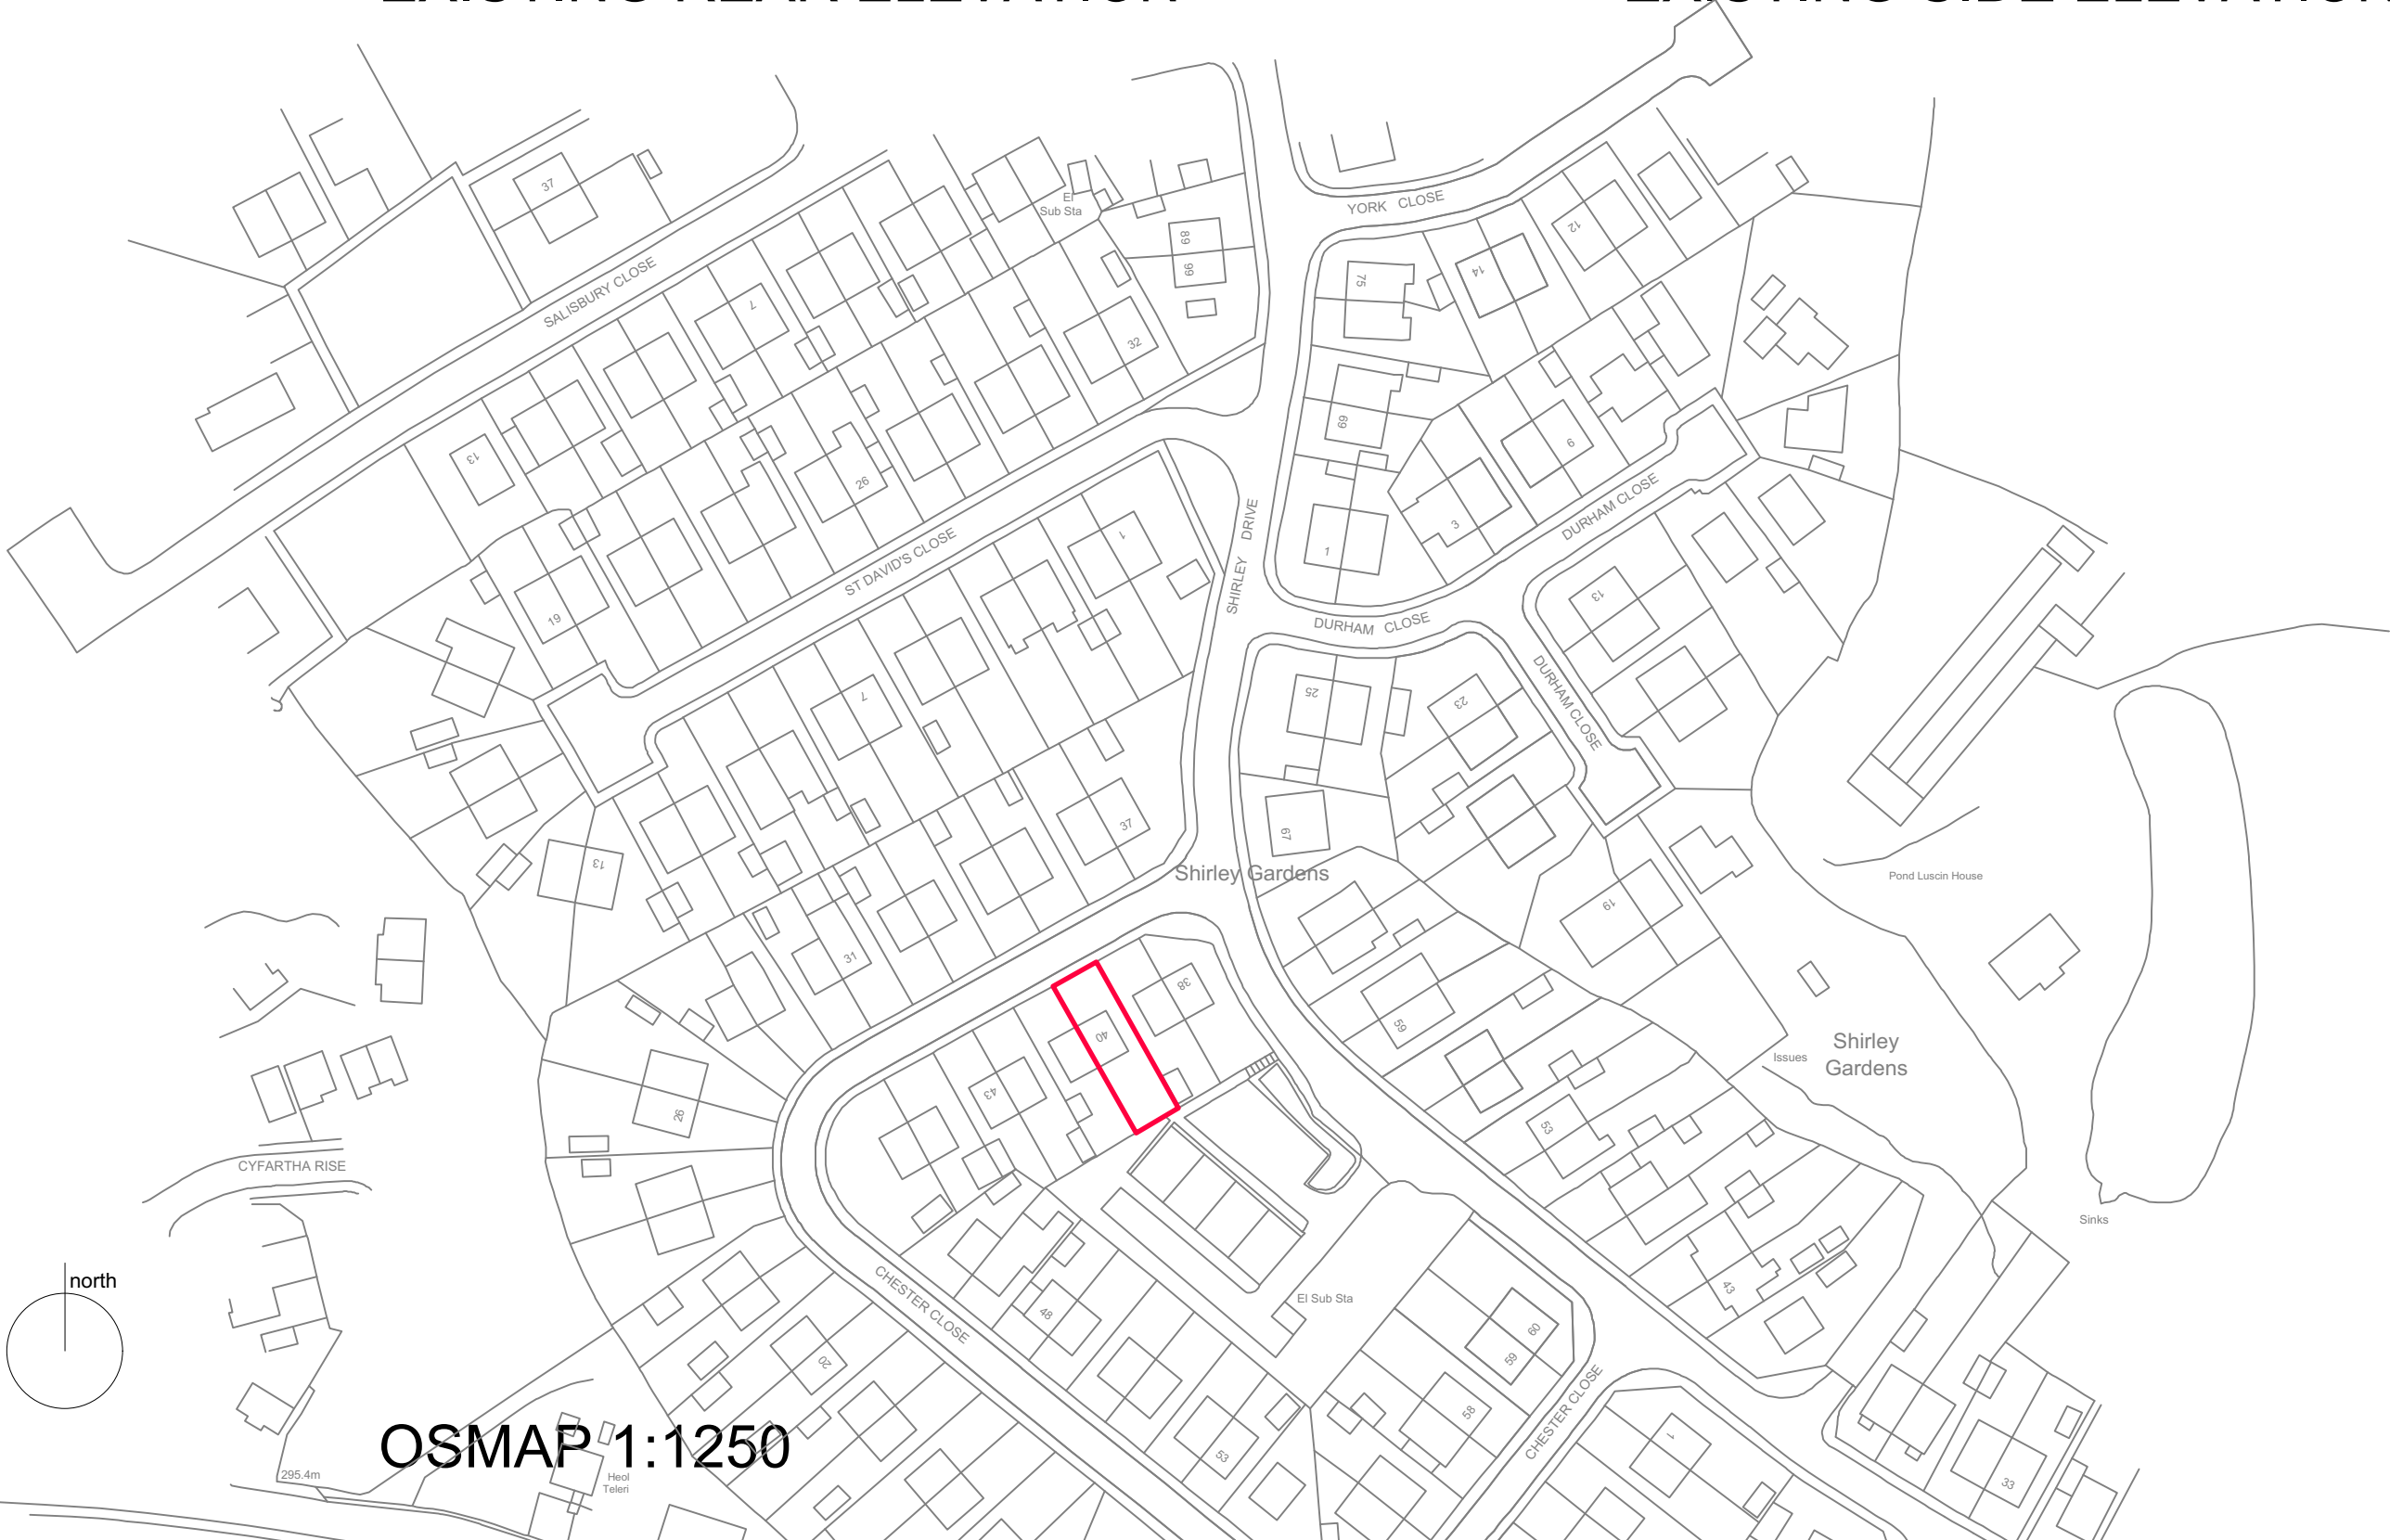

OSMAP 1:1250

OPTION 03

George and Co.

Proposed extension

40 CHESTER CLOSE
HEOLGERRIG
MERTHYR TYDFIL

632.002		SURVEY	
sketch	1:50@A1	May '19	CG
1st Floor Woodfired Studios 62 High St Merthyr Tydfil CF37 6DE 07830328652 hello@georgeandco.studio www.georgeandco.studio			
DO NOT SCALE THIS DRAWING			©George and Co.