




Park Lodge Bungalow, Queens Road, Merthyr Tydfil. CF47 0ES

Scale 1:1250

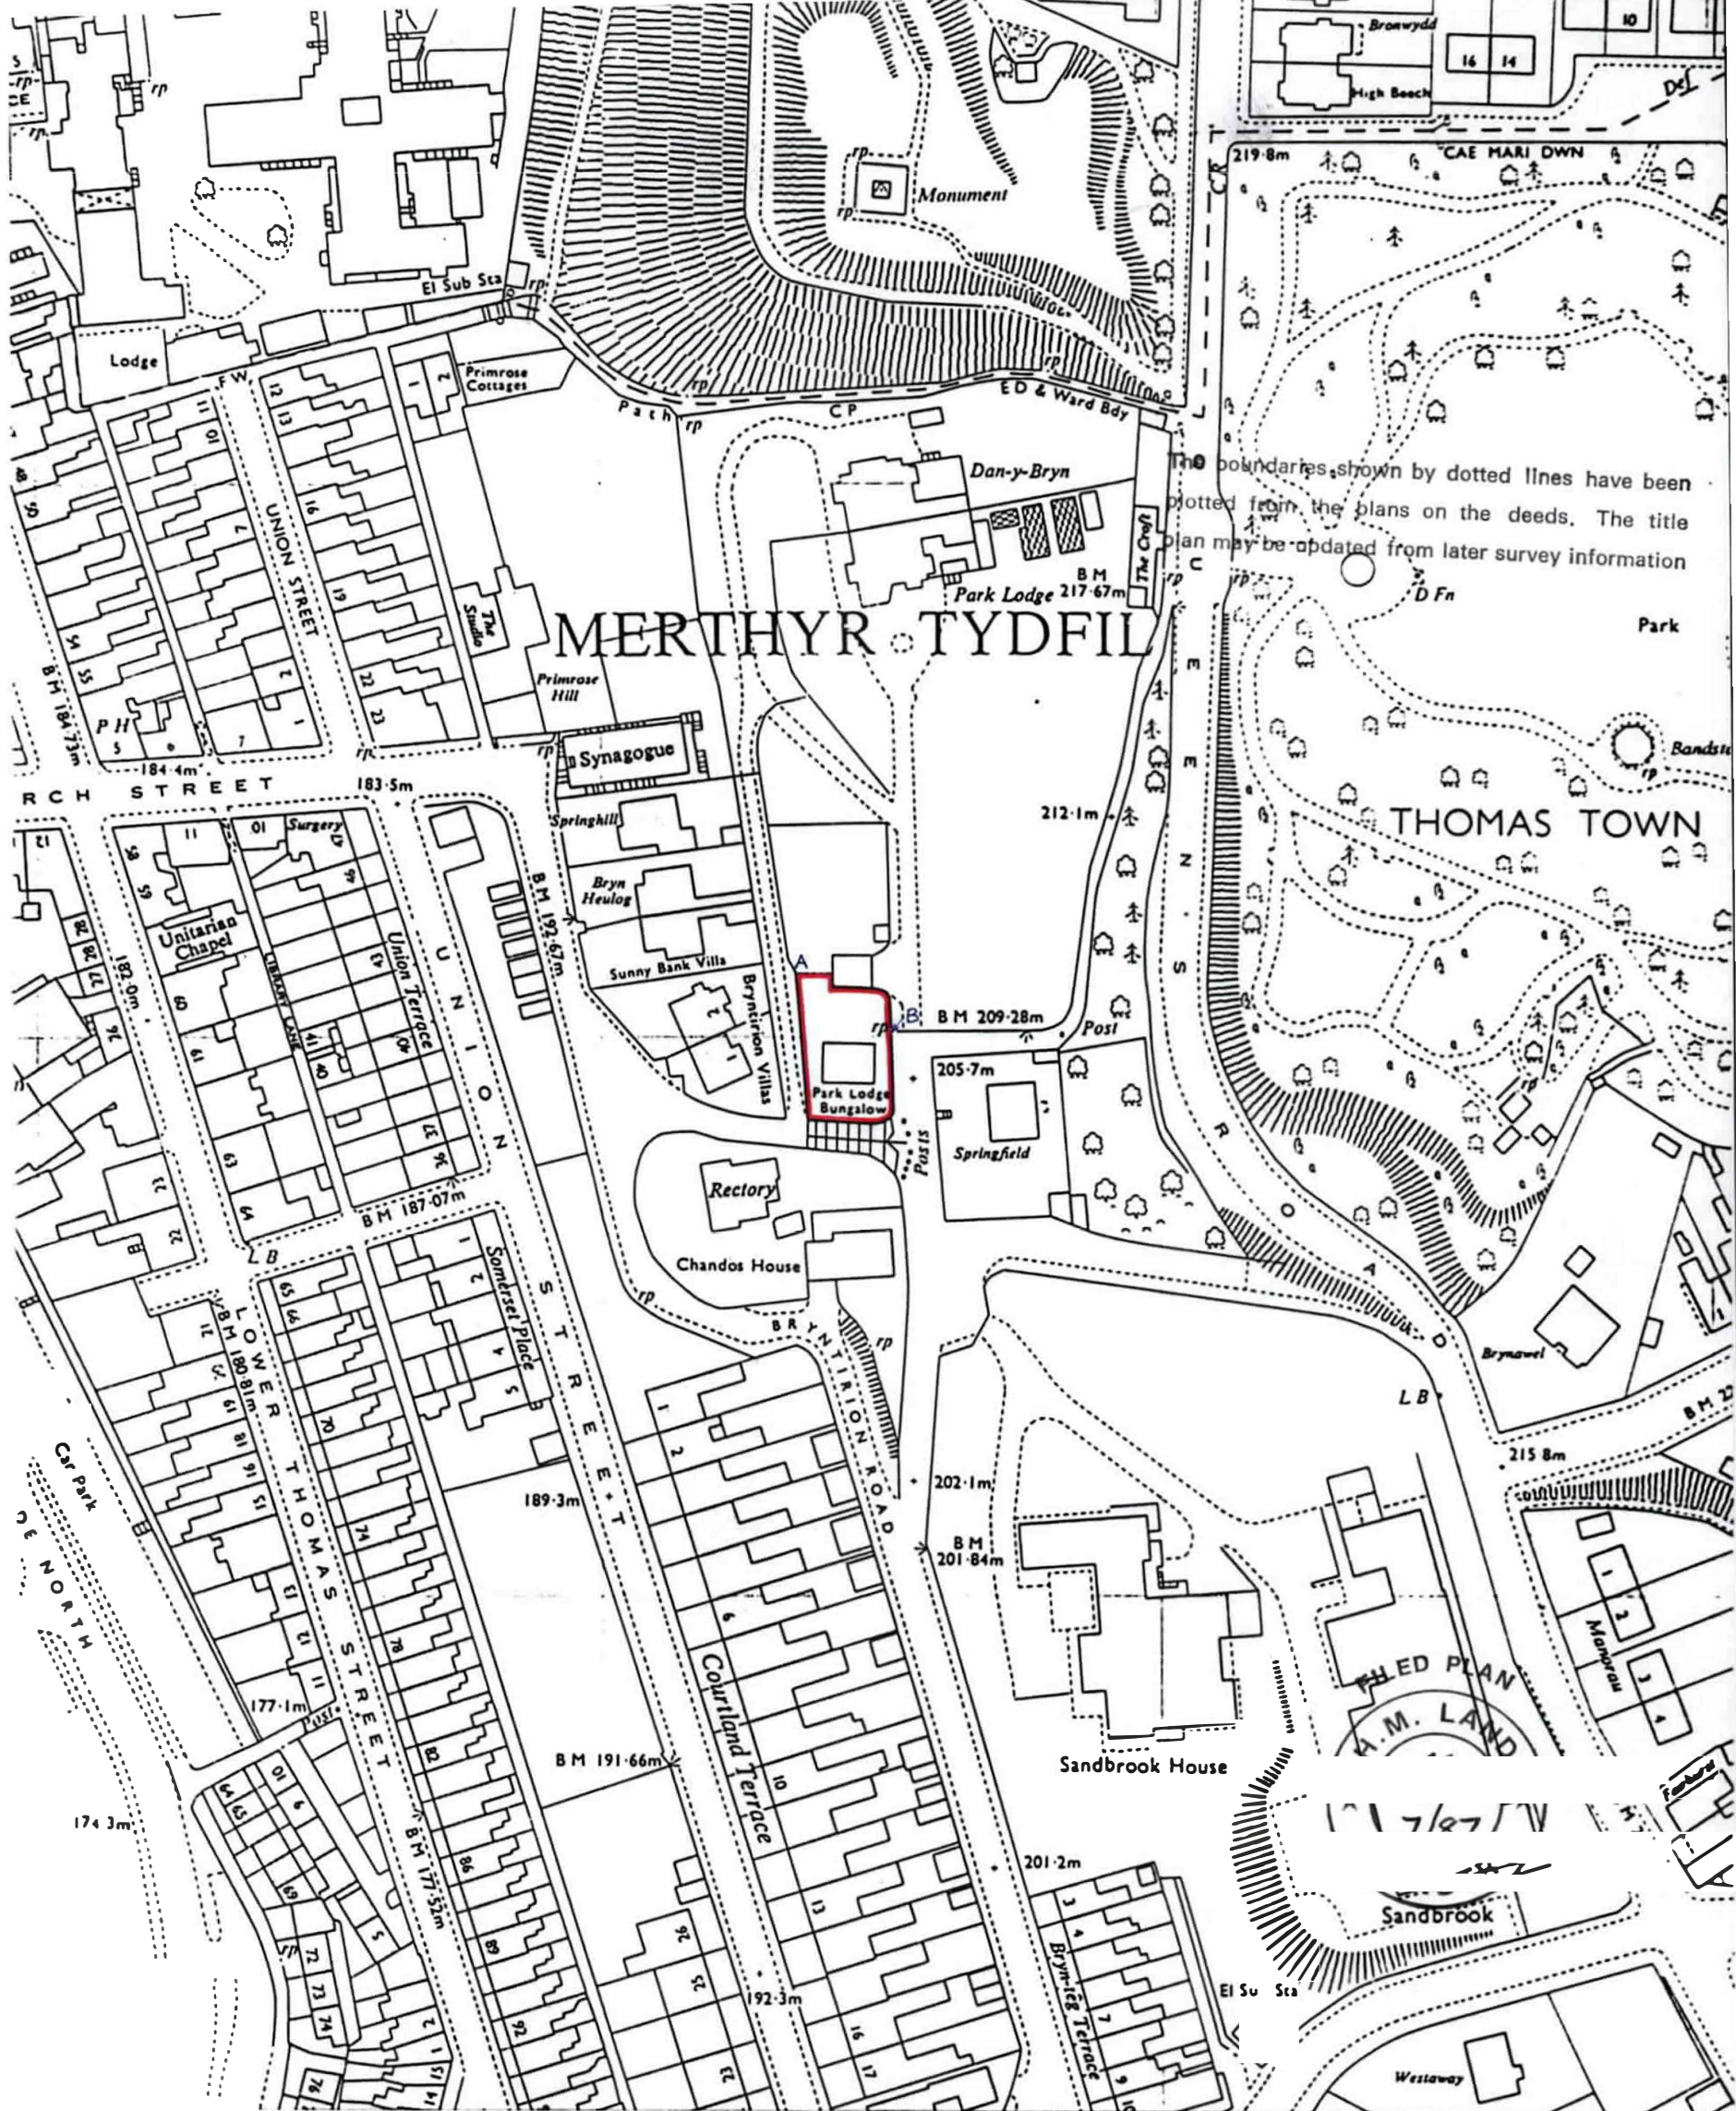