


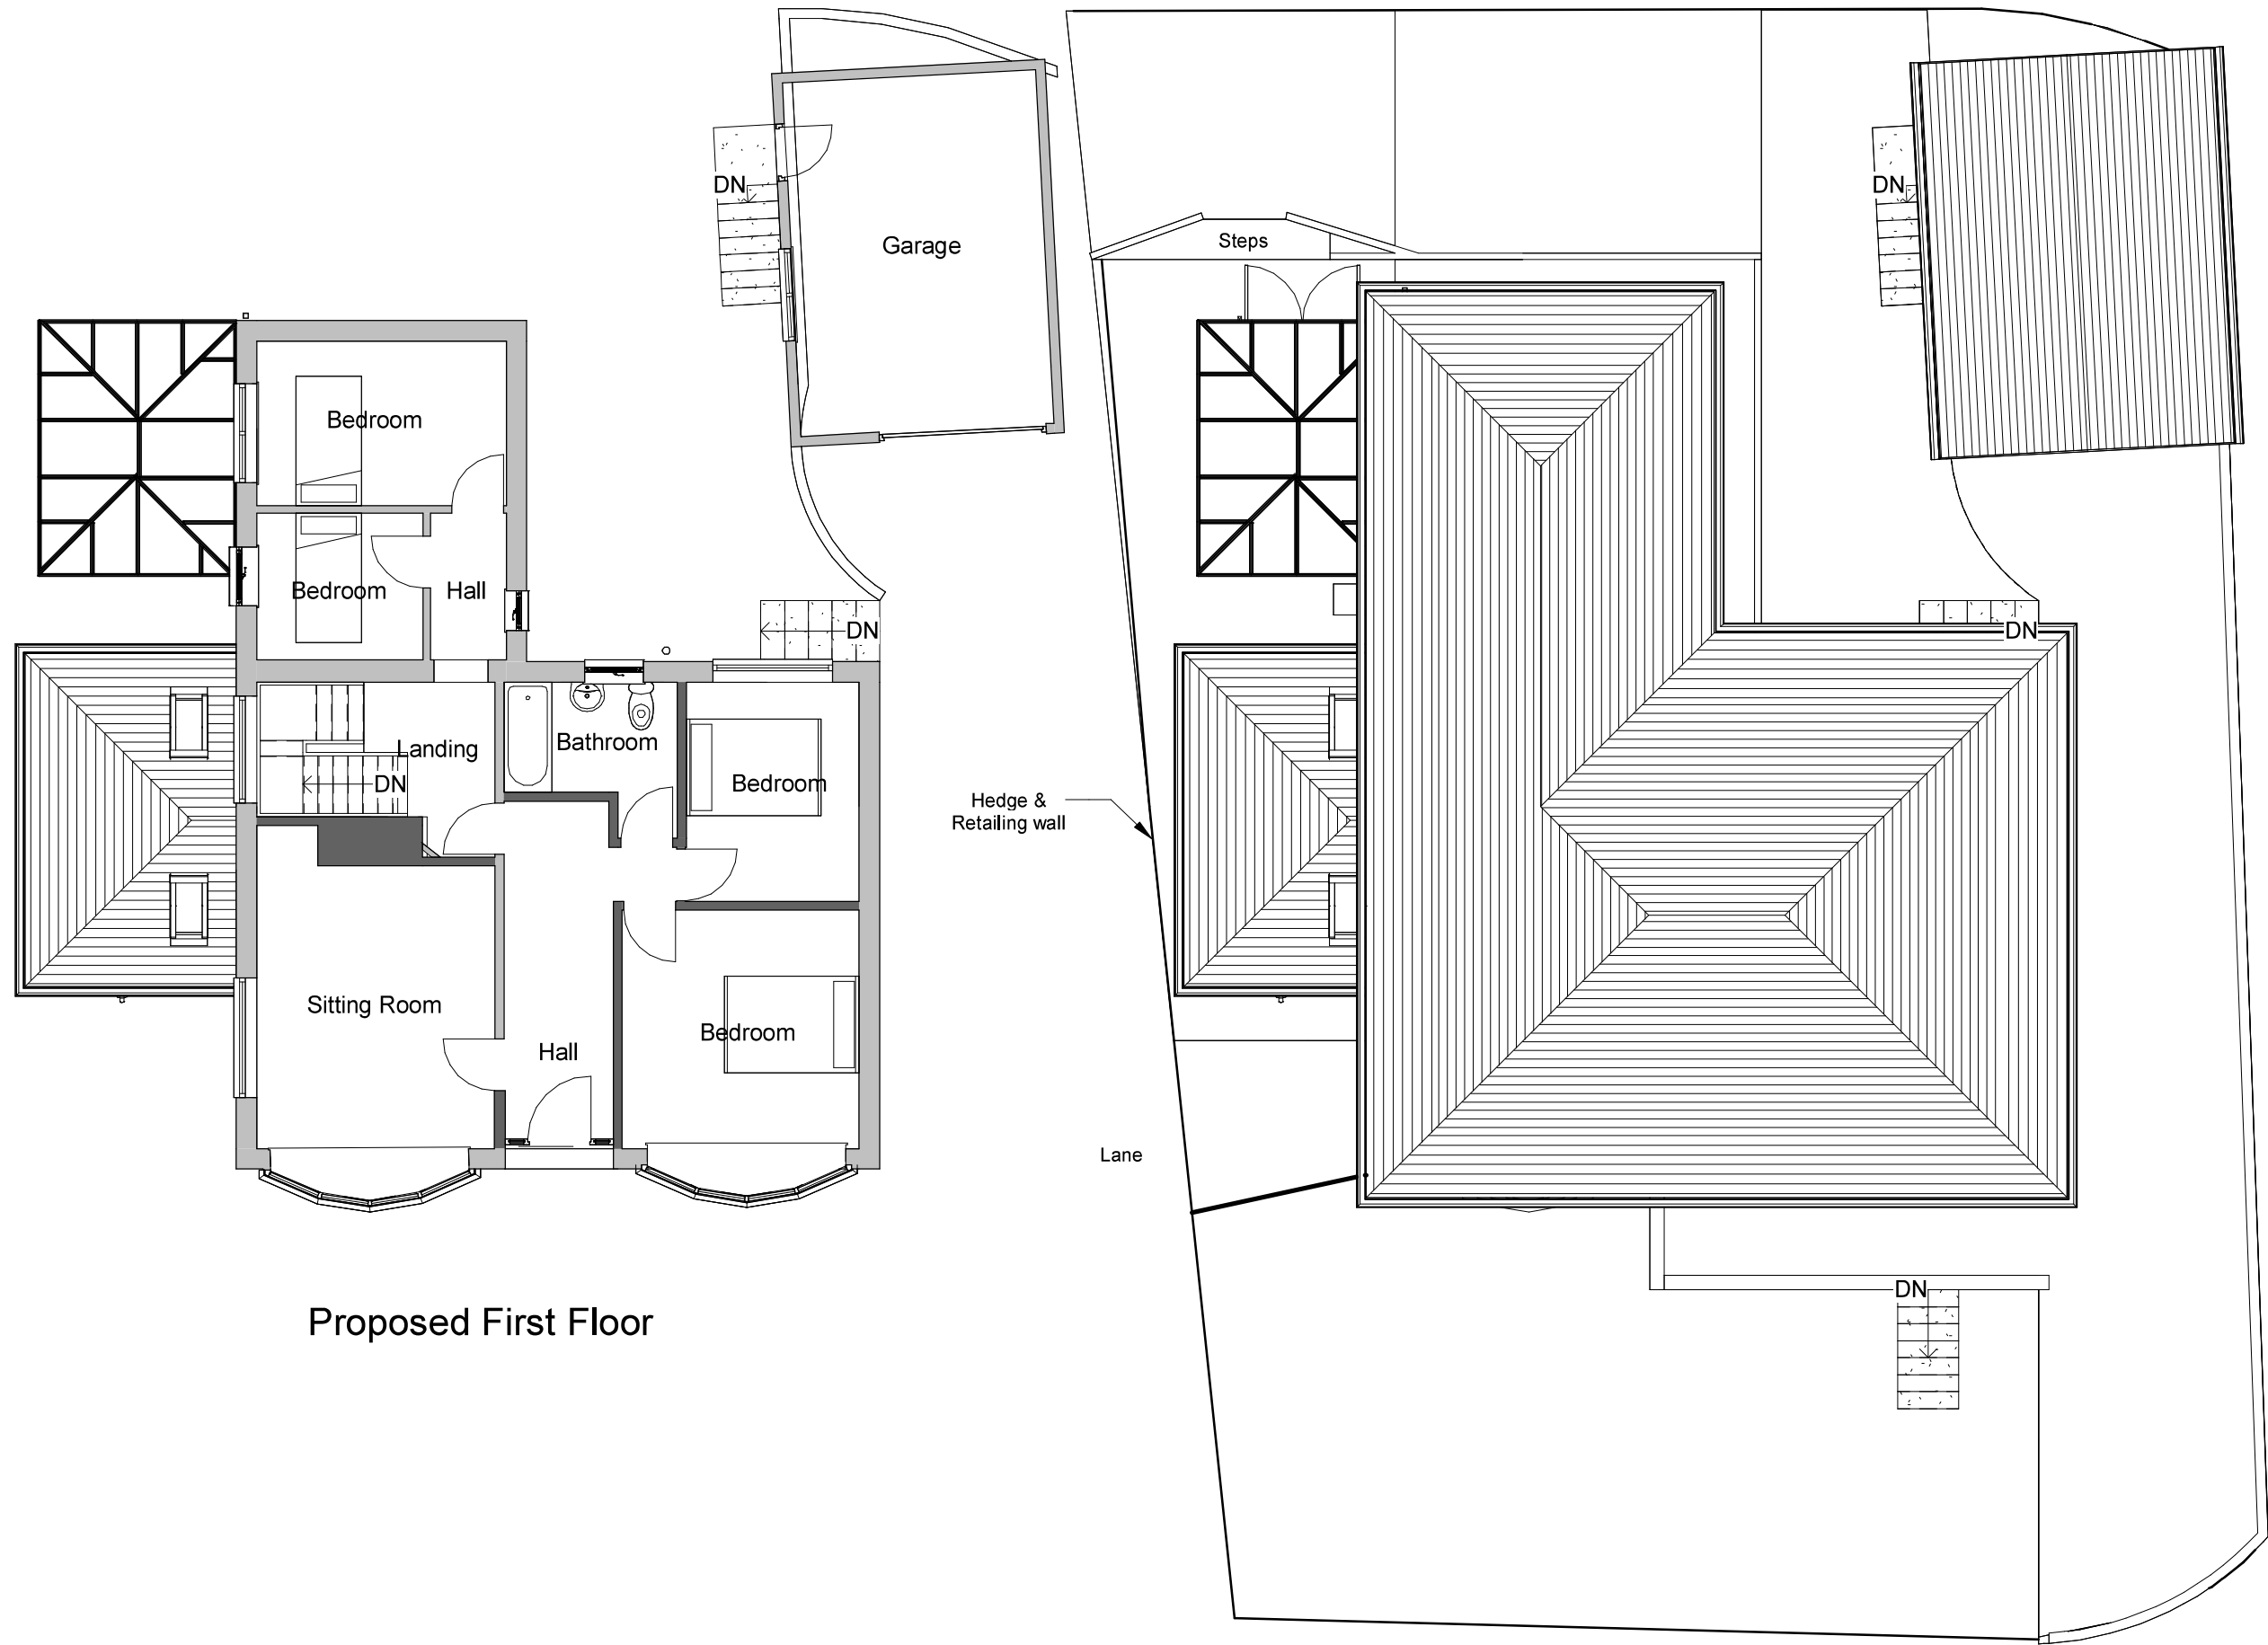

Proposed First Floor

Proposed Site

|   |                |   |
|---|----------------|---|
| INDIGO DESIGN (Part of 3dcadwales Ltd) 5 Ashlea Drive,<br>Merthyr Tydfil, CF47 0NY Tele 01685 385746 Mob -<br>07940913216 Email: enquiries@indigo-3d-design.co.uk |                |   |
| This Drawing is Copyright,<br>Dimensions to be checked<br>on site and not scaled from<br>this drawing                                                             |                |  Indigo 3d Design |
| PURPOSE OF ISSUE   | DRWAING NUMBER |   |
| Planning Approval   | PL-03          |   |
| PROJECT   |                |   |
| Conservatory to side   |                |   |
| SHEET   |                |   |
| Proposed Plans   |                |   |
| Address      Park lodge villa, Thomastown, Merthyr<br>Tydfil. CF47 0ES                                                                                            |                |   |
| Checked by<br>JH   | Drawn by<br>PH | Scale (@ A3)<br>1 : 100                                                                                |
| Rev No   | Description    | Date                                                                                                   |
| A   | Issue          | 20/11/2024                                                                                             |
|   |                |   |
|   |                |   |
|   |                |   |
|   |                |   |