




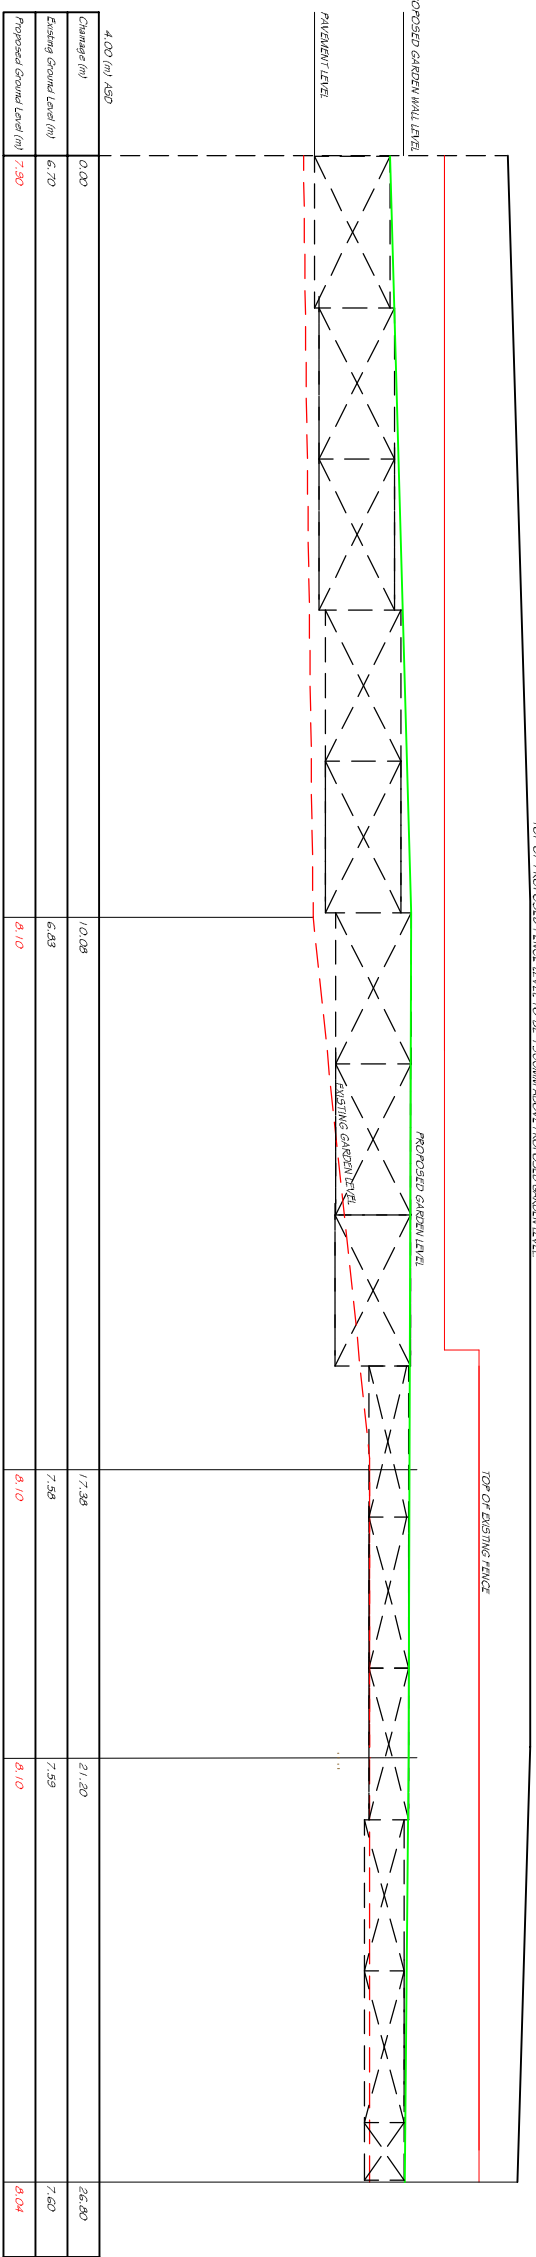

CROSS SECTION 6-6 (1:100)

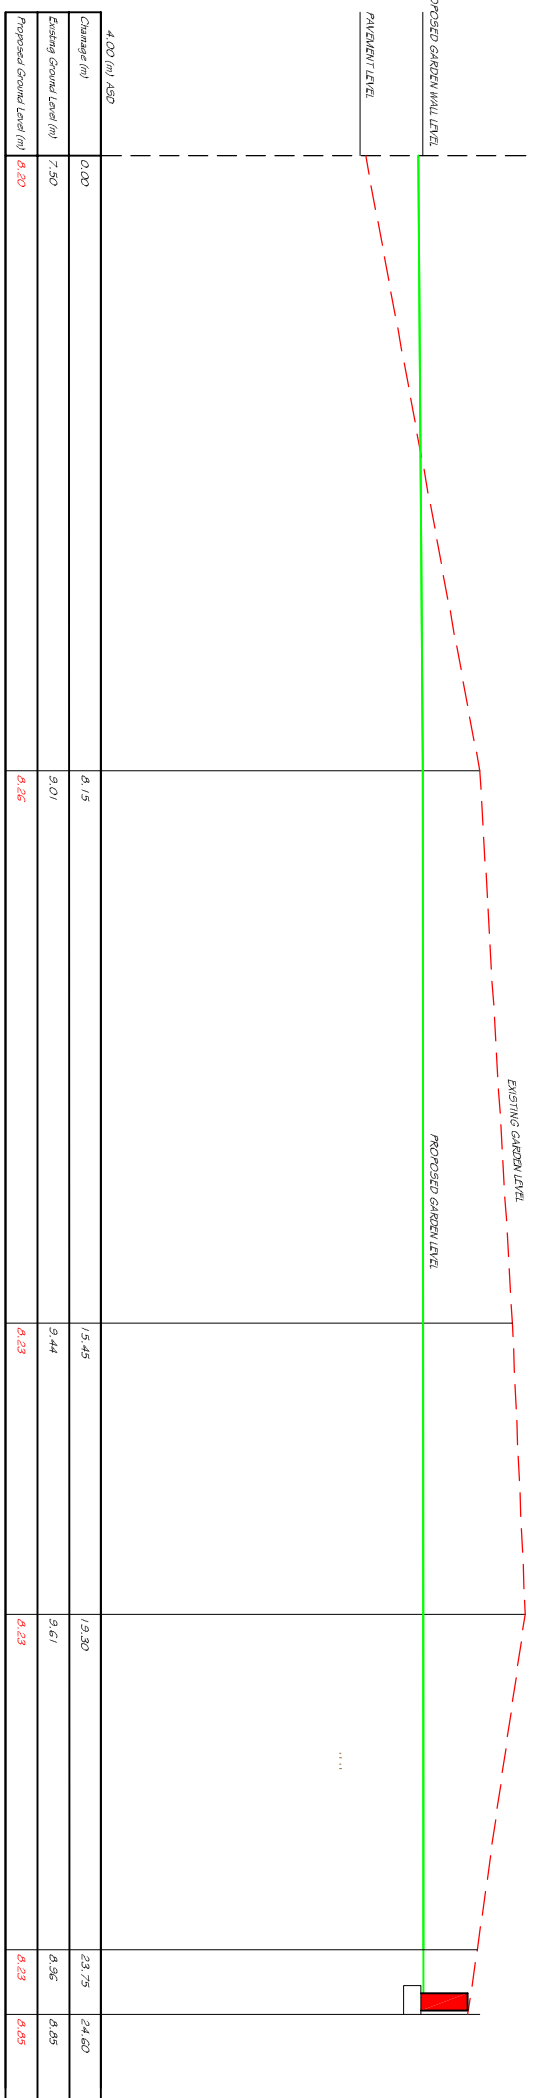

CROSS SECTION 7-7 (1:100)

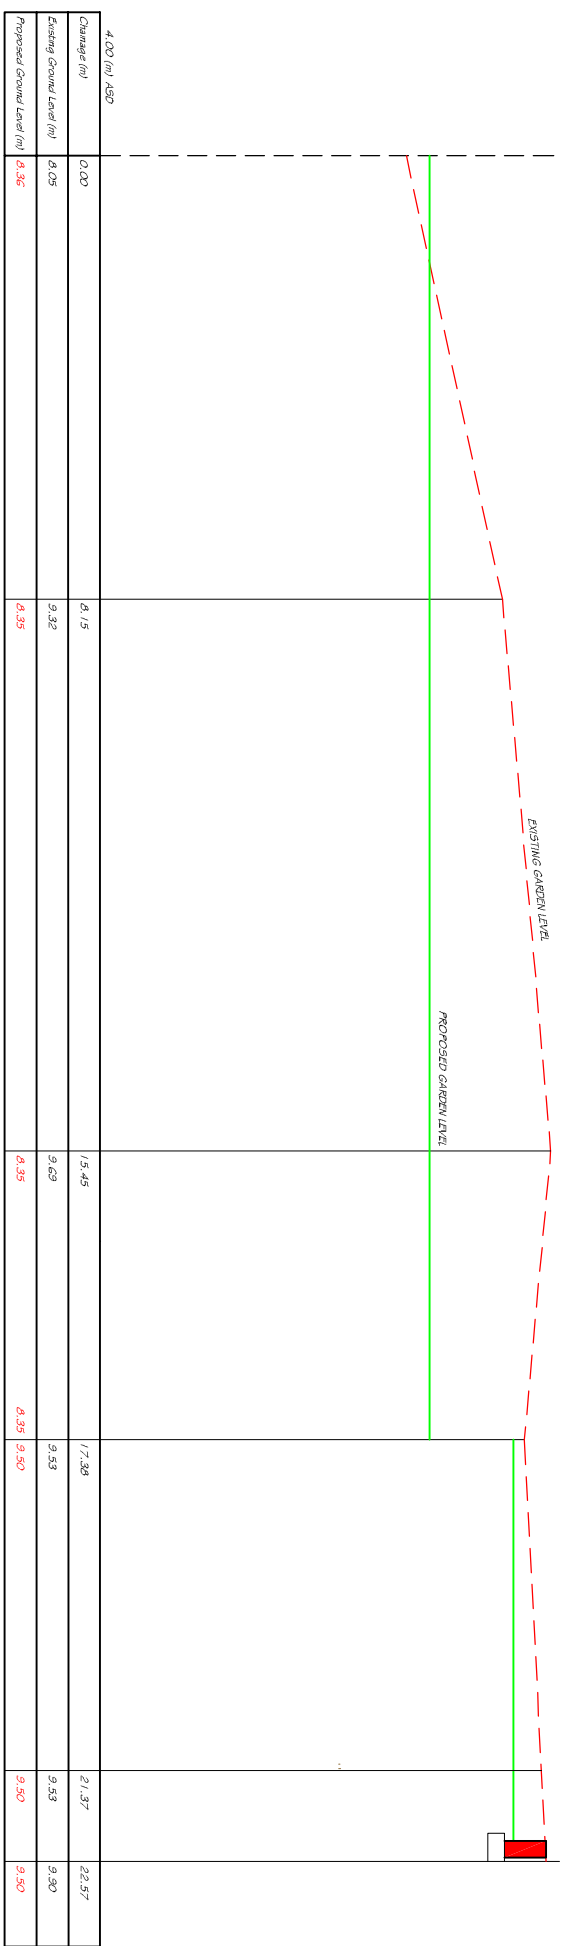

CROSS SECTION 8-8 (1:100)

CROSS SECTIONAL PLANS OF REAR GARDEN
AT:
25, HEOL CORN DDU,
BEACON HEIGHTS,
MERTHYR TYDFIL, CF48 1BW

28TH NOVEMBER 2022
3RD APRIL 2023