


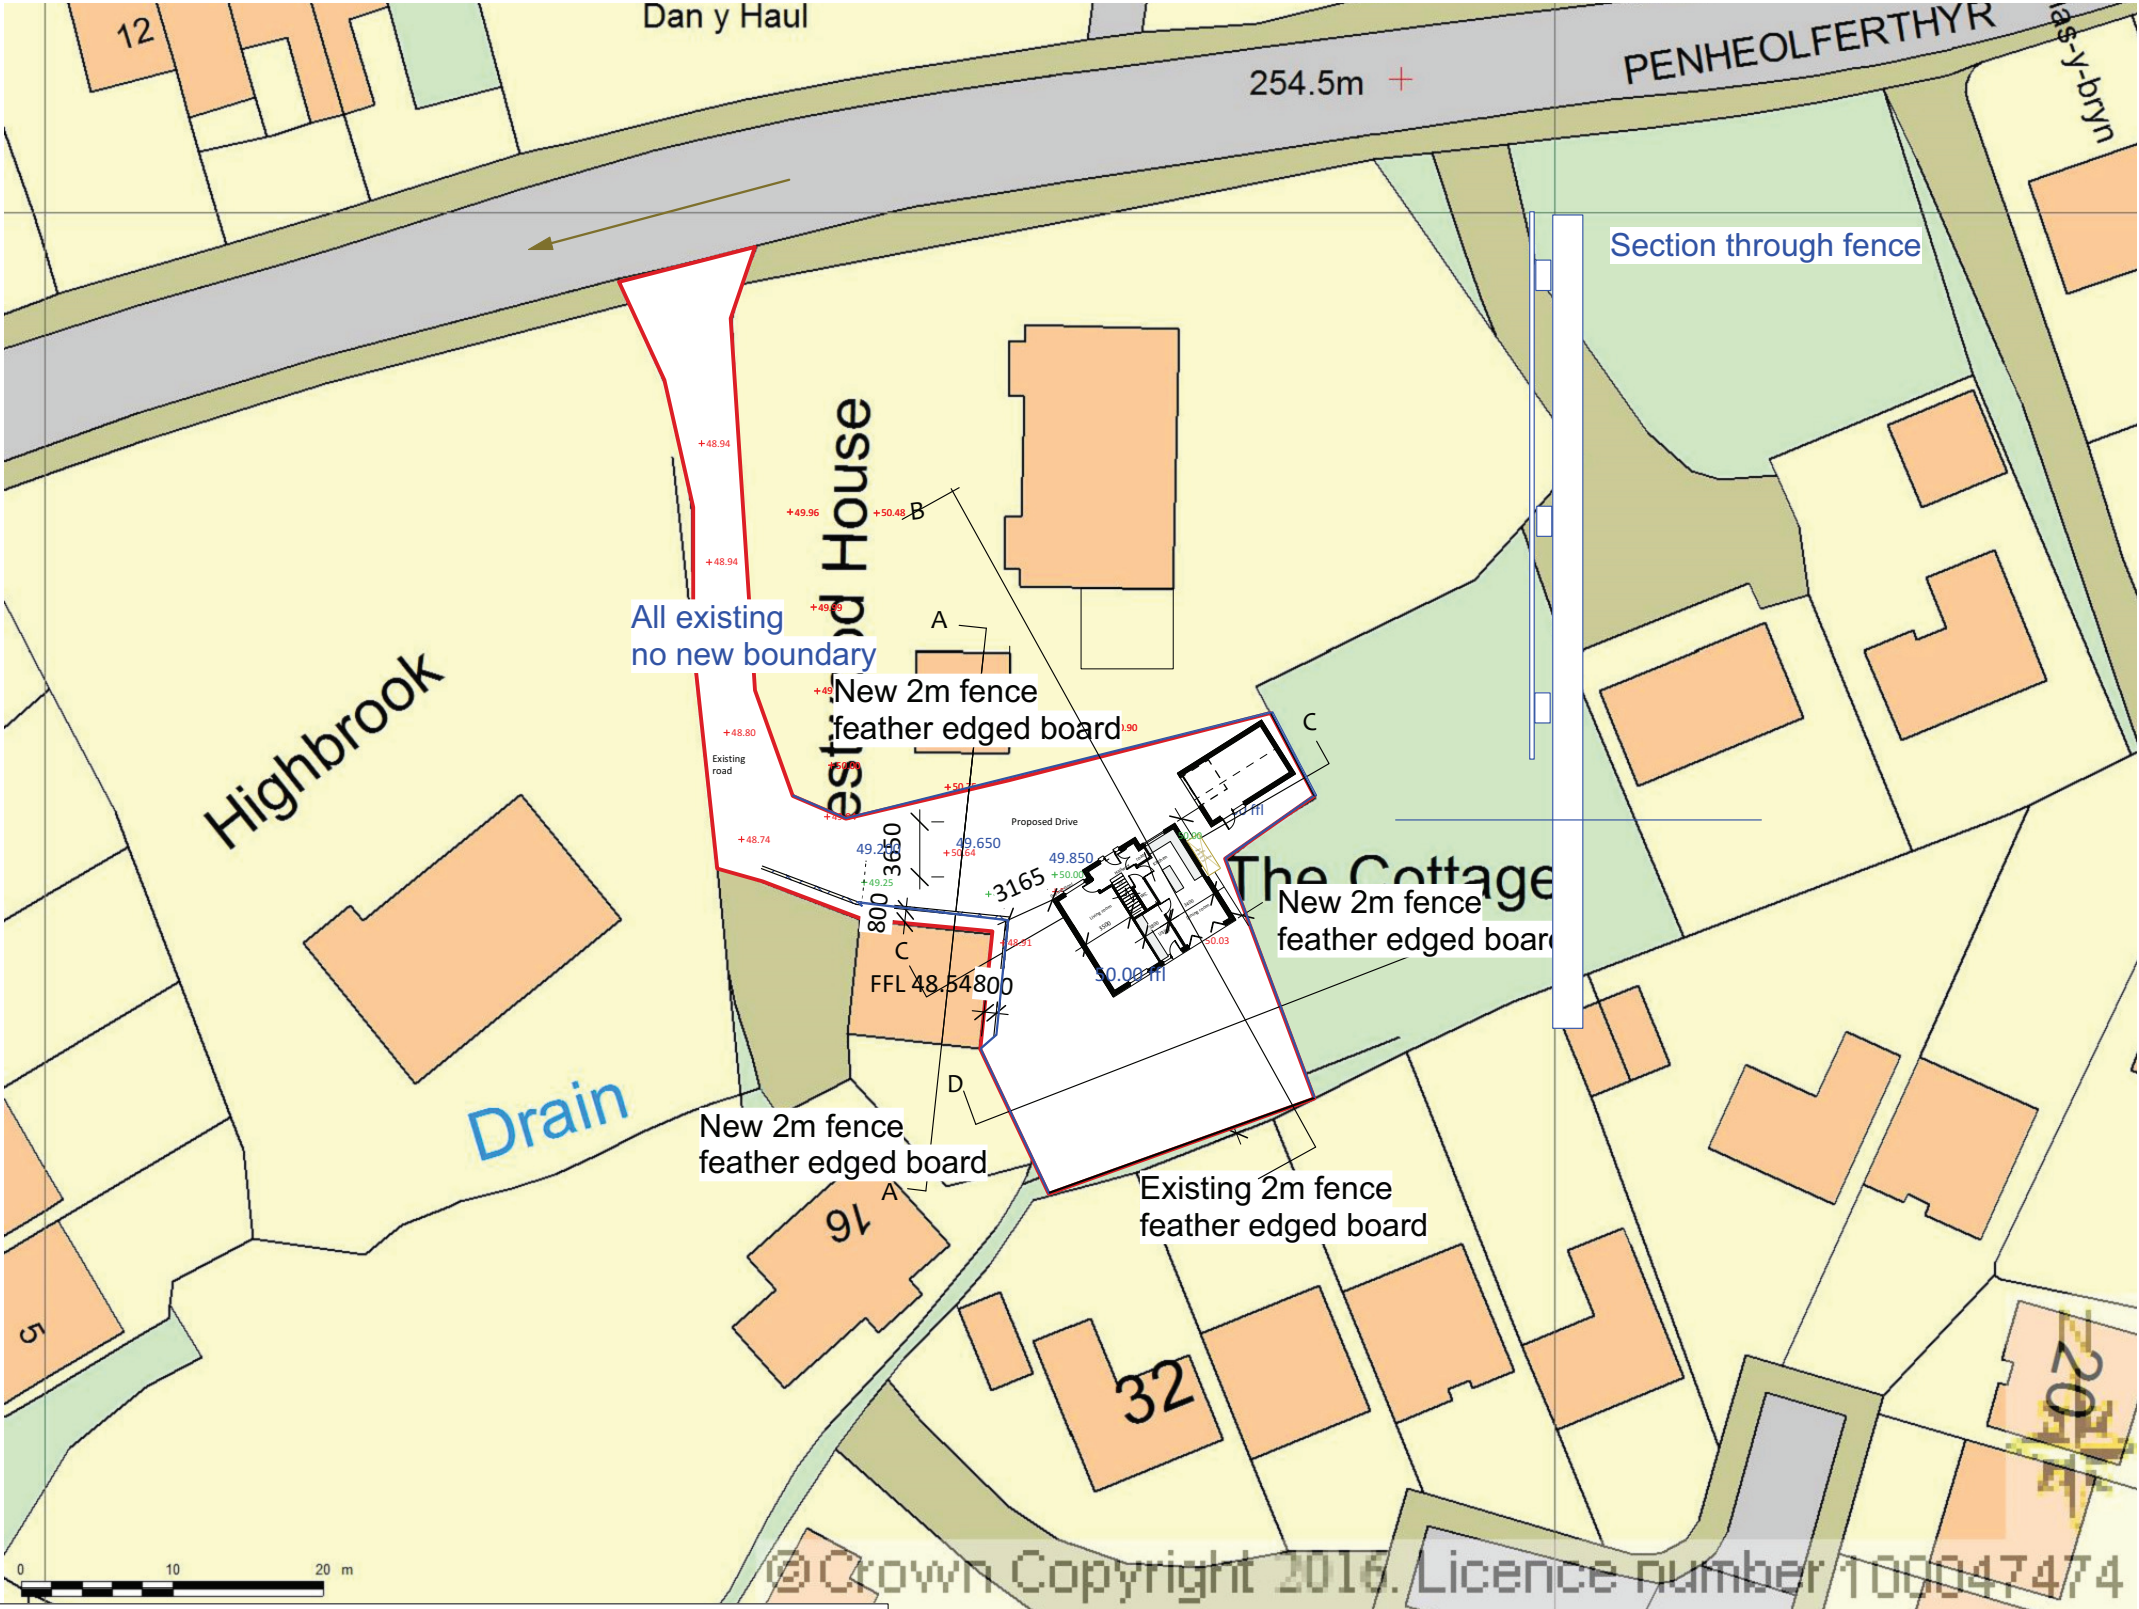

B house rotated and positioned 12m from rear boundary
A garage added

Skerryvore Designs Ltd
Sexton's Tower
2 Caerphilly Road
Bassaleg,
Newport,
NP10 8LE.
Phone **01633 897922**
Mobile **07816 934352**
steve_groucott@hotmail.com

JOB
TITLE Westward House
Mountain Hare
Merthyr Tydfil
CF47 0LH

DRAWING
TITLE Boundary Treatment
Plan and Detail

DRAWING No. SC 01/09
SCALE 1:25 and 500 @ A3
DATE Nov 2020