



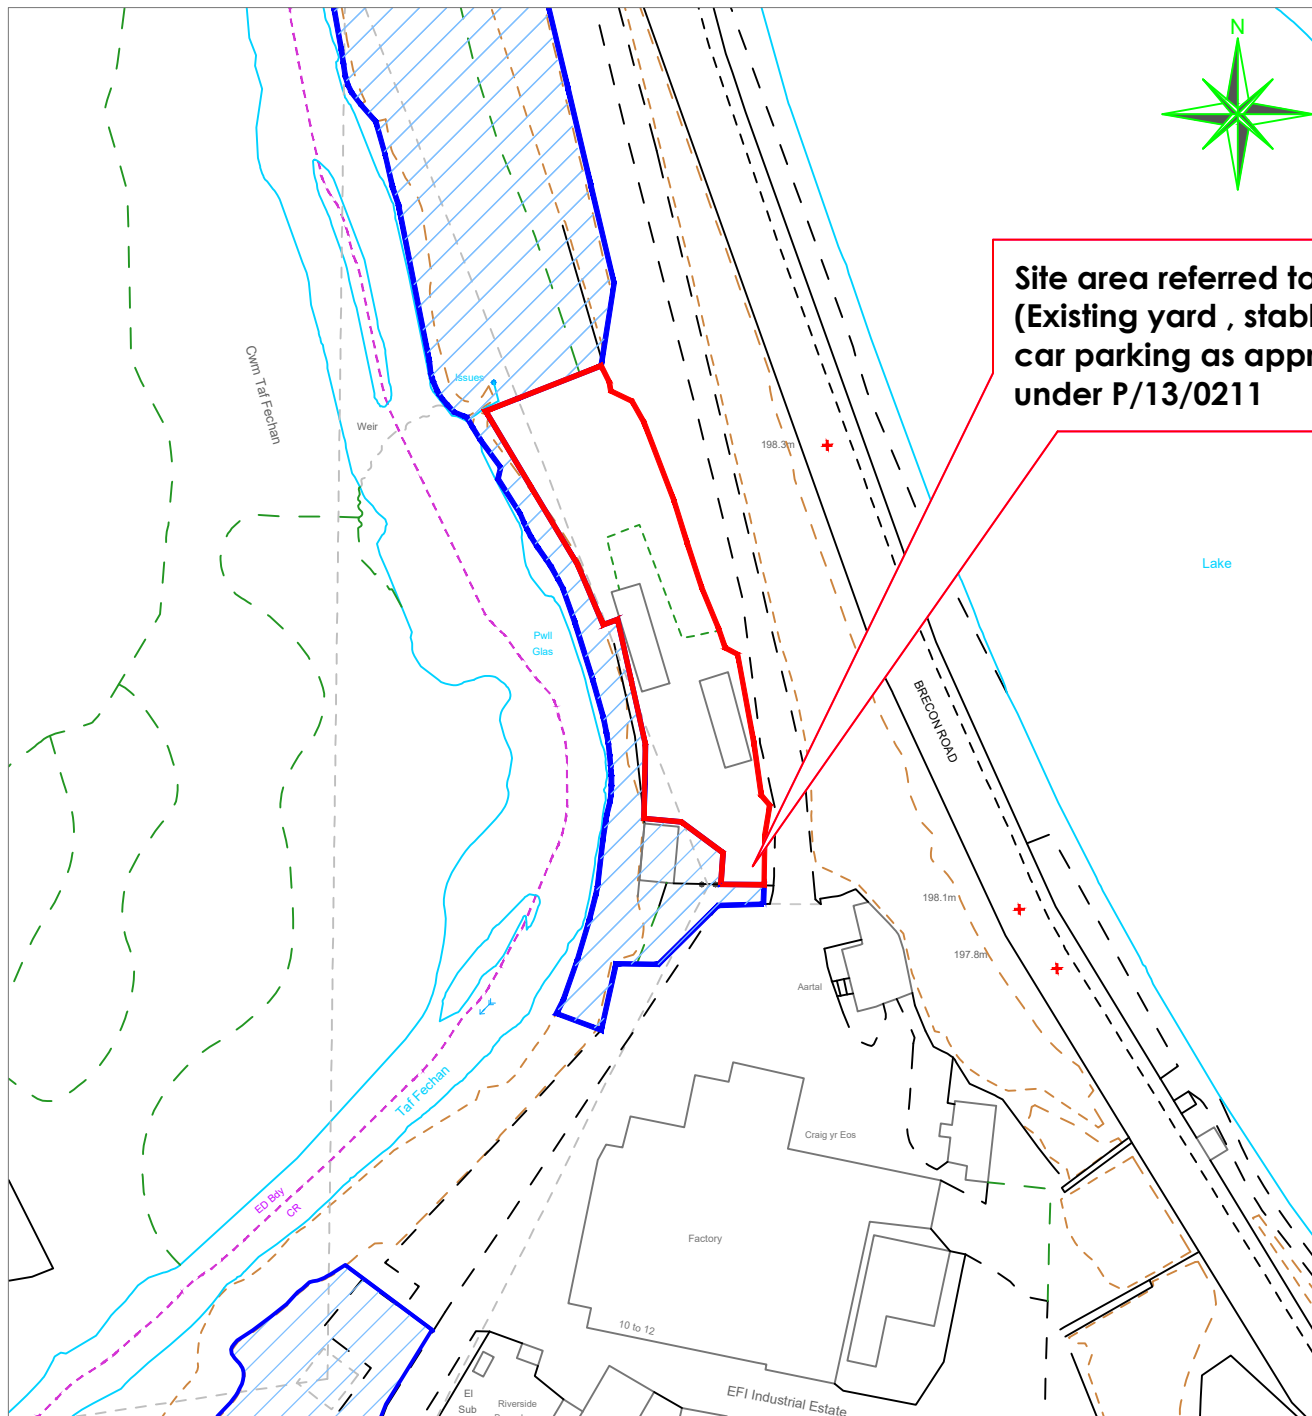

Existing Location Plan - Scale 1:1250

Site area - 1526 msq
Gross internal footprint - 67.96 msq

Reproduced from 'Ordnance Survey Site Map' by permission of Ordnance Survey® on behalf of the Controller of Her Majesty's Stationery Office.
© Crown Copyright 2009. All rights reserved.
Reference number 1071591.
Licence number 1071591.

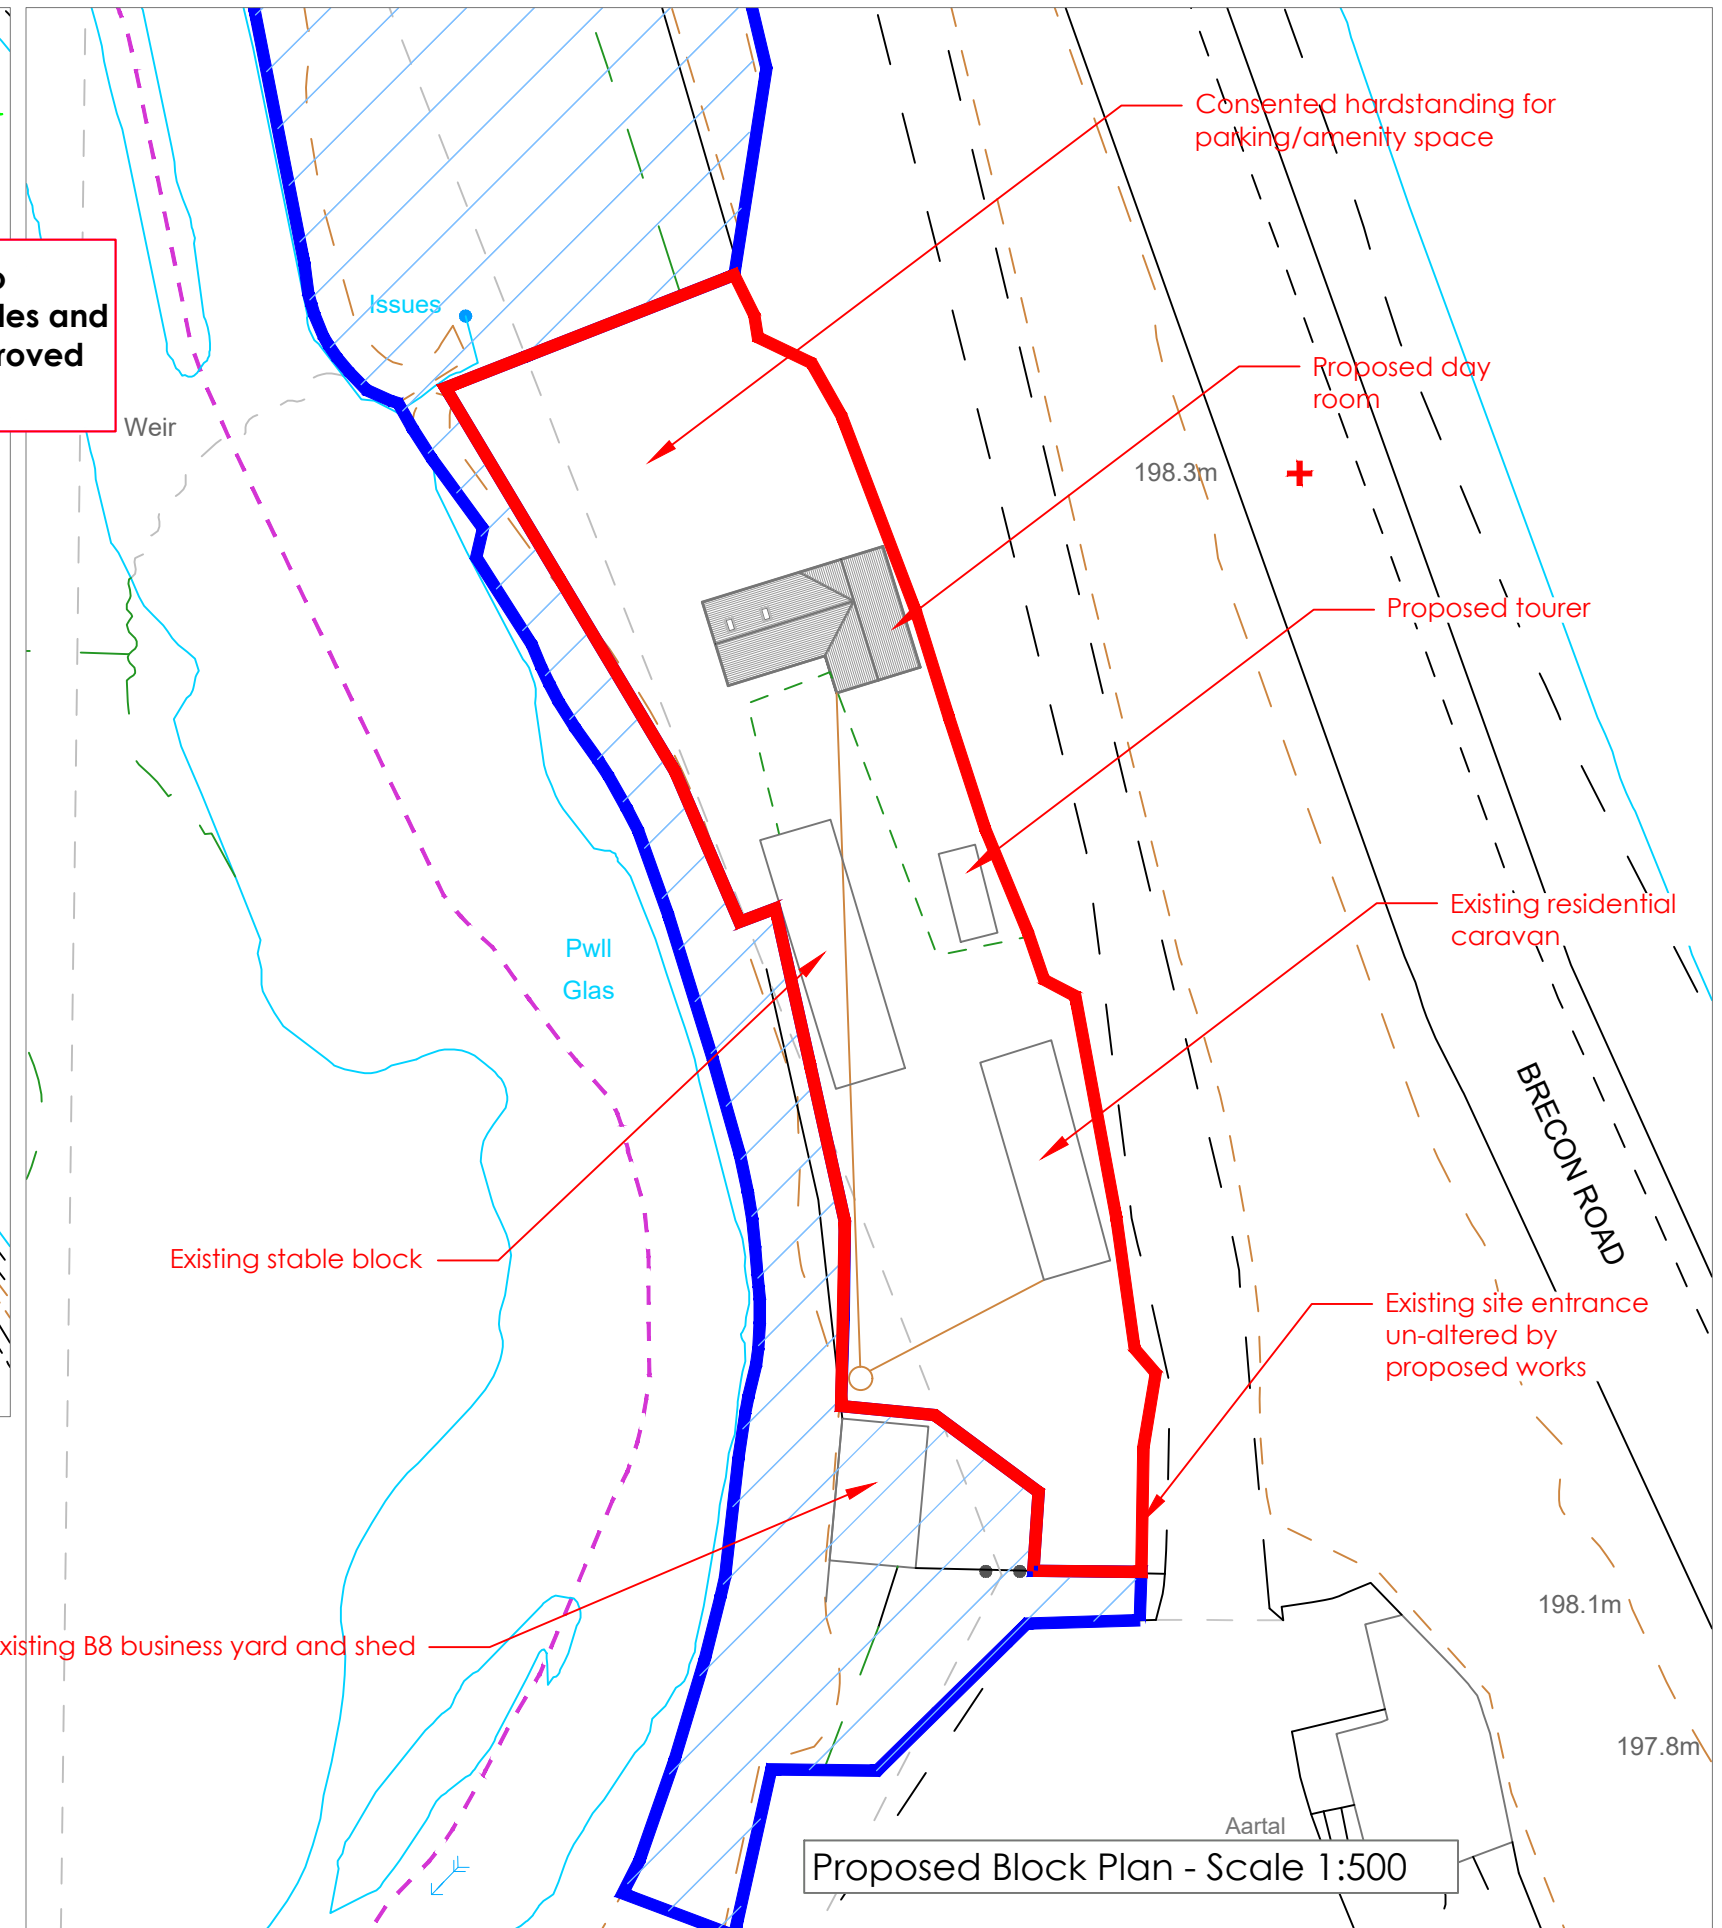

Proposed Block Plan - Scale 1:500



The Planning Studio, Hayston Bridge
Johnston, Haverfordwest
Pembrokeshire SA62 3HJ
01437 891 817
07515 851 704
andrew@haystonplanning.co.uk
www.planningpembrokeshire.co.uk

**Resiting of Approved Residential Mobile Home under P160001 & Expansion of Curtilage Area for Dayroom /Utility Area, Ancillary Tourer & Parking Area with Ecological Enhancements
EFI Industrial Estate, Merthyr Tydfil CF47 8RB**

Designed by	Checked by	File name AVH_837	Date 15.08.2022	Scale A3 - As Shown	Client Mr Chris Marshall
Drawing Title Existing Location Plan and Proposed Block Plan					
Dwg No.					02d