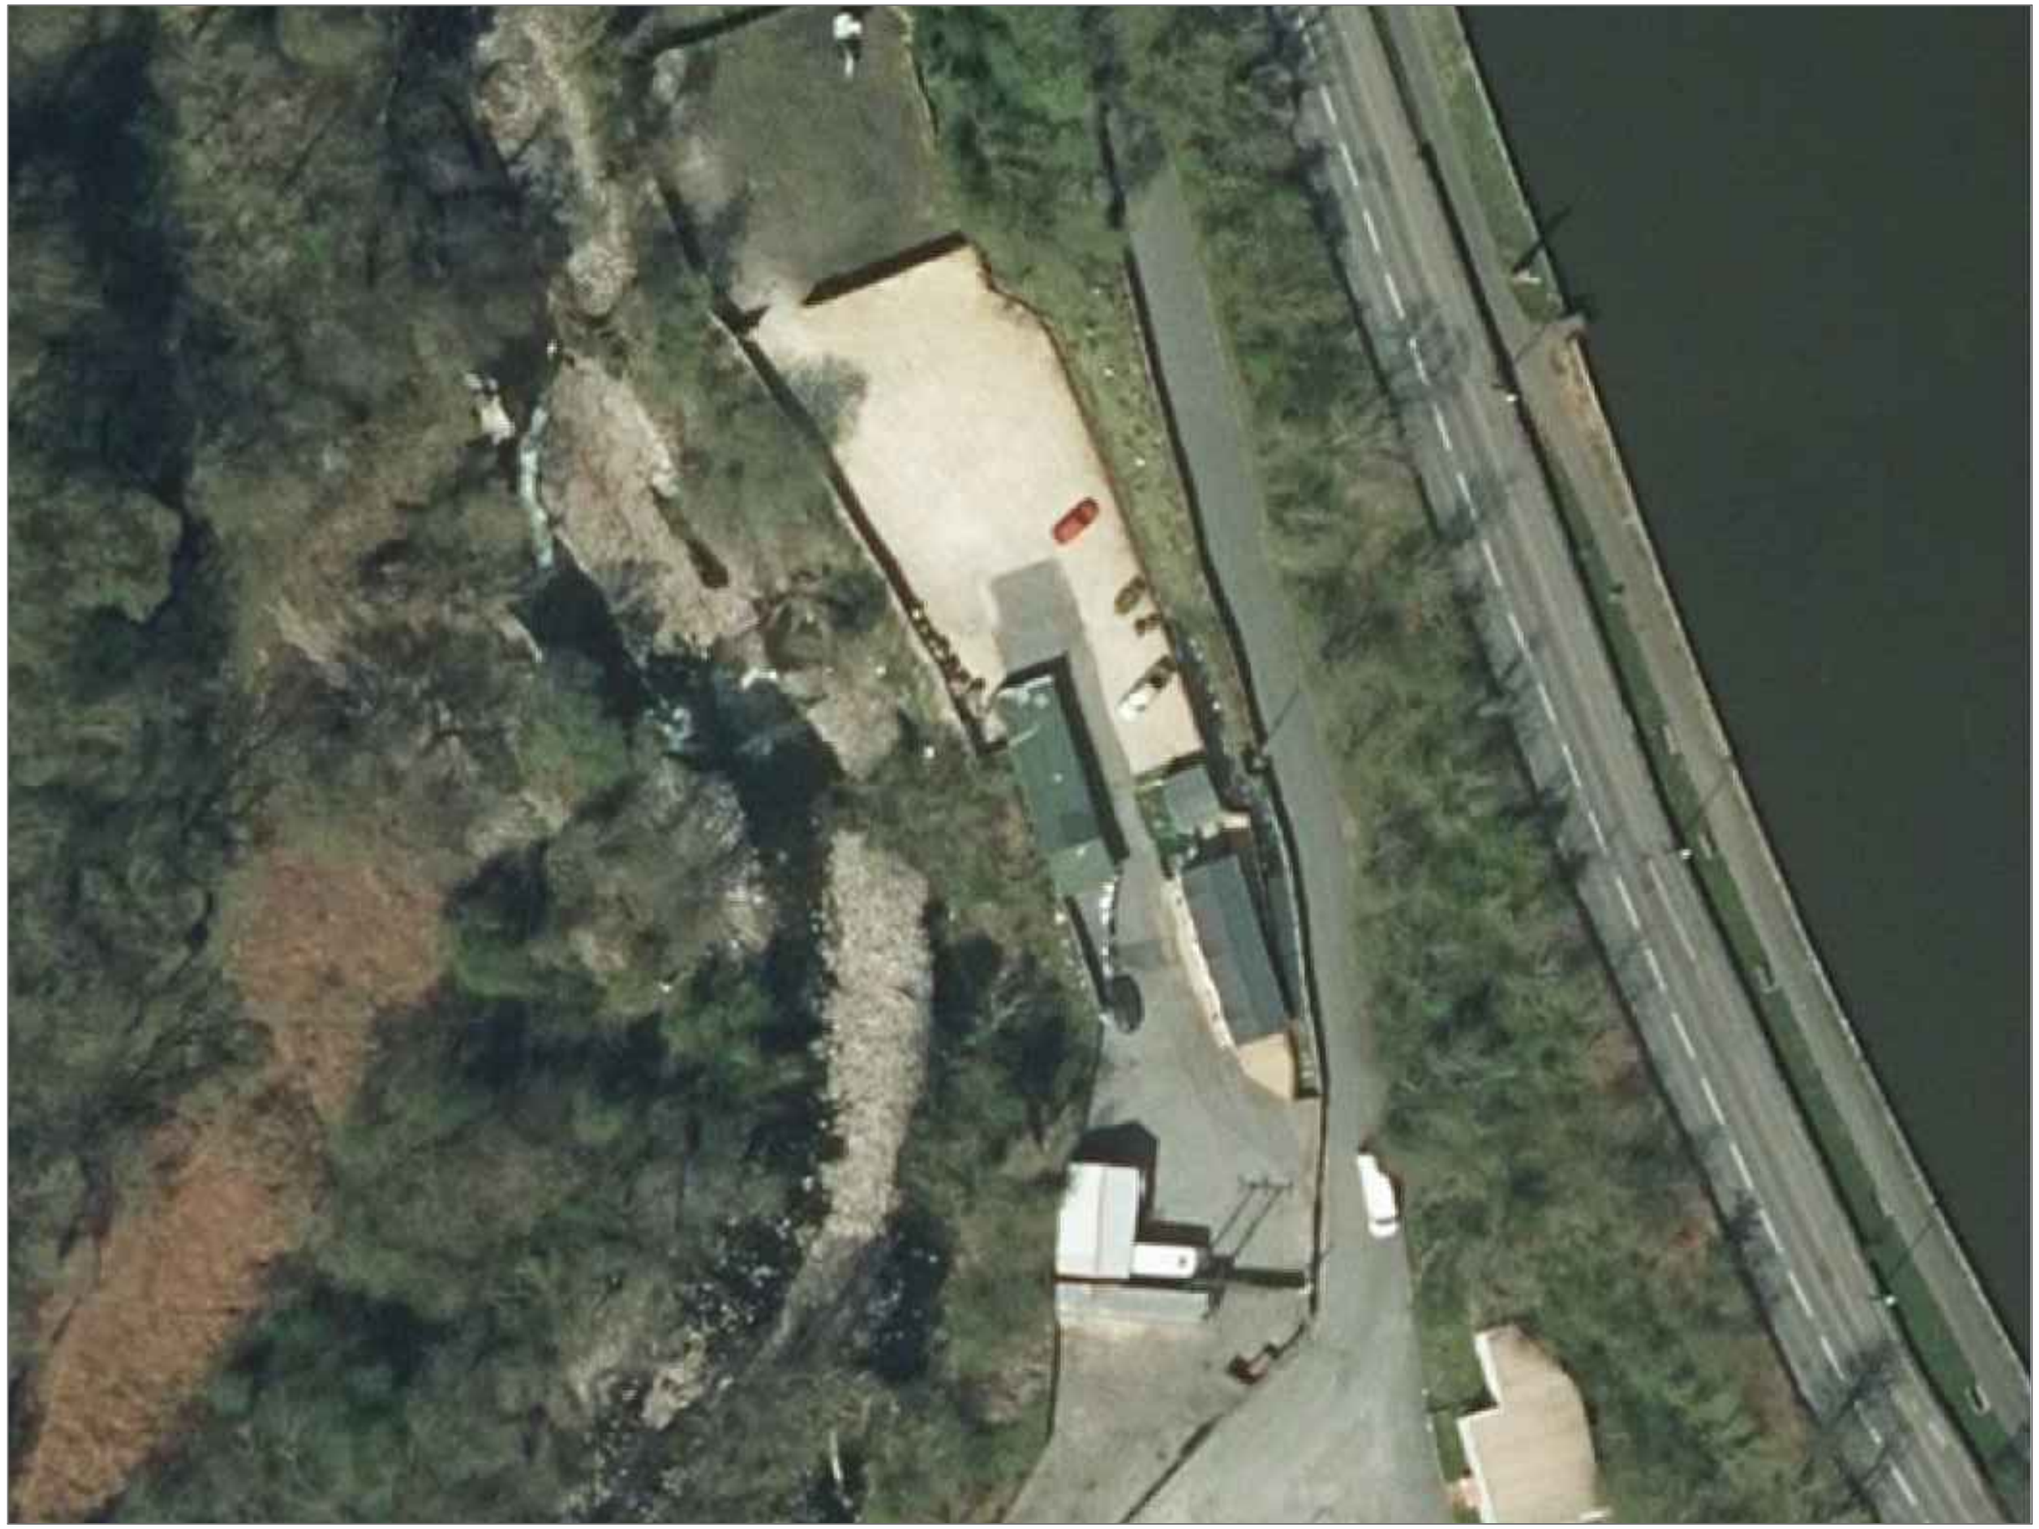


Hayston Developments & Planning Ltd

The Planning Studio, Hayston Bridge
Johnston, Haverfordwest
Pembrokeshire SA62 3HJ
01437 891 817
07515 851 704
andrew@haystonplanning.co.uk
www.planningpembrokeshire.co.uk

Resiting of Approved Residential Mobile Home under P160001 & Expansion of Curtilage Area for Dayroom /Utility Area, Ancillary Tourer & Parking Area with Ecological Enhancements
EFI Industrial Estate, Merthyr Tydfil CF47 8RB

Designed by	Checked by	File name	Date	Scale	Client
		AVH_837	15.08.2022	A3 - nts	Mr Chris Marshall

Drawing Title: Aerial Photograph

Dwg No. **04b**