


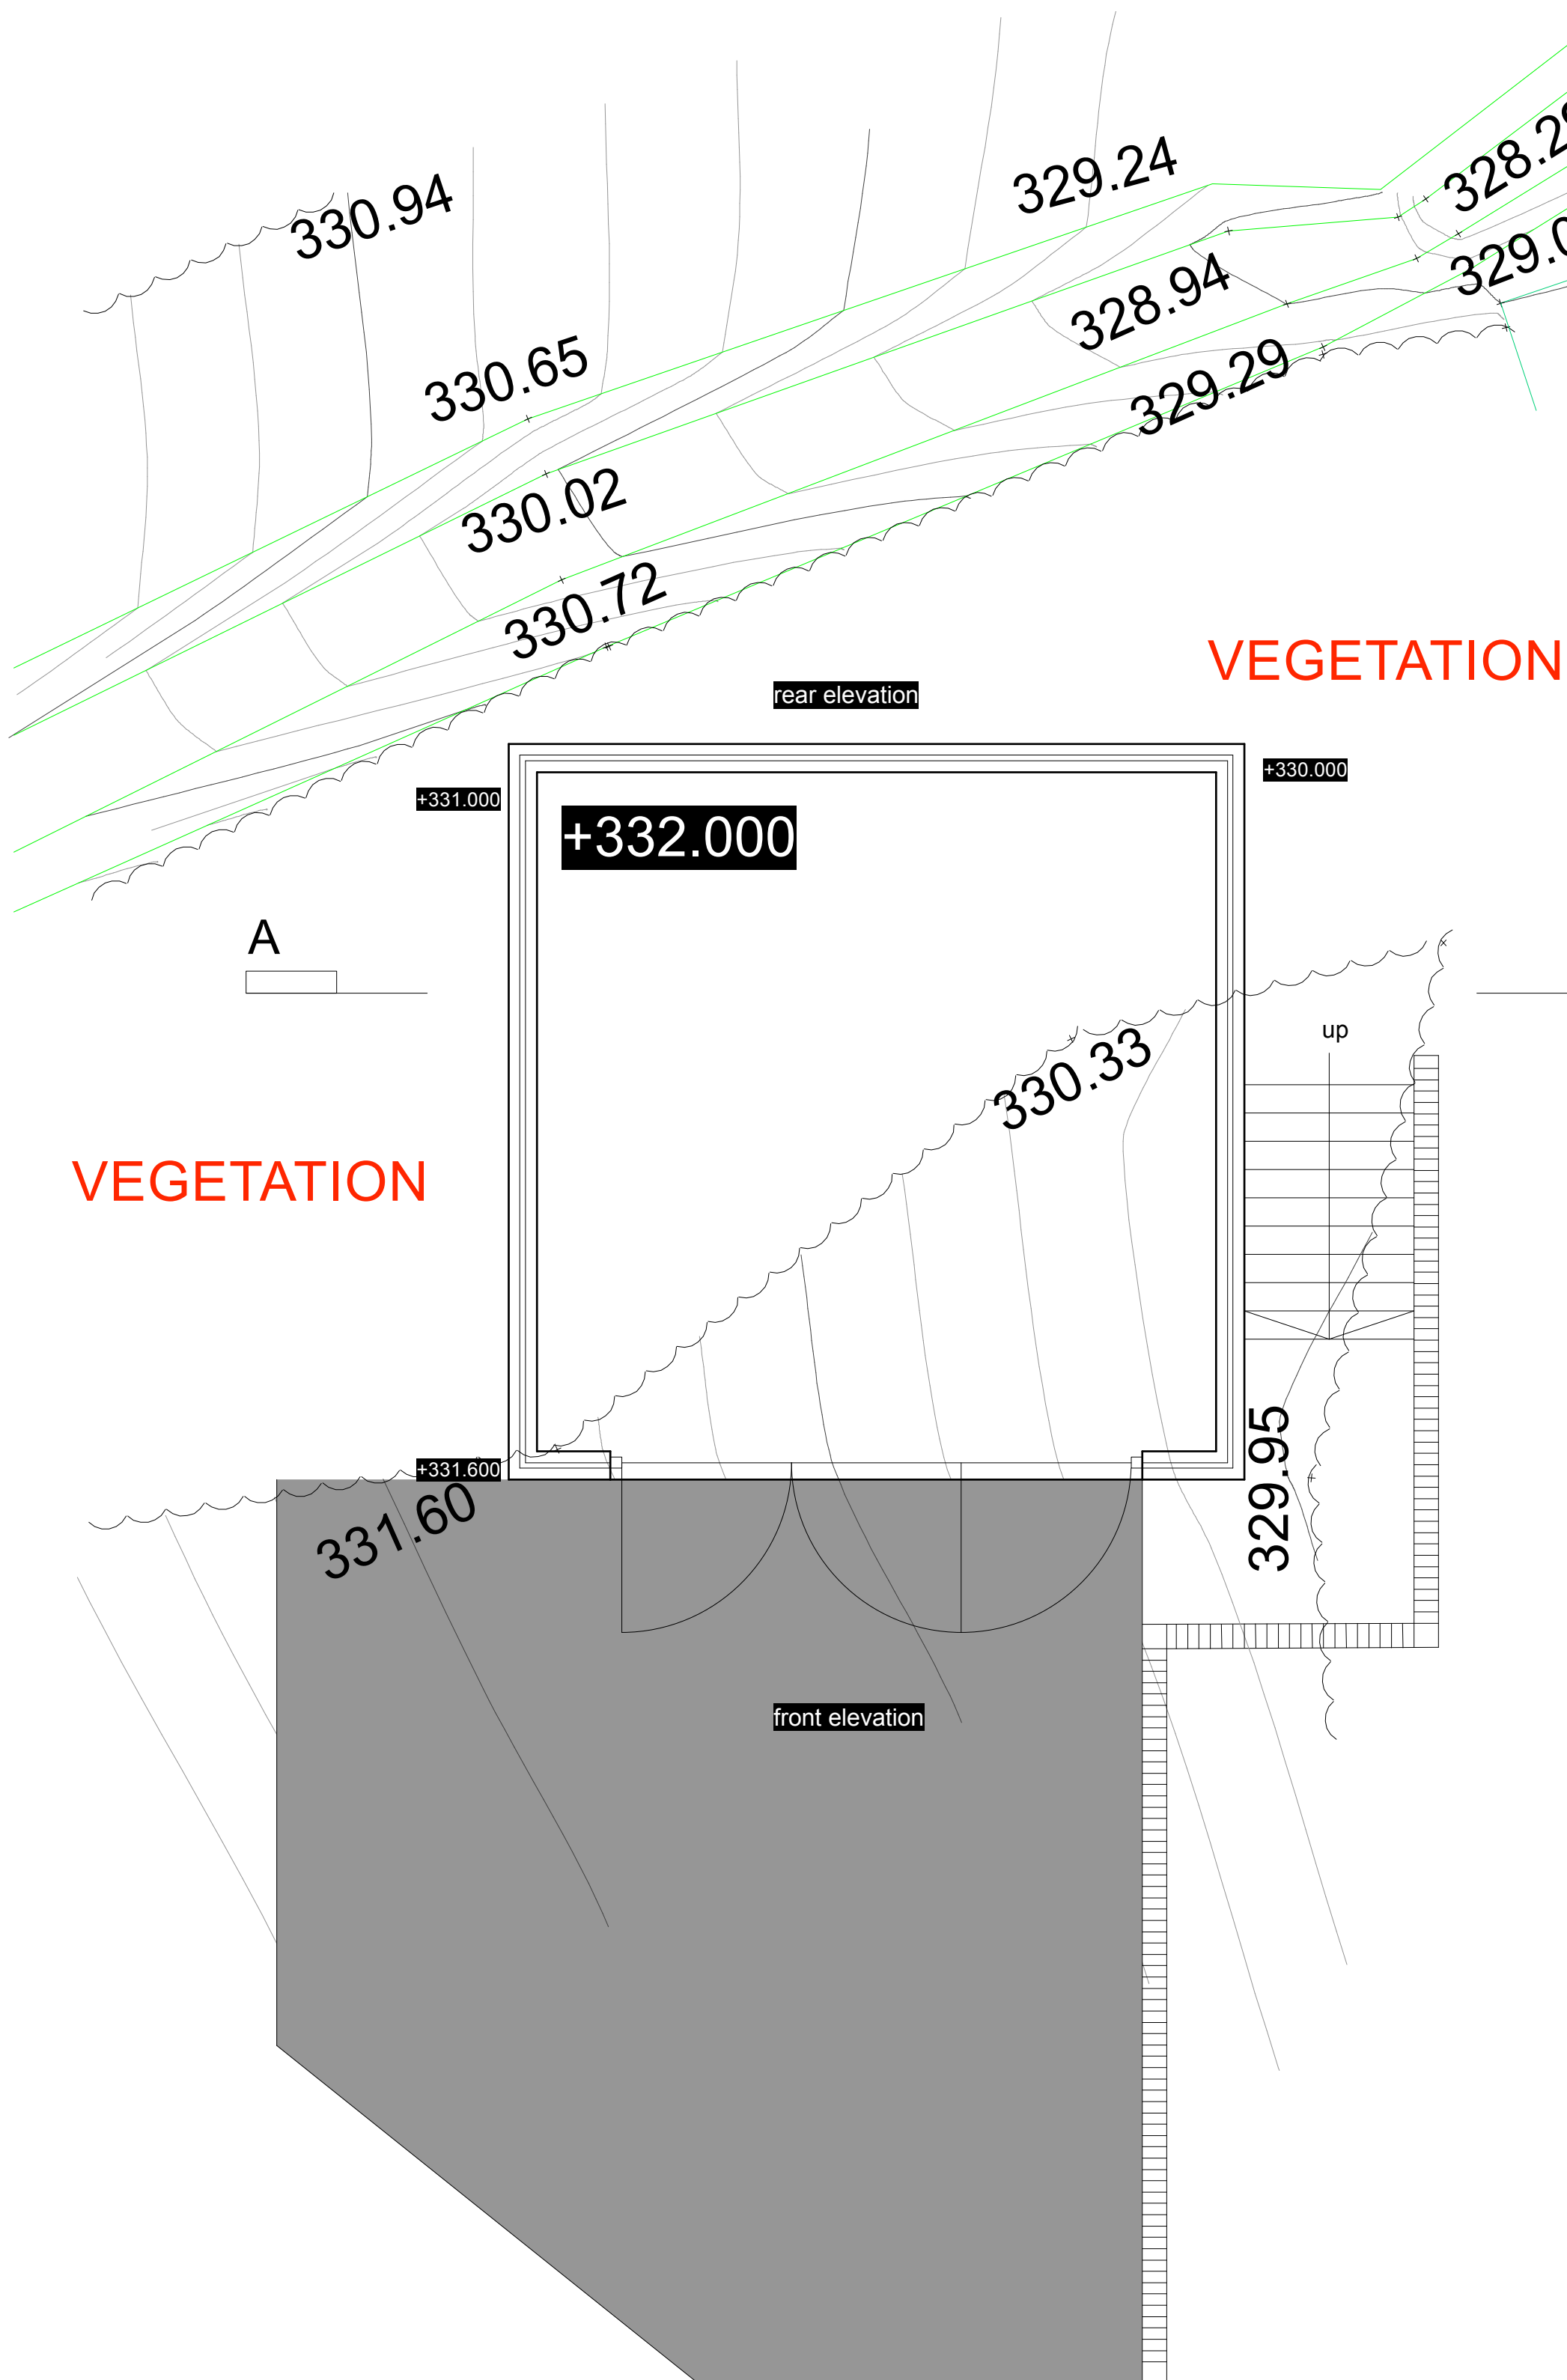


FLOOR PLAN



SECTION A-A



SIDE ELEVATION

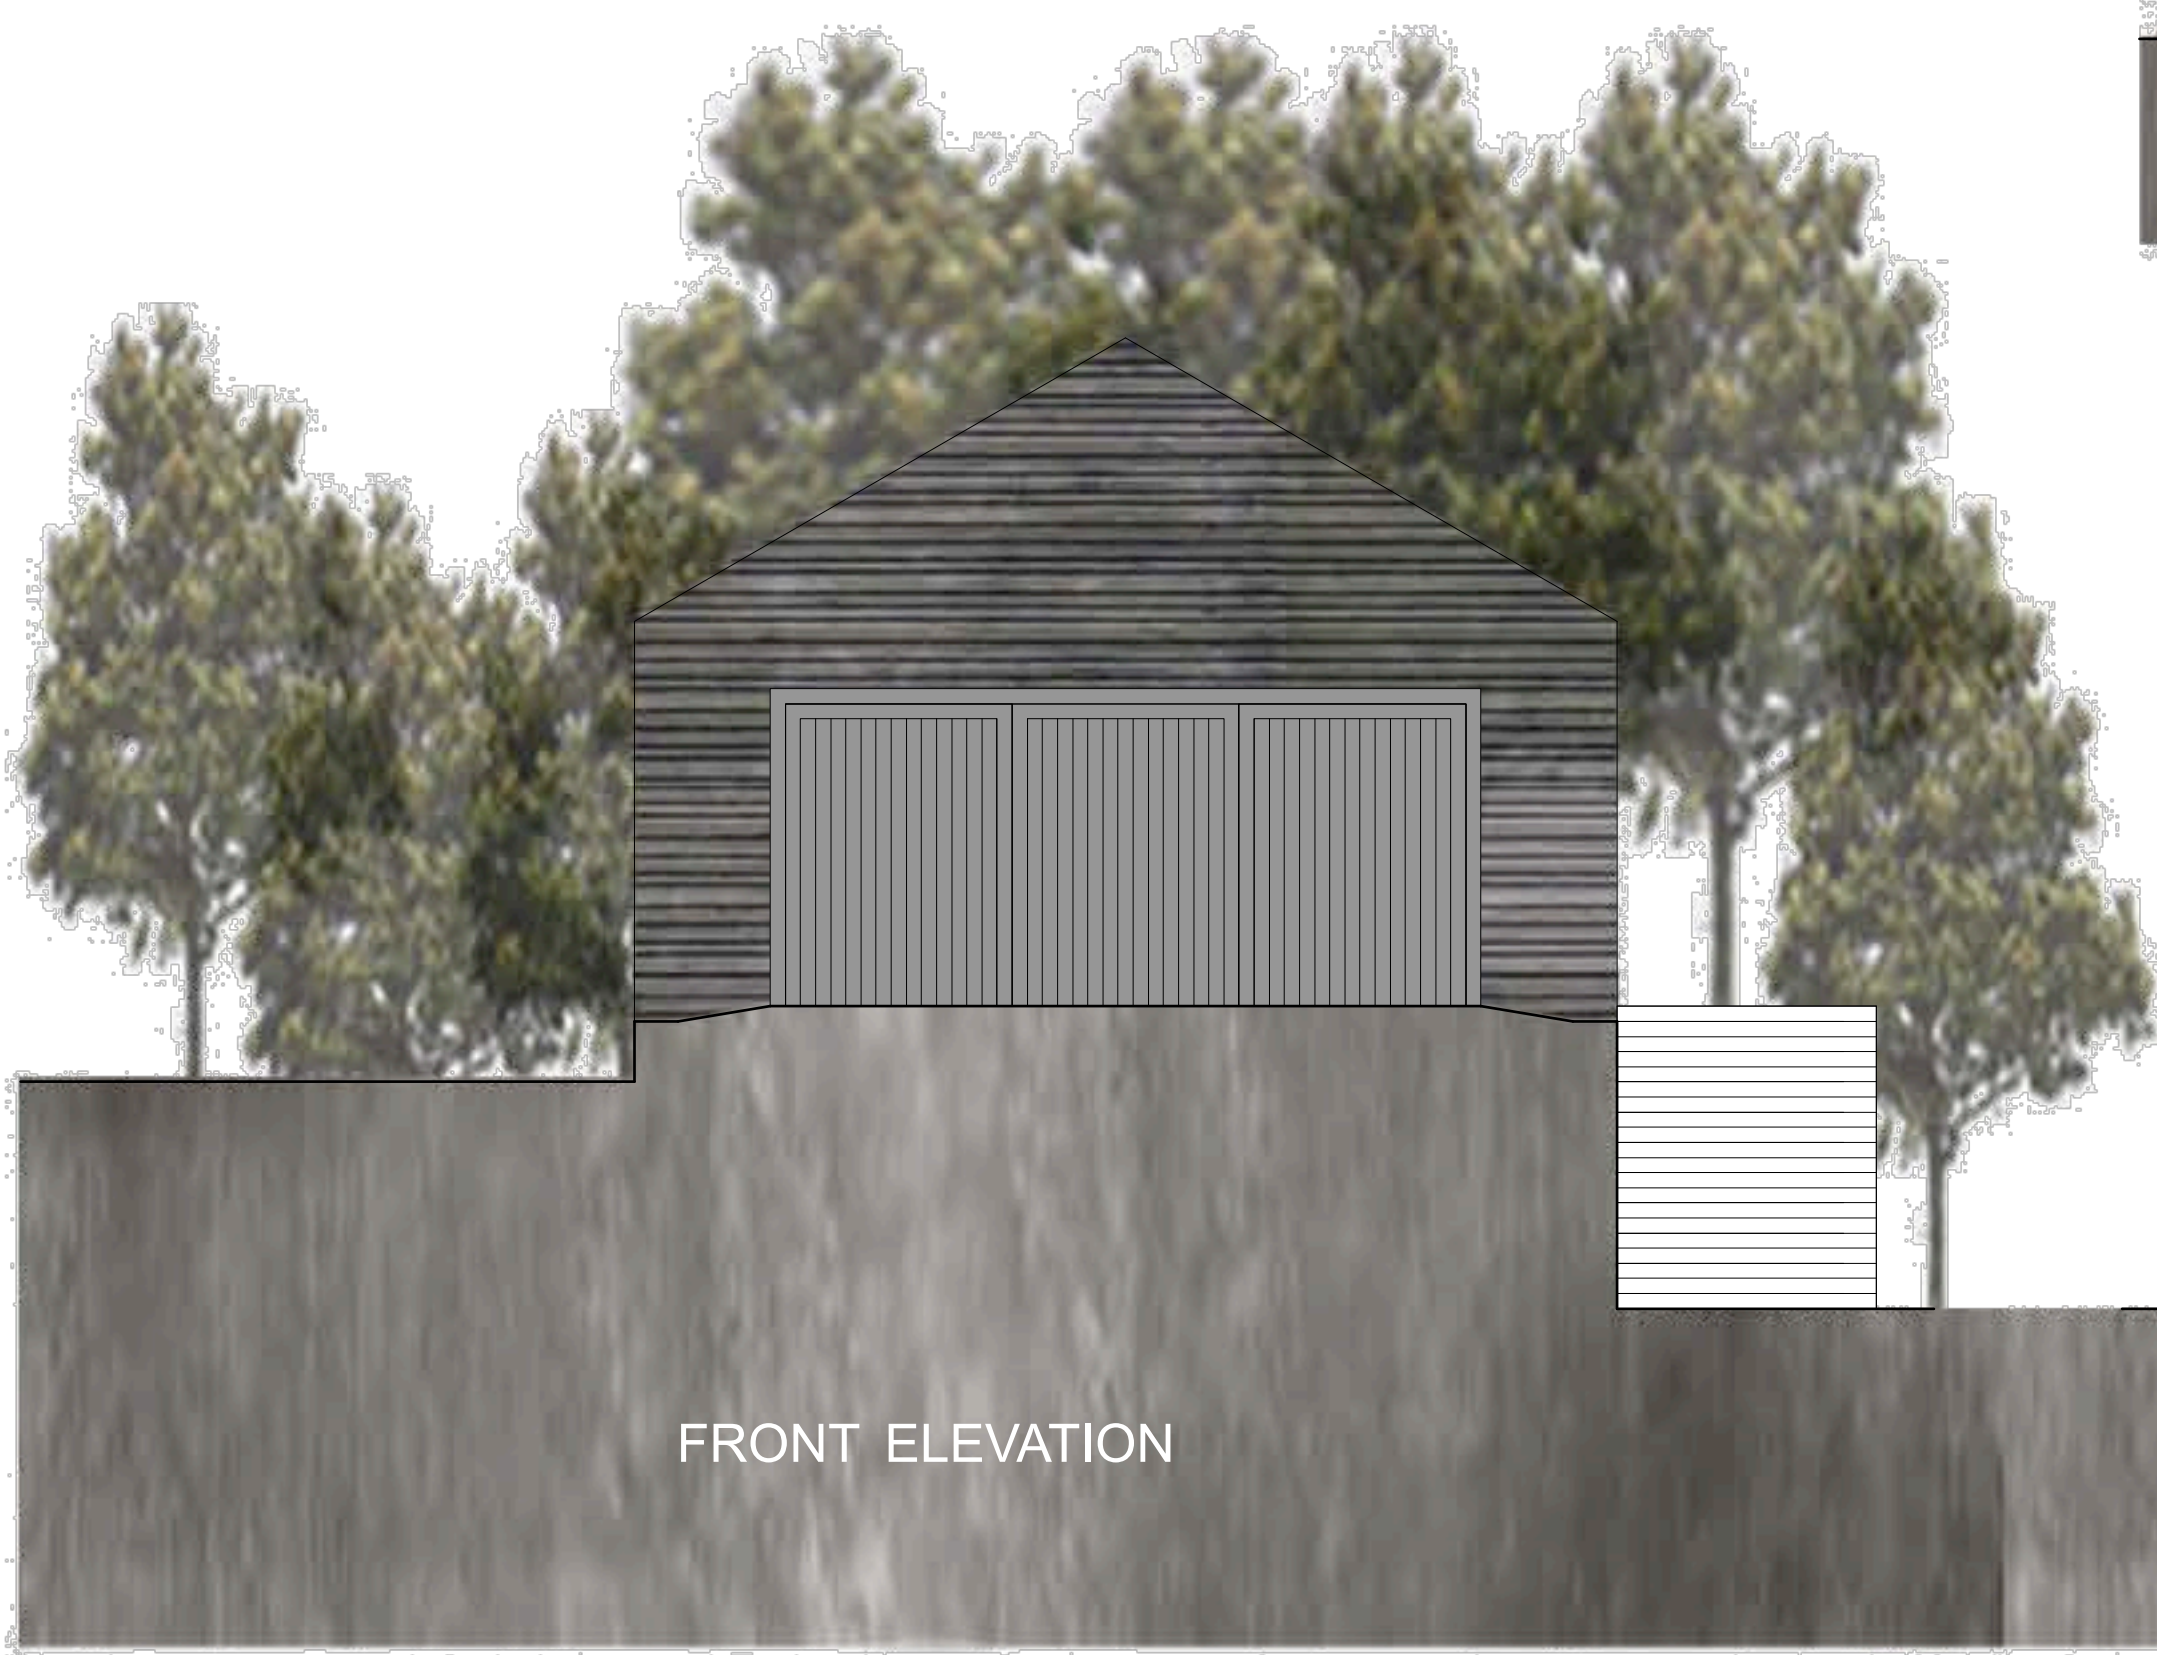

FRONT ELEVATION



REAR ELEVATION



SIDE ELEVATION

**George and Co.**

Land at the top of
Heogerrig, Merthyr Tydfil.
for
Mr and Mrs James

603.004		Proposed garage	
planning	1:50	SG	May'19
1st Floor Woodfired Studios 62 High St Merthyr Tydfil CF37 8DE 07830328652 hello@georgeandco.studio www.georgeandco.studio			
DO NOT SCALE THIS DRAWING			©George and Co.