




A

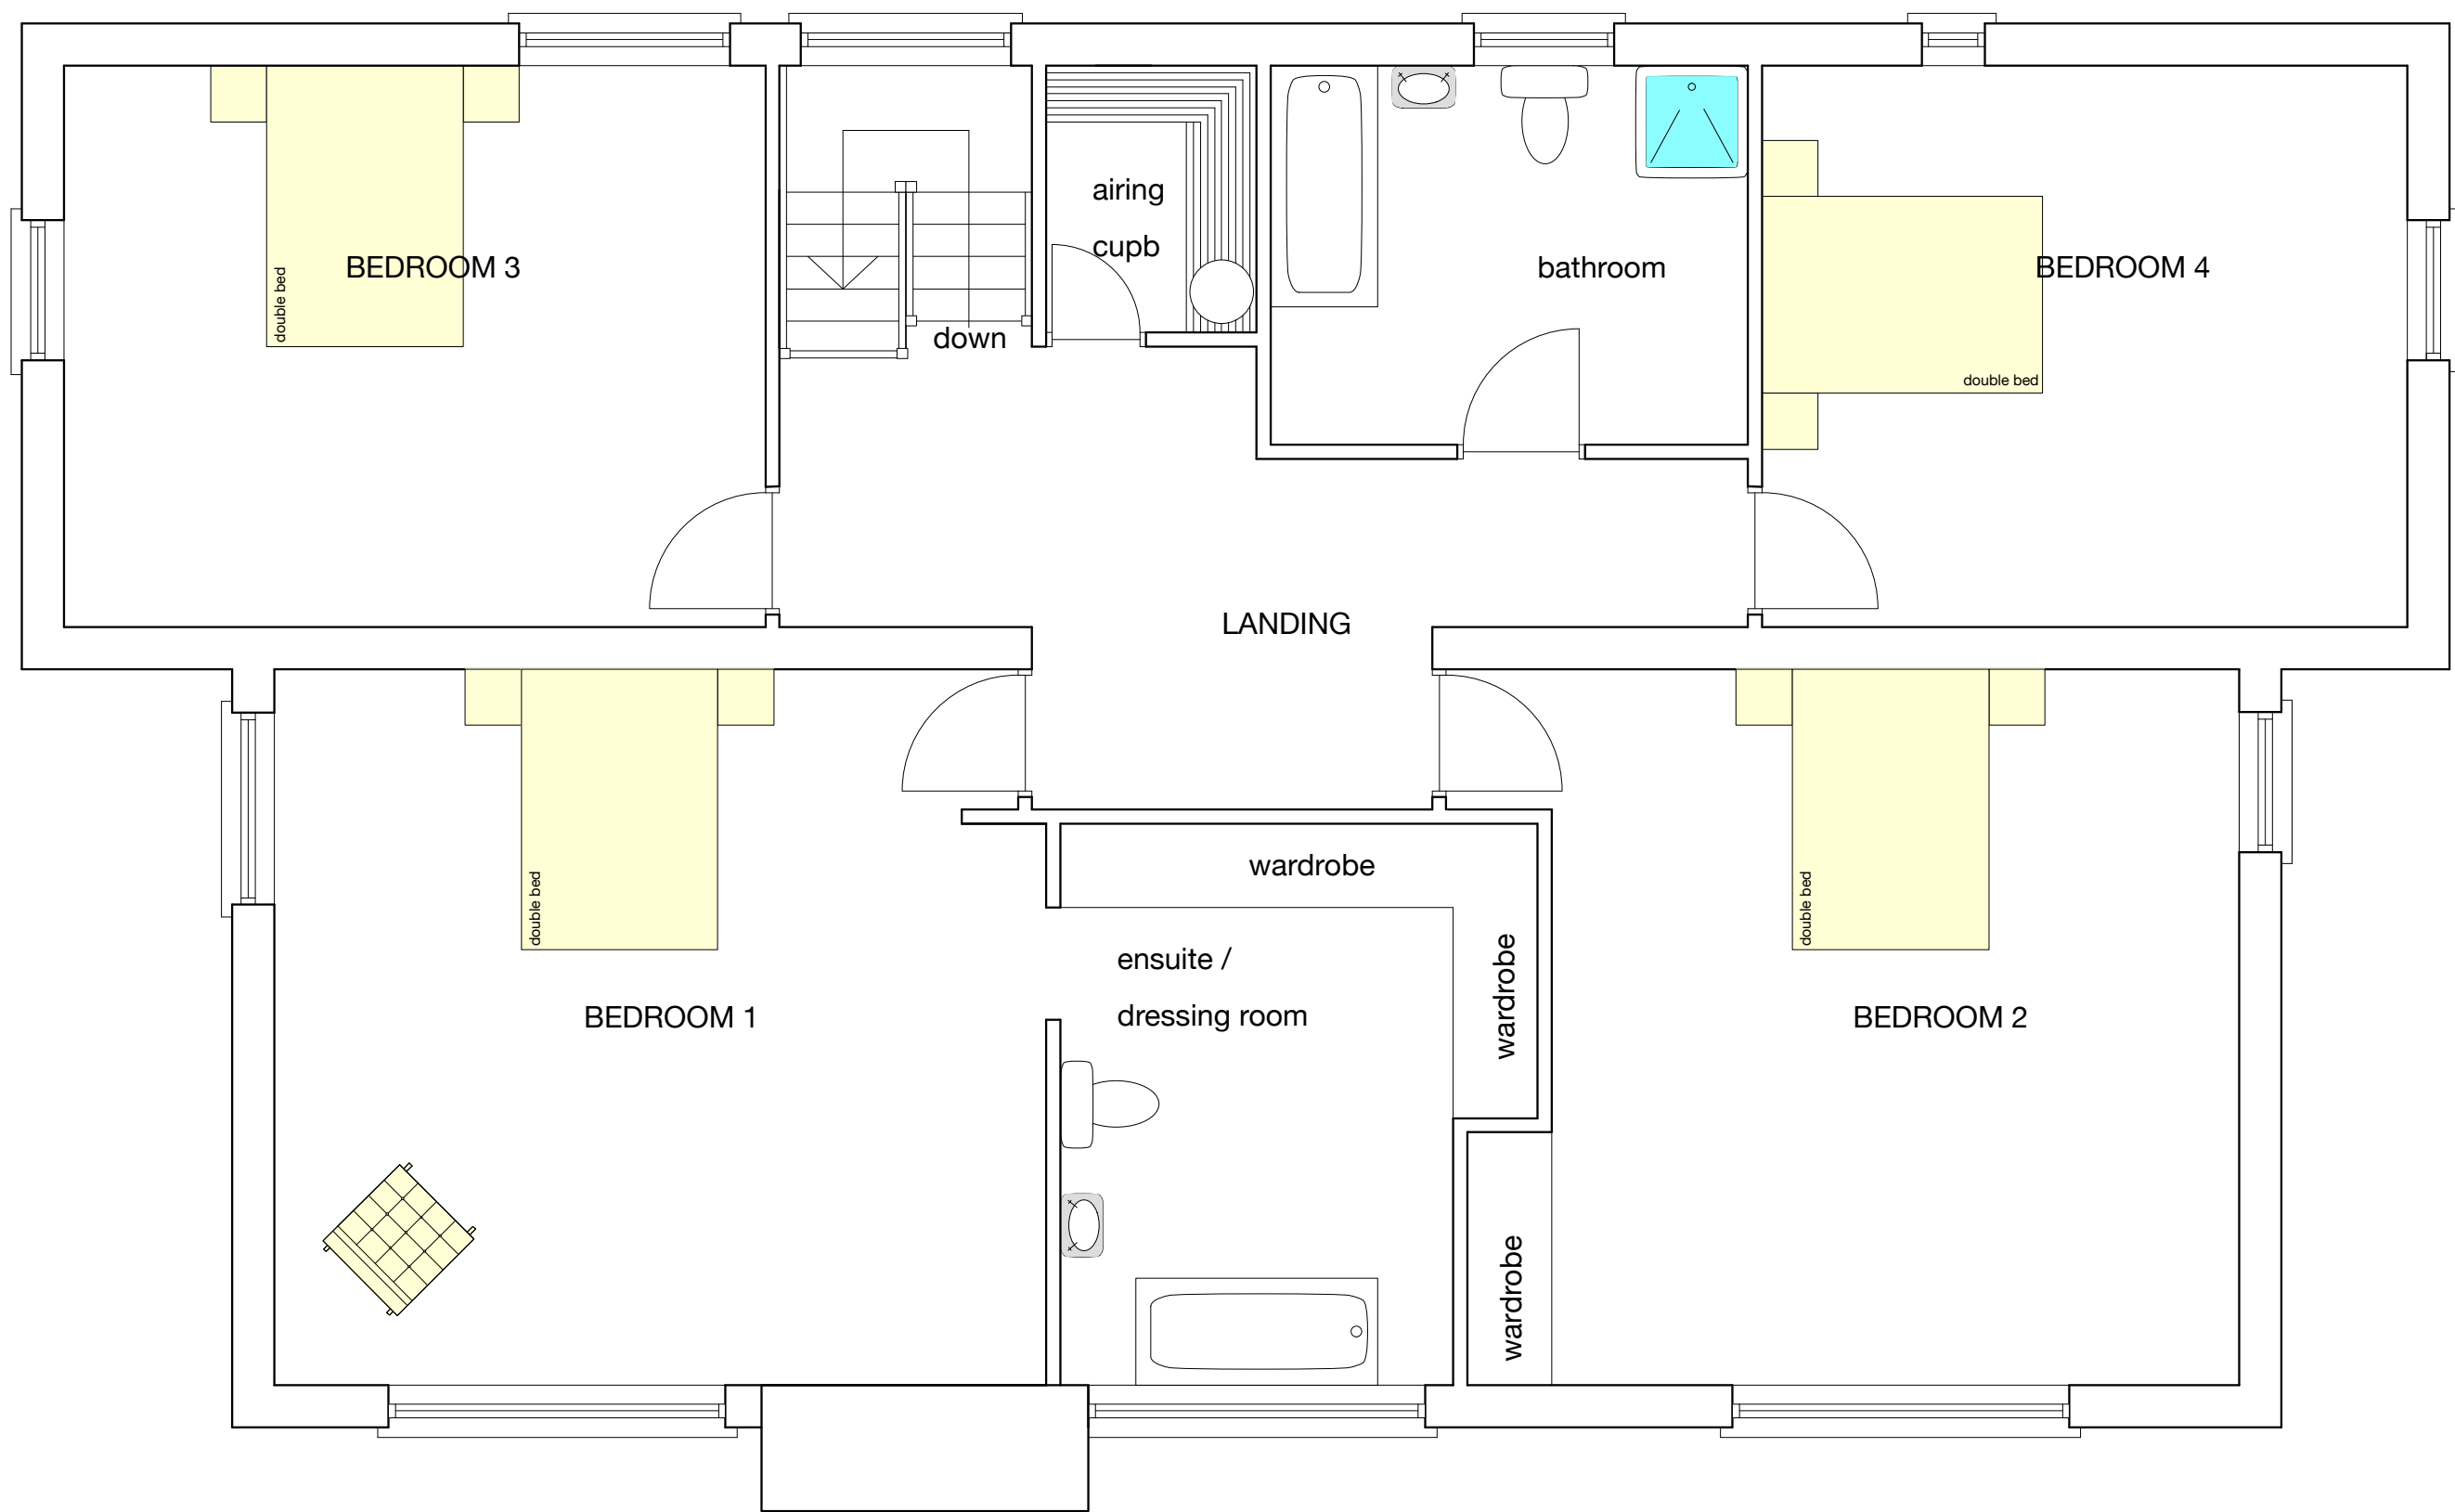

FIRST FLOOR 140sqm

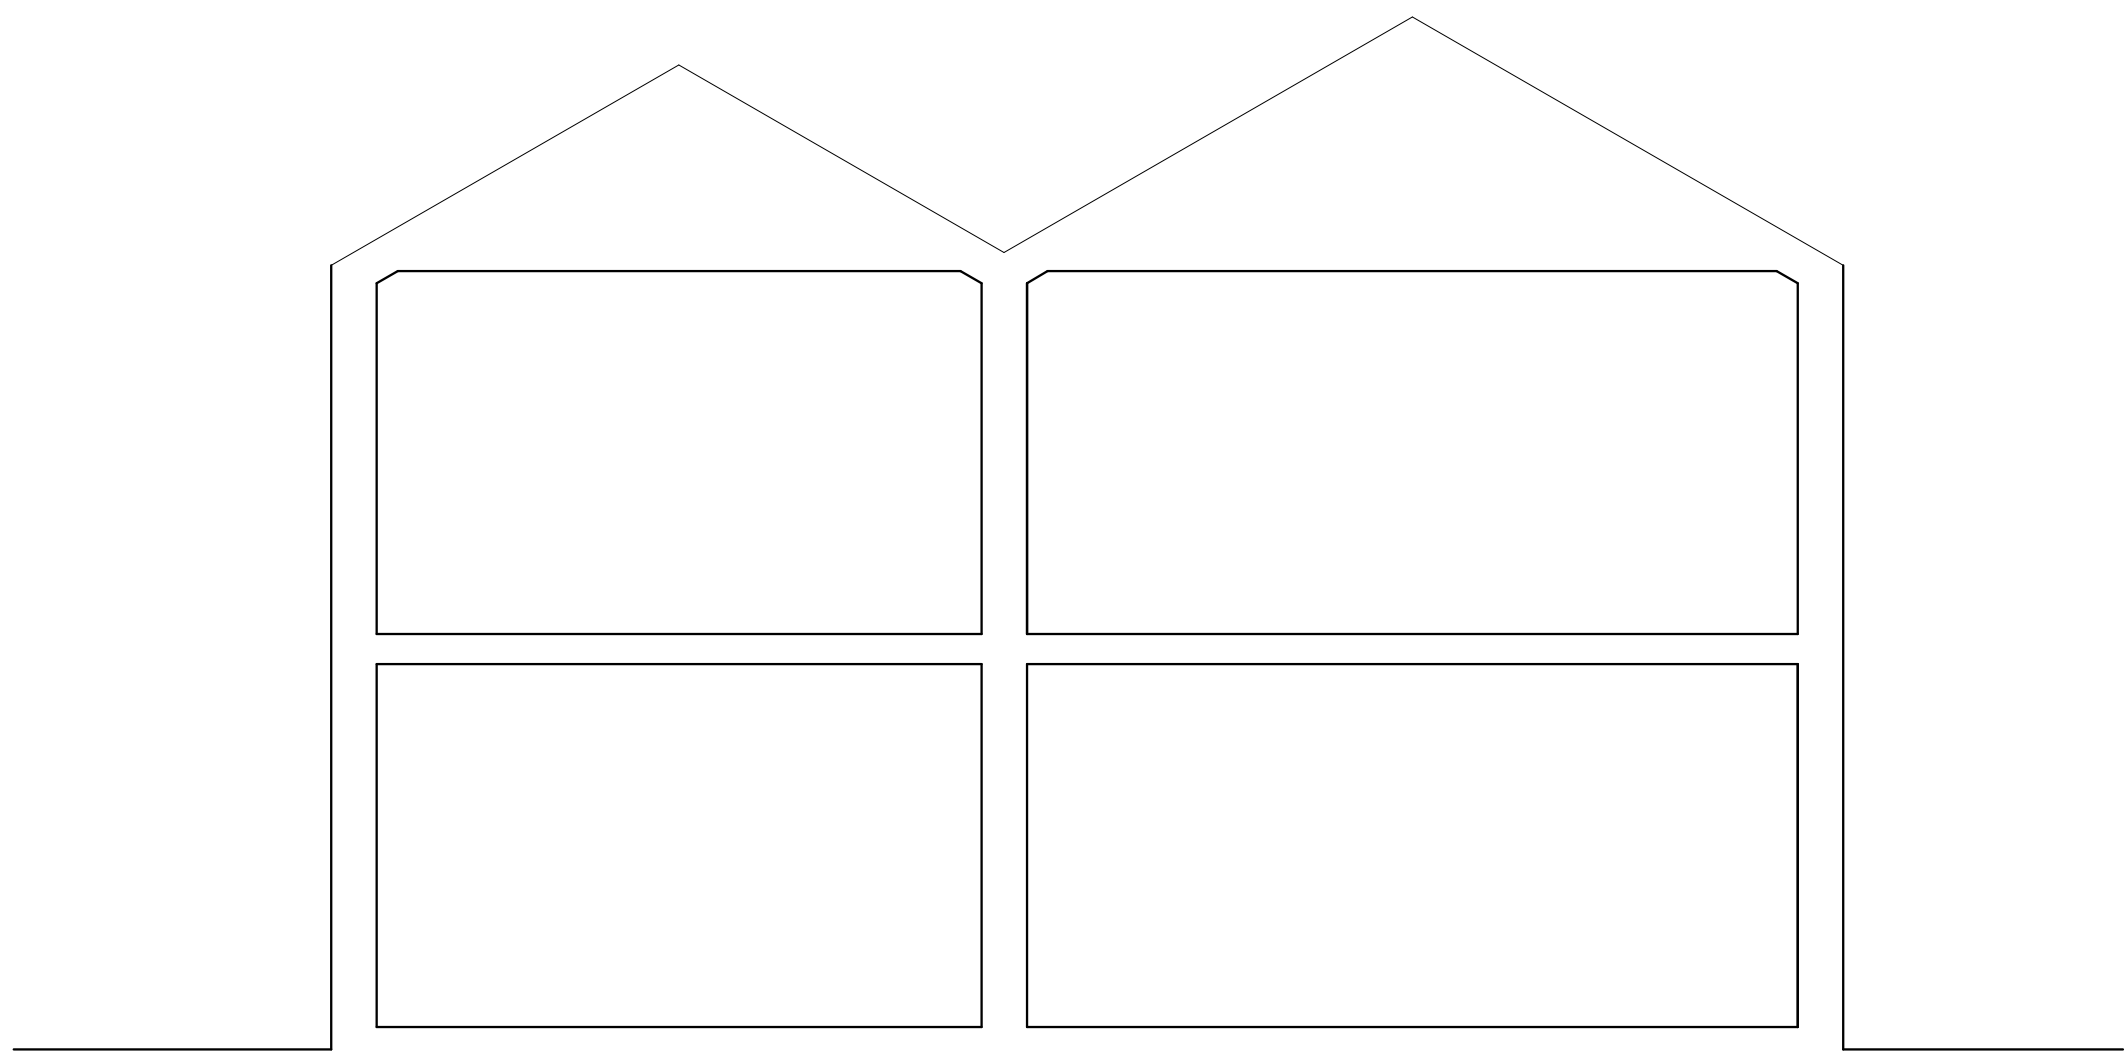

SECTION A-A

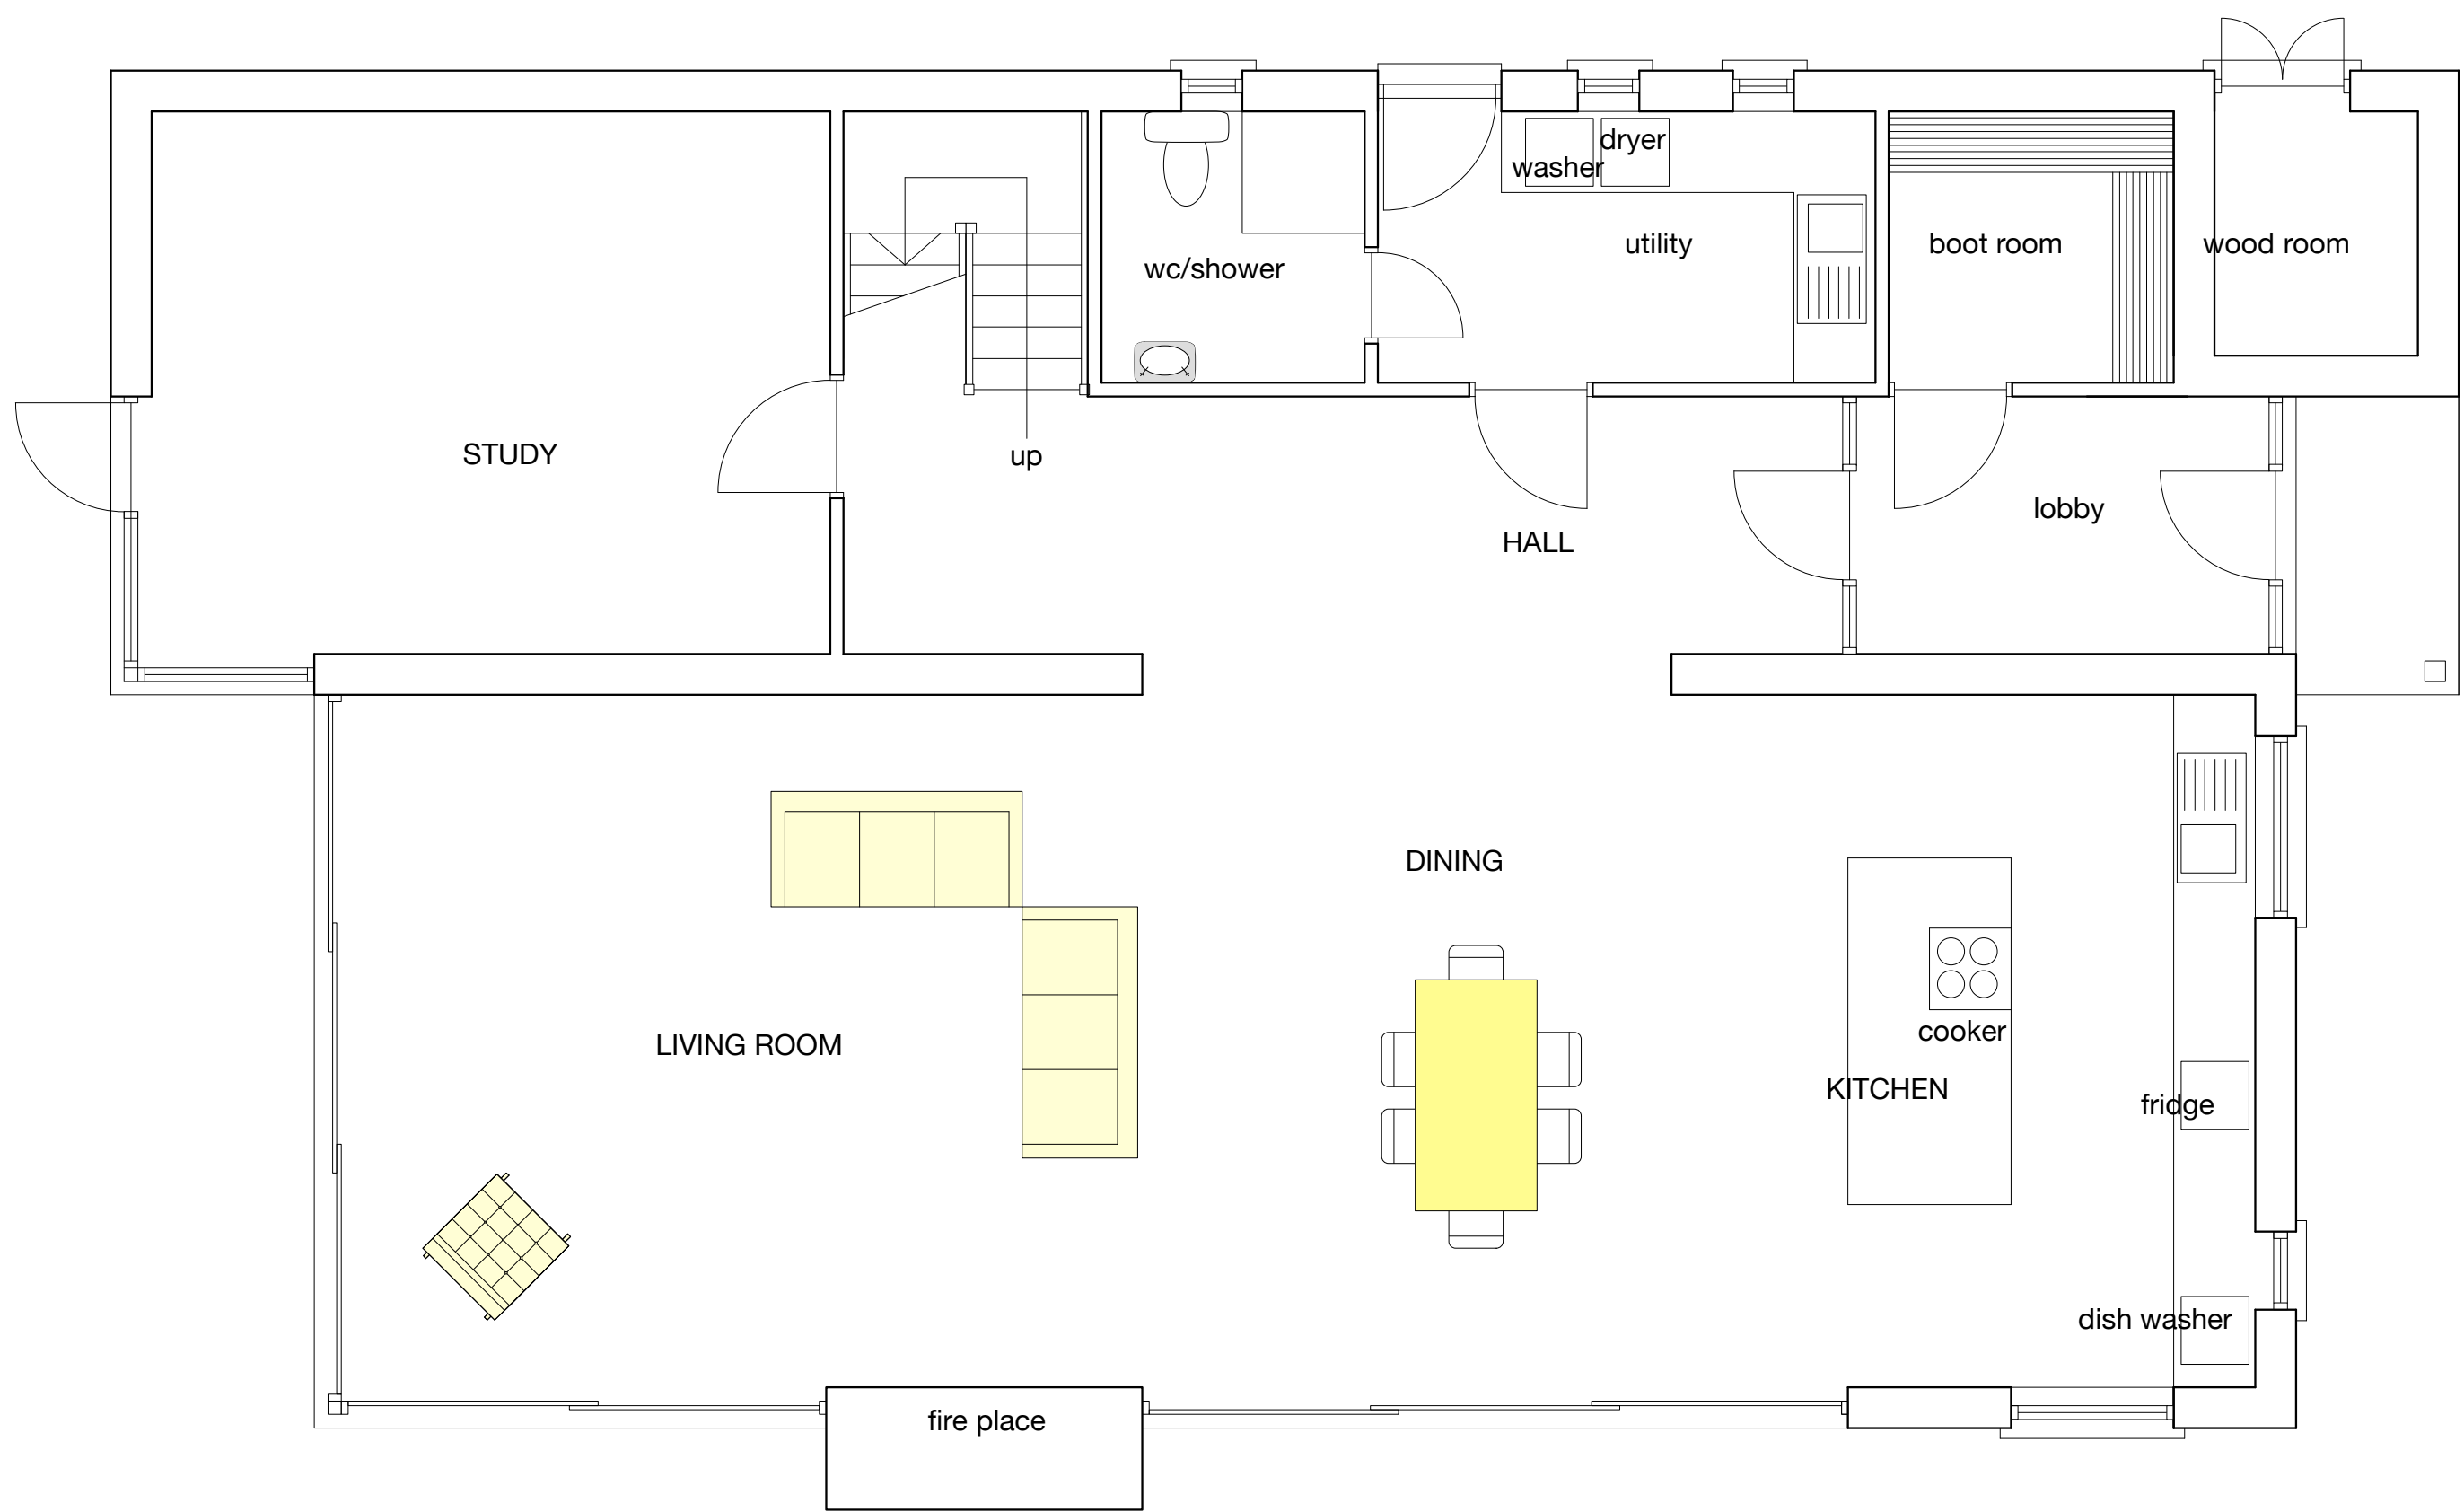

GROUND FLOOR 140sqm

**George and Co.**

Land at the top of
Heogerrig, Merthyr Tydfil.
for
Mr and Mrs James

603.002		Plans	
planning	1:50	SG	May'19
1st Floor Woodfired Studios 62 High St Merthyr Tydfil CF37 8DE 07830328652 hello@georgeandco.studio www.georgeandco.studio			
DO NOT SCALE THIS DRAWING			©George and Co.

MATERIALS

WALLS
Reclaimed stone to front elevation
Black painted timber cladding, laid vertically and horizontal
Concrete chimney

WINDOWS AND DOORS
Powder coated aluminium

EAVES
NOTE: no barge boards of fascias
Powder coated aluminium box gutter 125x125mm profile

ROOF
Slate

George and Co.

Land at the top of
Heogerrig, Merthyr Tydfil.
for
Mr and Mrs James

603.003

Elevations

planning

1:50

SG

May'19

1st Floor

Woodfred Studios 62 High St
Merthyr Tydfil CF37 8DE
01443 533333
hello@georgendco.studio
www.georgendco.studio

DO NOT SCALE THIS DRAWING


©George and Co.



REAR ELEVATION



SIDE ELEVATION

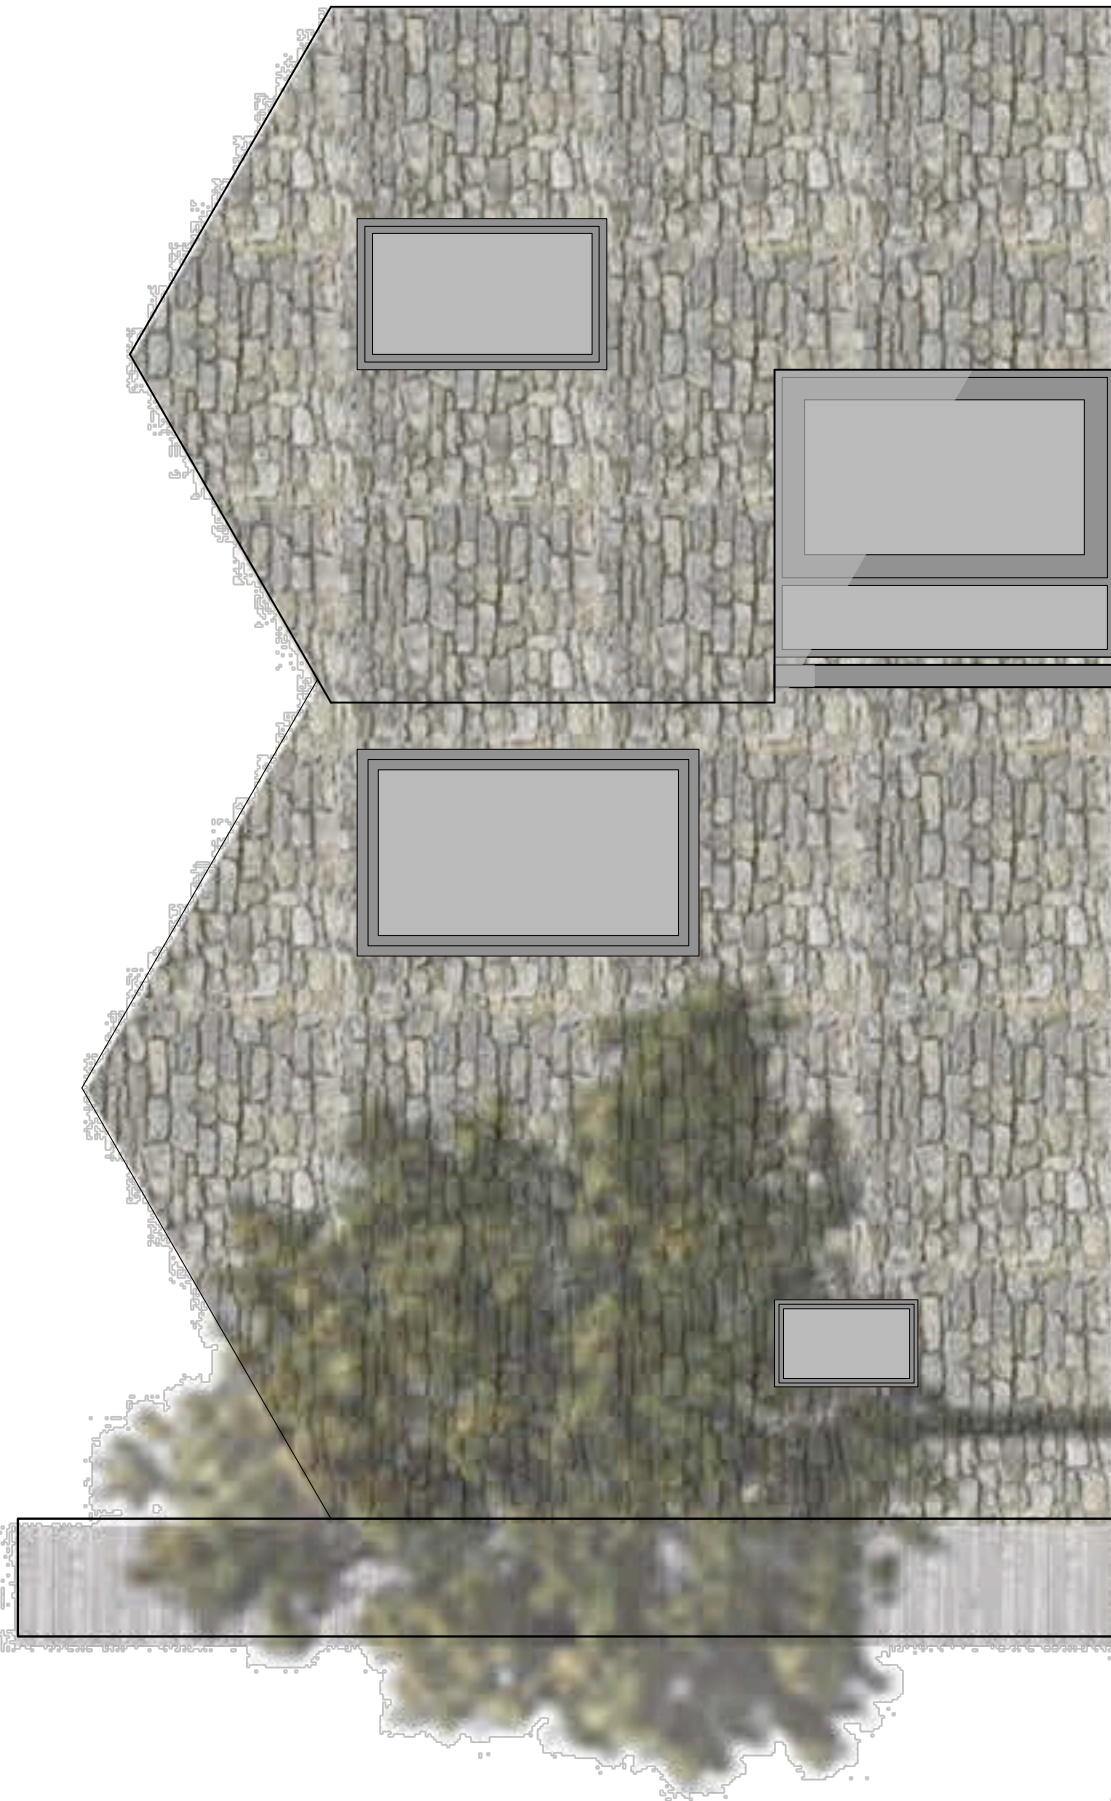

FRONT ELEVATION



SIDE ELEVATION