


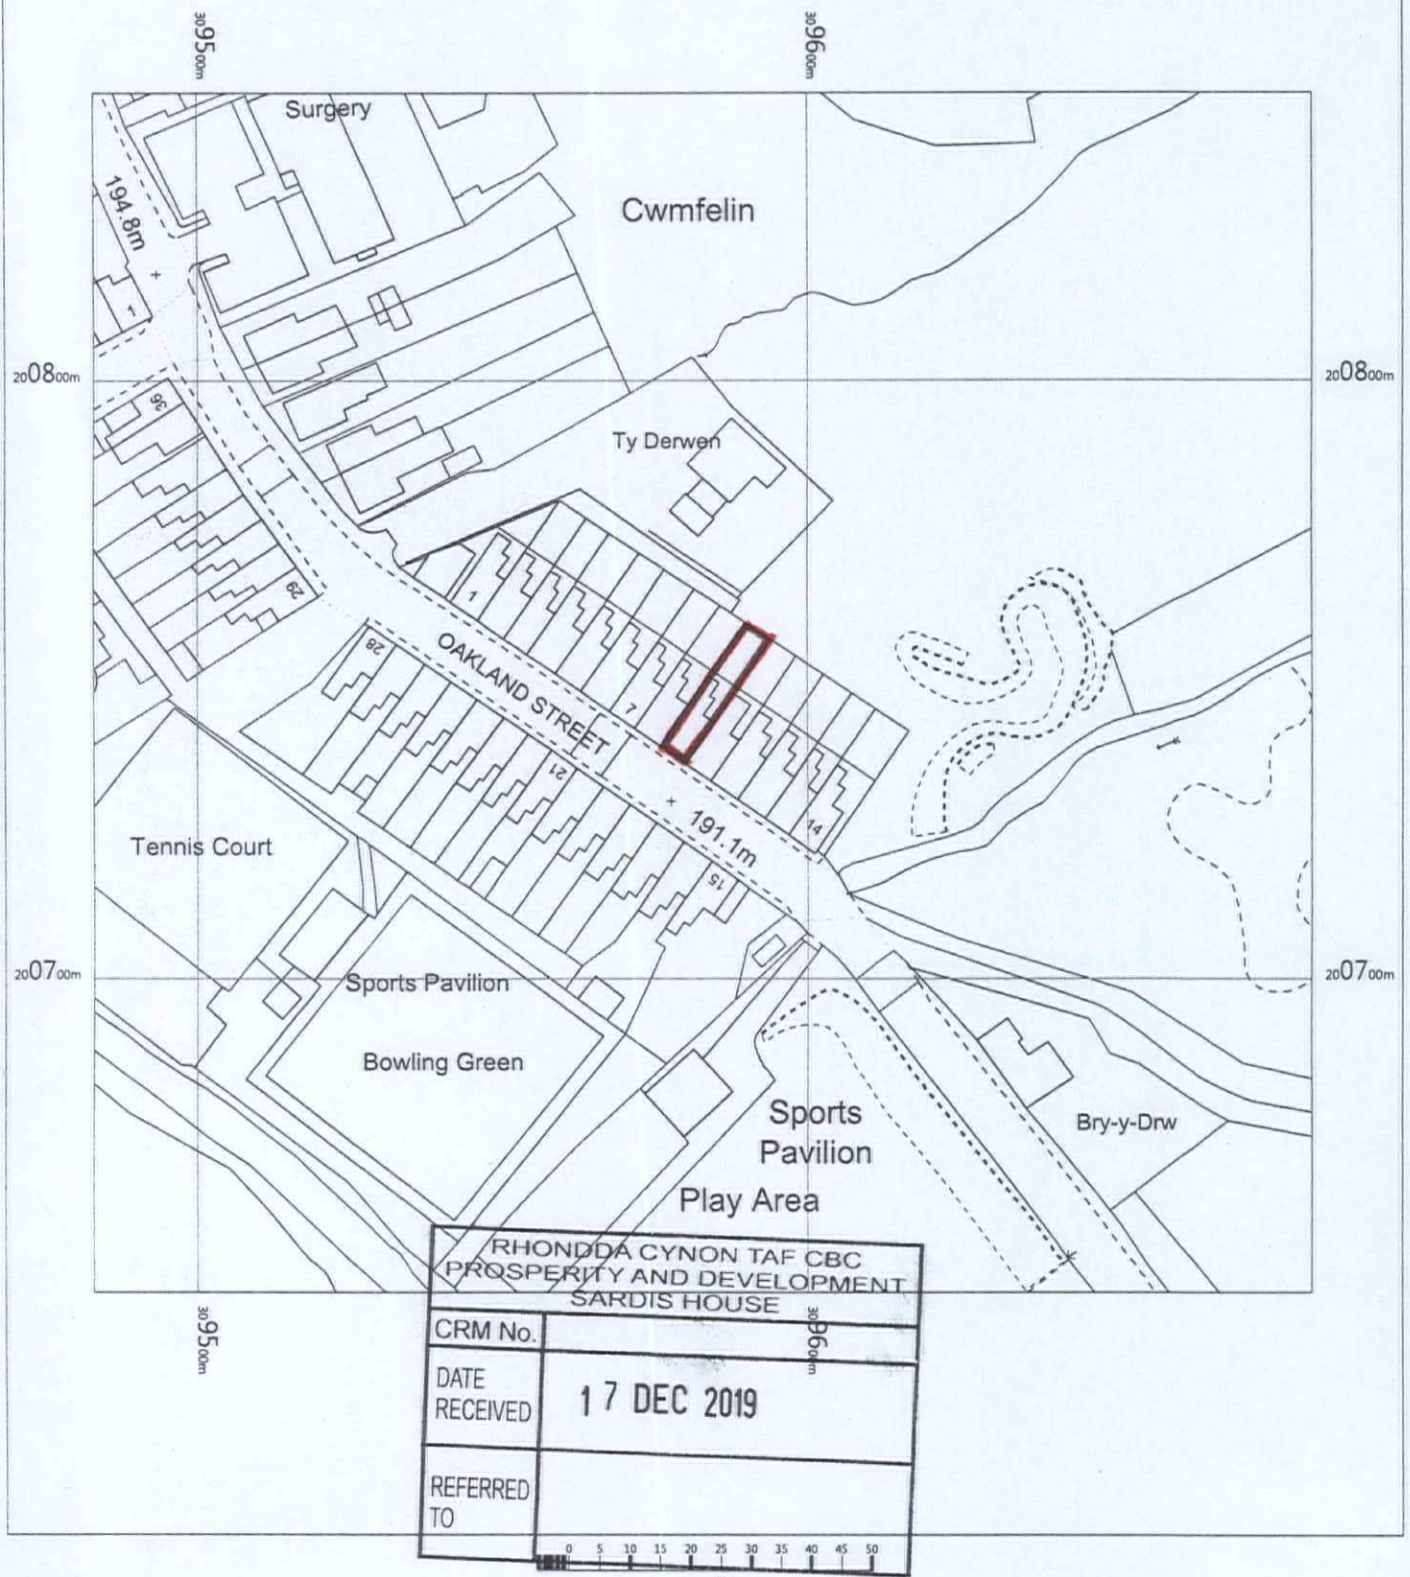

9 Oakland Street,
Bedlinog,
Treharris,
Merthyr Tydfil,
CF46 6TE

OS MasterMap 1250/2500/10000 scale
Wednesday, December 11, 2019, ID: BW1-00847470
www.blackwellmapping.co.uk

1:1250 scale print at A4, Centre: 309583 E, 200748 N

©Crown Copyright Ordnance Survey. Licence no. 100041041



BLACKWELL'S
www.blackwellmapping.co.uk

TEL: 0114 268 7658
maps.sheffield@blackwell.co.uk