



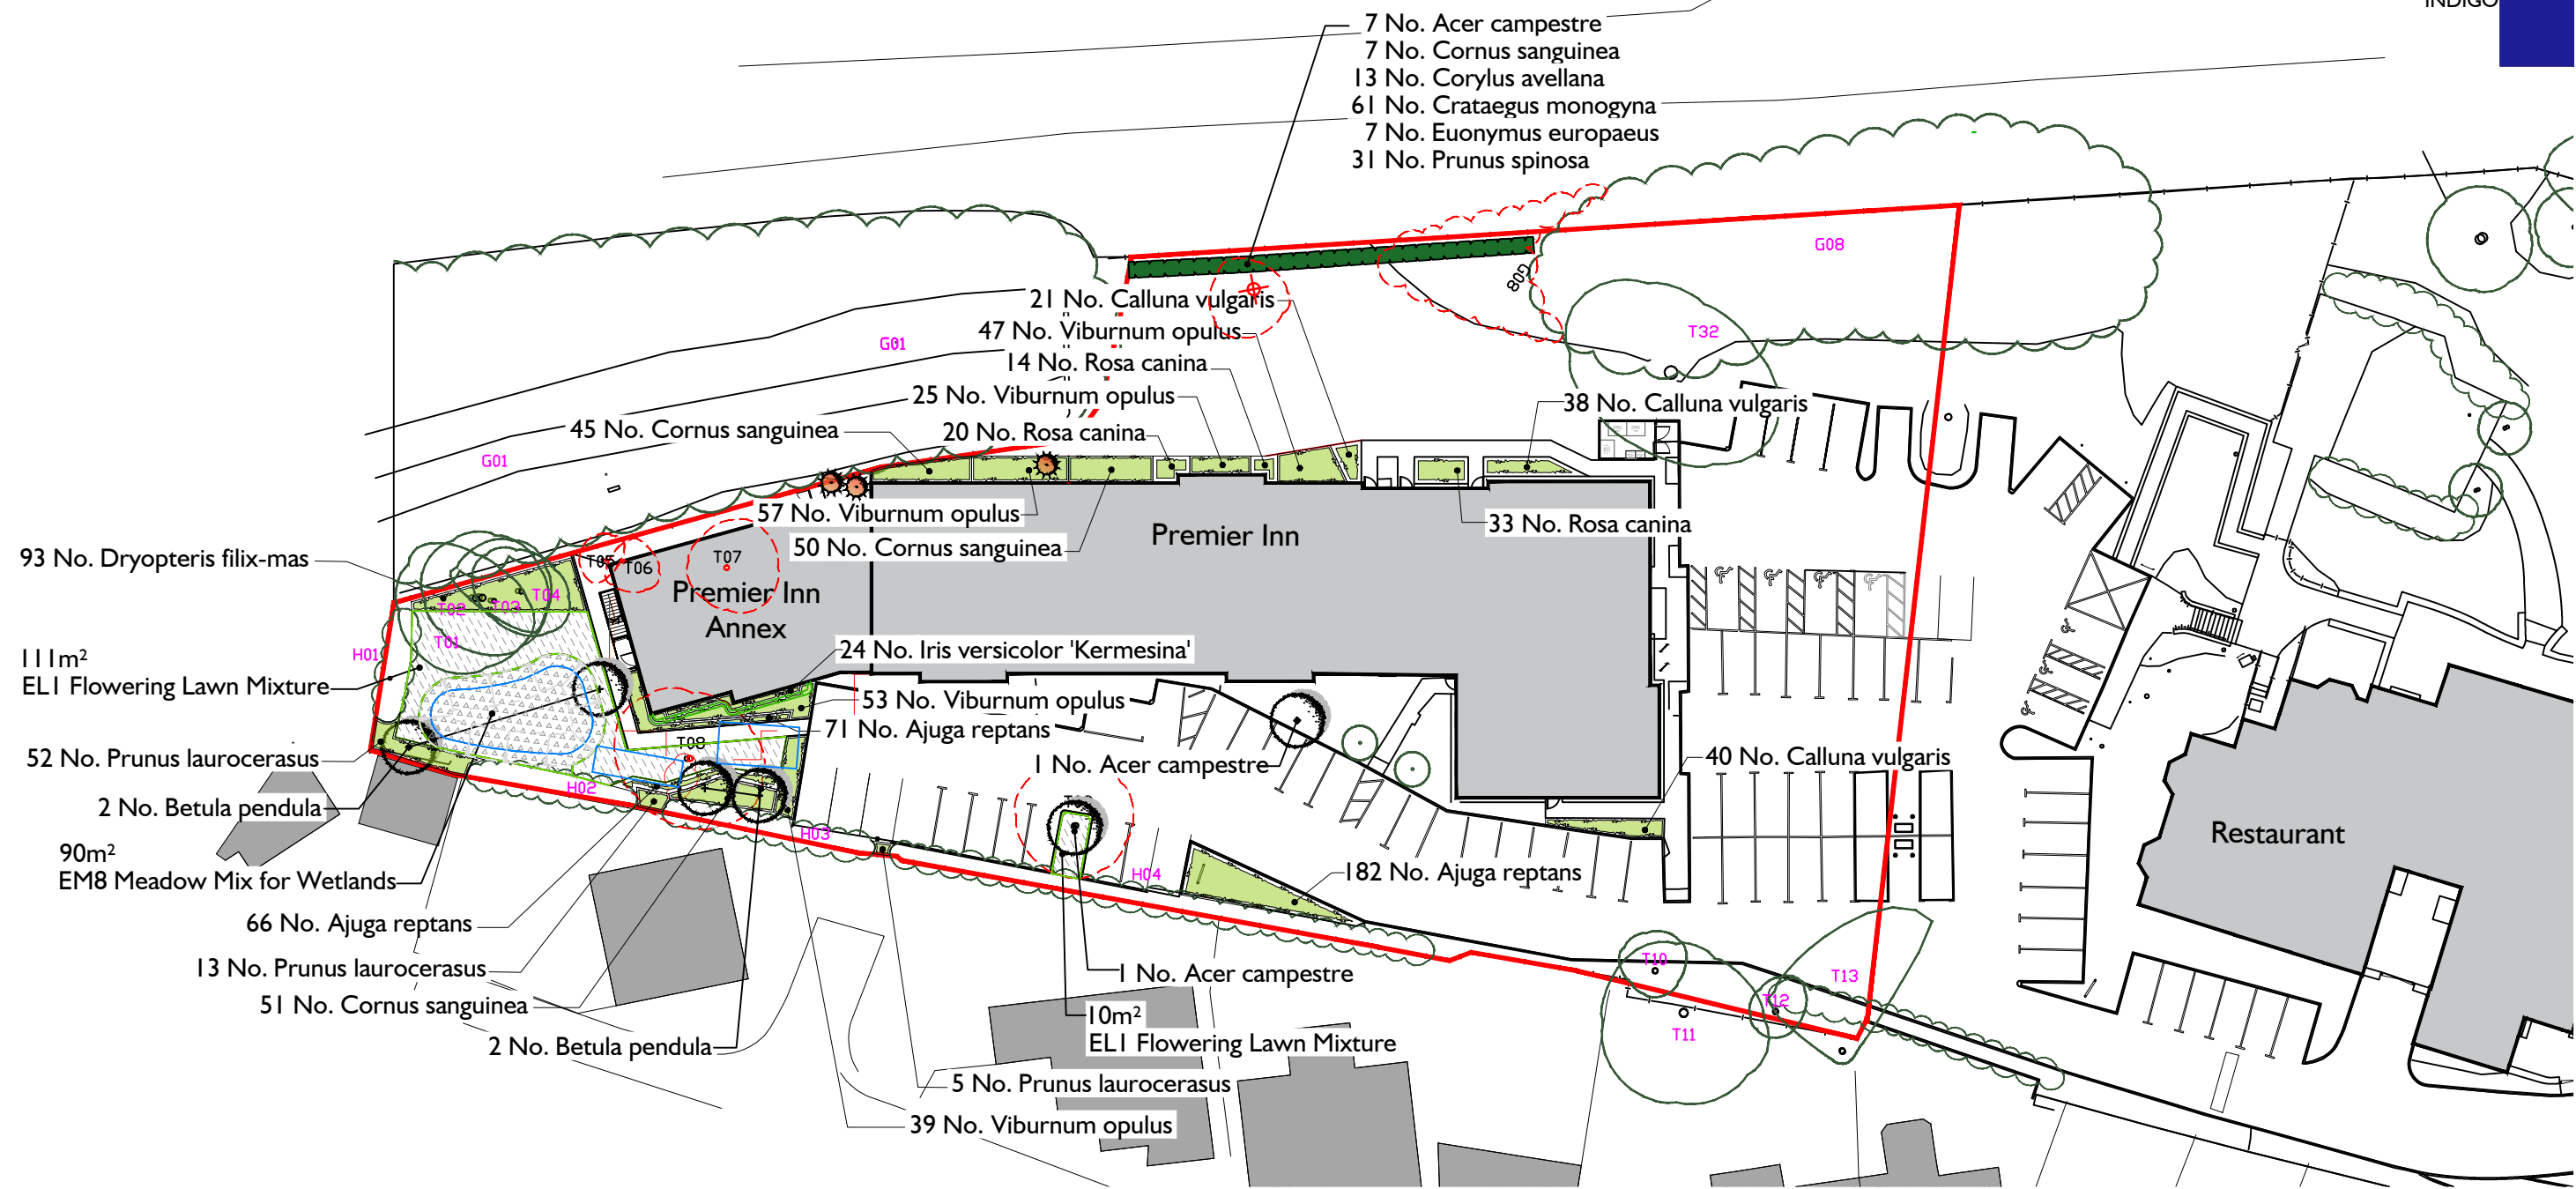

- KEY**
- Existing tree to be retained
 - Other existing vegetation retained
 - Existing tree to be removed
 - Other existing vegetation removed
 - Proposed native tree
 - Proposed native hedge planting with root barrier to culvert side
 - Proposed native shrub / mixed planting
 - Proposed Lawn Grass mixture
 - Invasive non-native plant removed. For detail, refer Preliminary Ecological Appraisal.

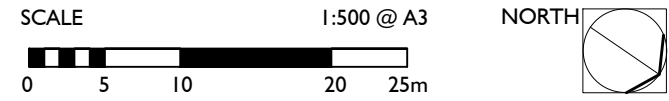

G	Additional tree and hedge planting	2026-04-28	ES	ES
F	Minor amendment	2026-04-01	ES	ES
E	Minor amendment	2026-03-17	SP	ES
D	Updates for SAB application	2026-03-16	SP	ES
C	Native Trees added	2025-10-13	SP	ES
B	Updated layout	2025-08-28	SP	ES
A	Updated layout	2025-08-08	SP	ES
-	First issue	2025-02-03	RV	ES
rev	description	date	by	chk

project
PI MERTHYR TYDFIL

client
WHITBREAD GROUP PLC

drawing title
DETAILED LANDSCAPE PROPOSALS - 1 OF 2

drawing number	revision	status	scale
I266-SW-01	G	PLANNING	1:500 @ A3

GENERAL NOTES:
This drawing is to be read in conjunction with all other relevant disciplines drawings, schedules, specifications and supporting information. Any discrepancies are to be reported to Indigo Landscape Architects Limited and resolution sought prior to proceeding. This drawing is subject to copyright.