


PROPOSED SECTION A-A

NO REAR ELEVATION AVAILABLE
NO SIDE ELEVATION AVAILABLE

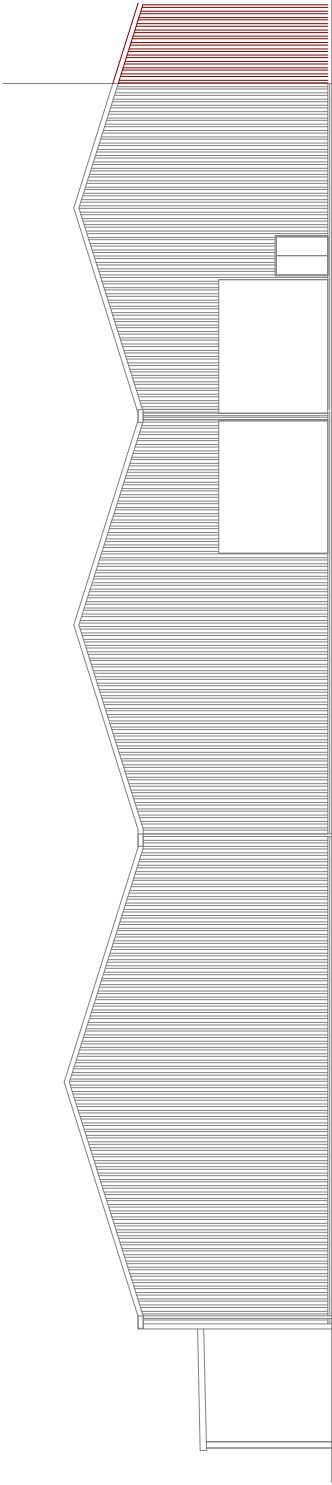

PROPOSED FRONT ELEVATIONS