


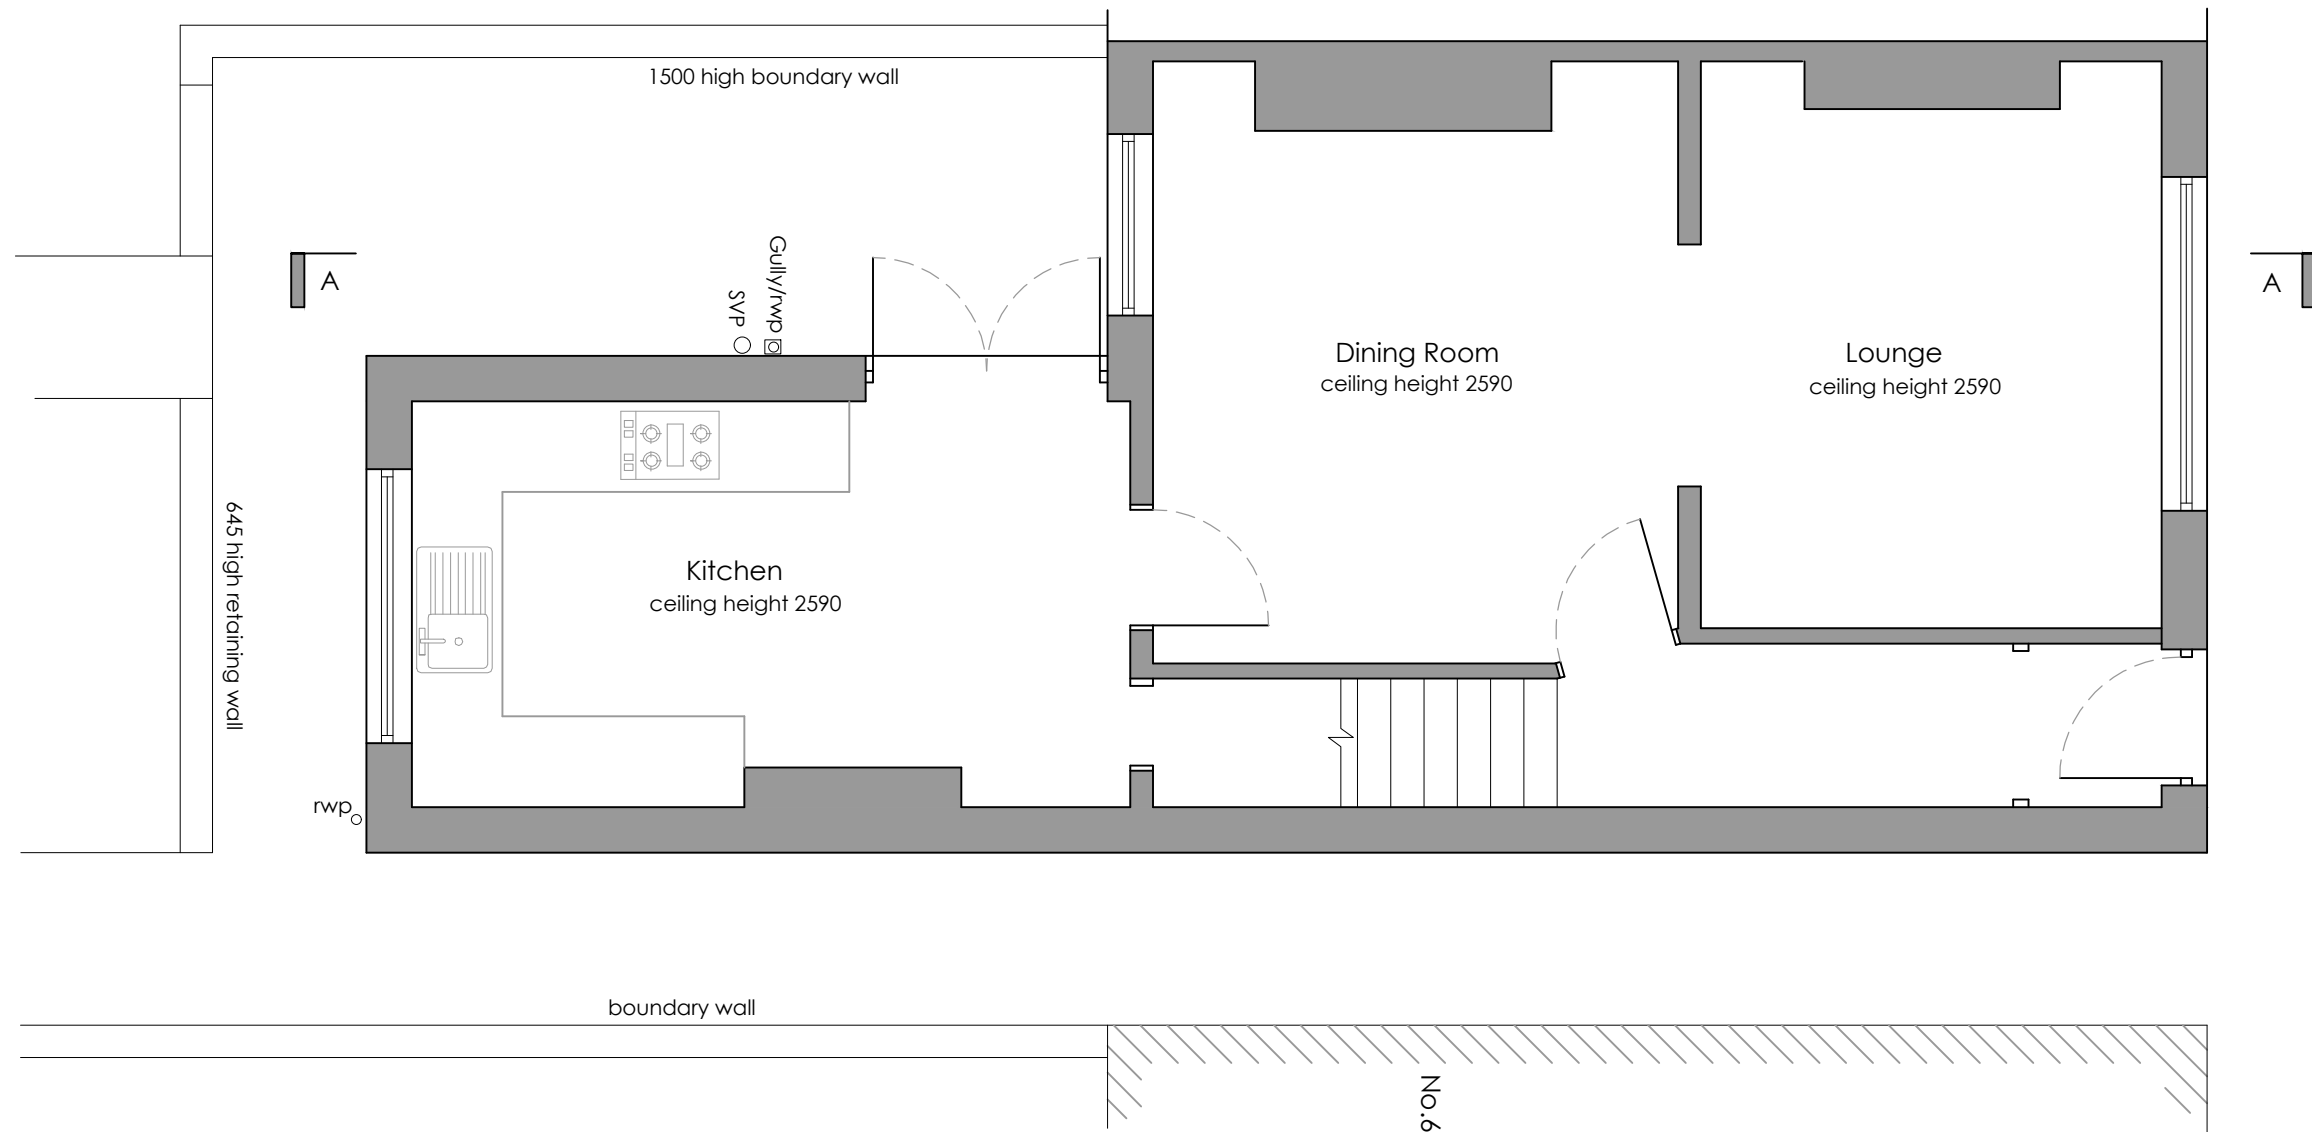

EXISTING GROUND FLOOR
(1:100)