


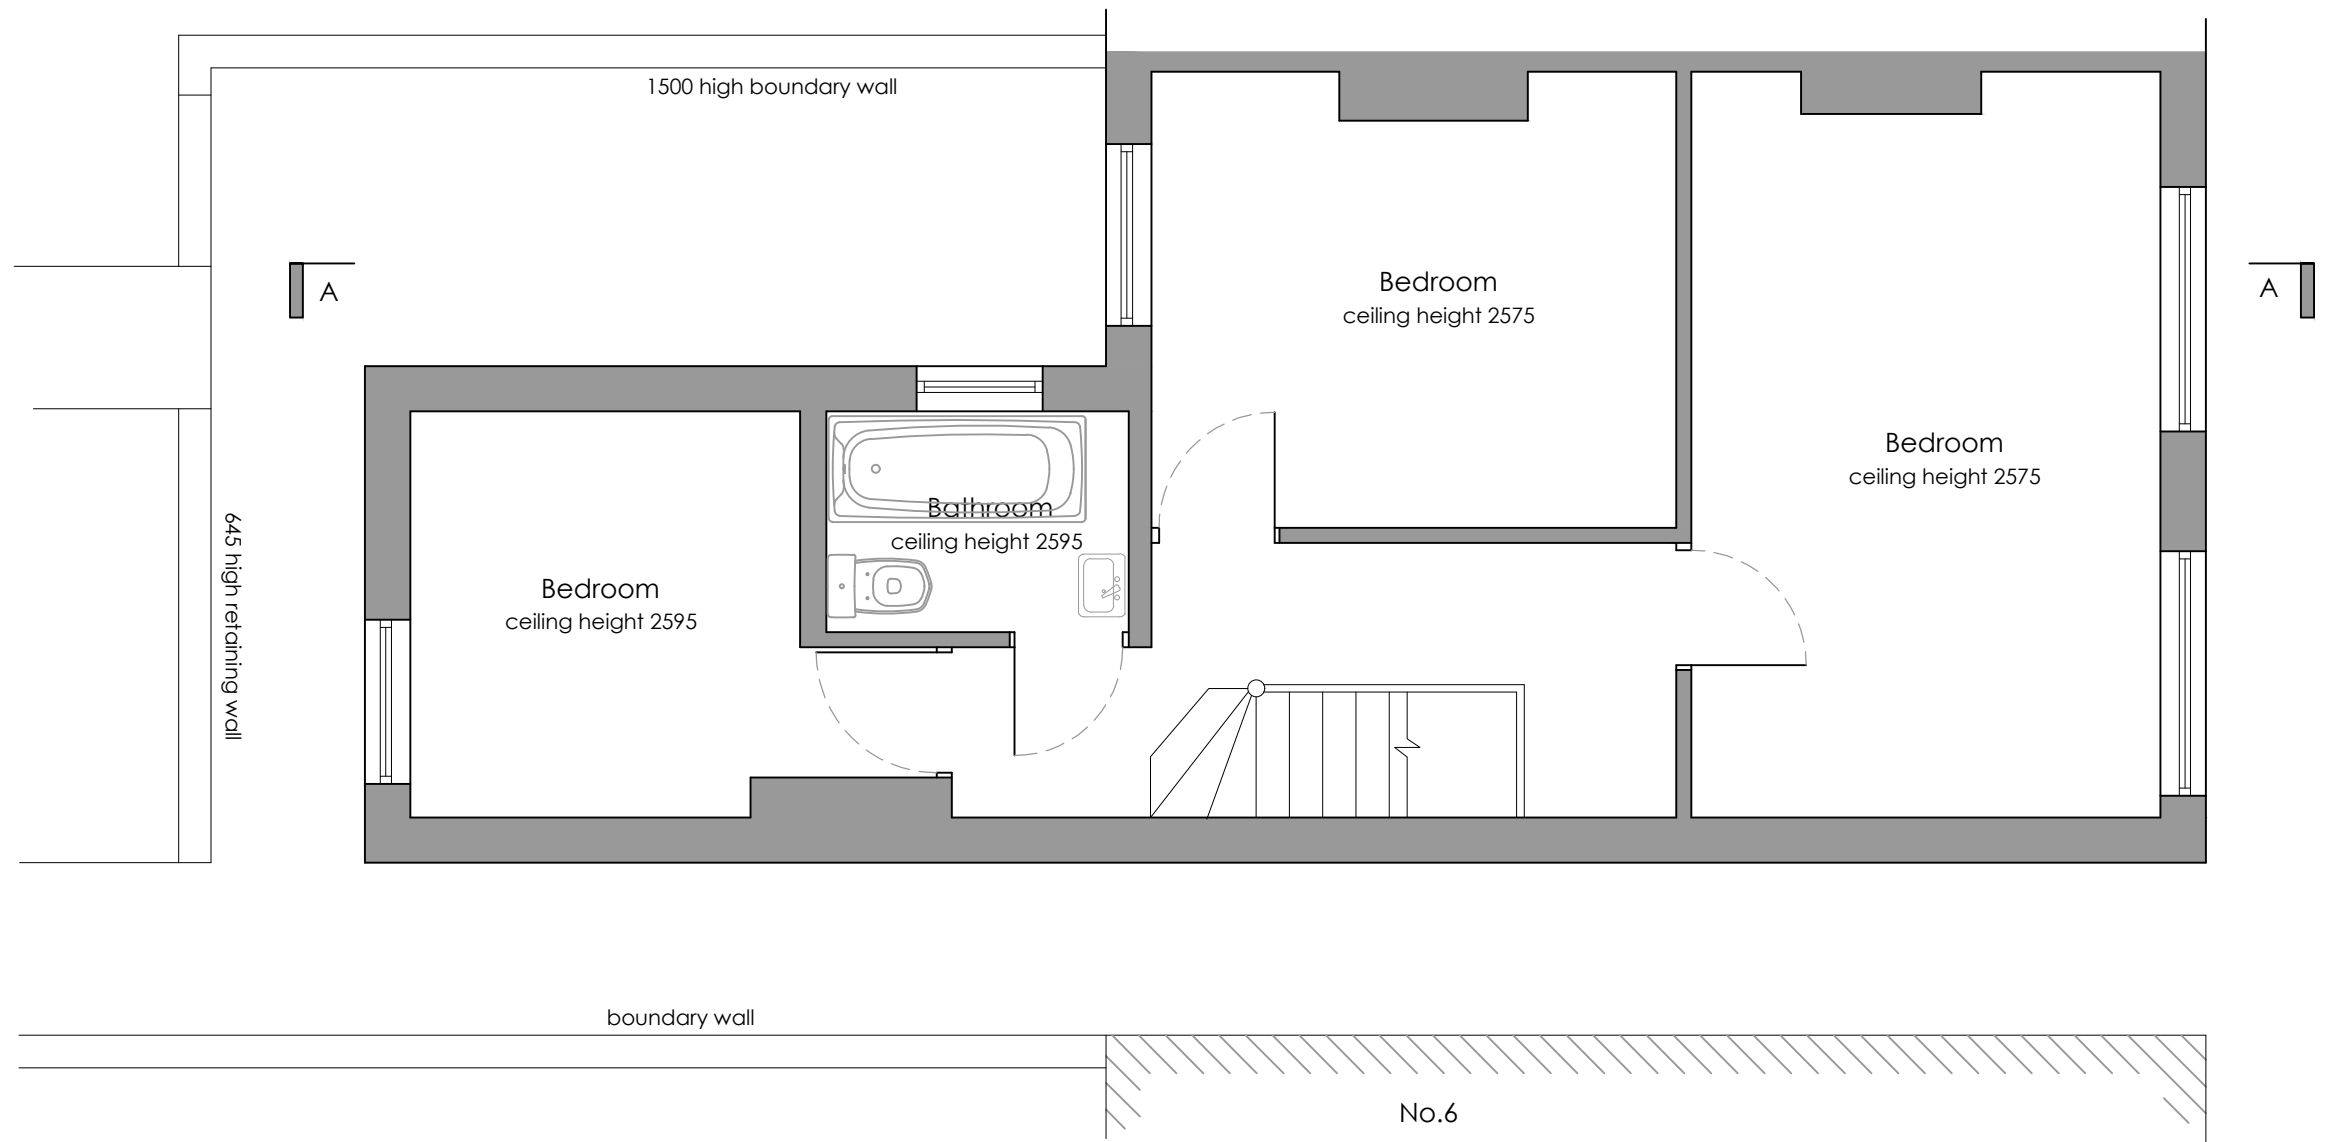

EXISTING FIRST FLOOR
(1:100)