


OPTION THREE

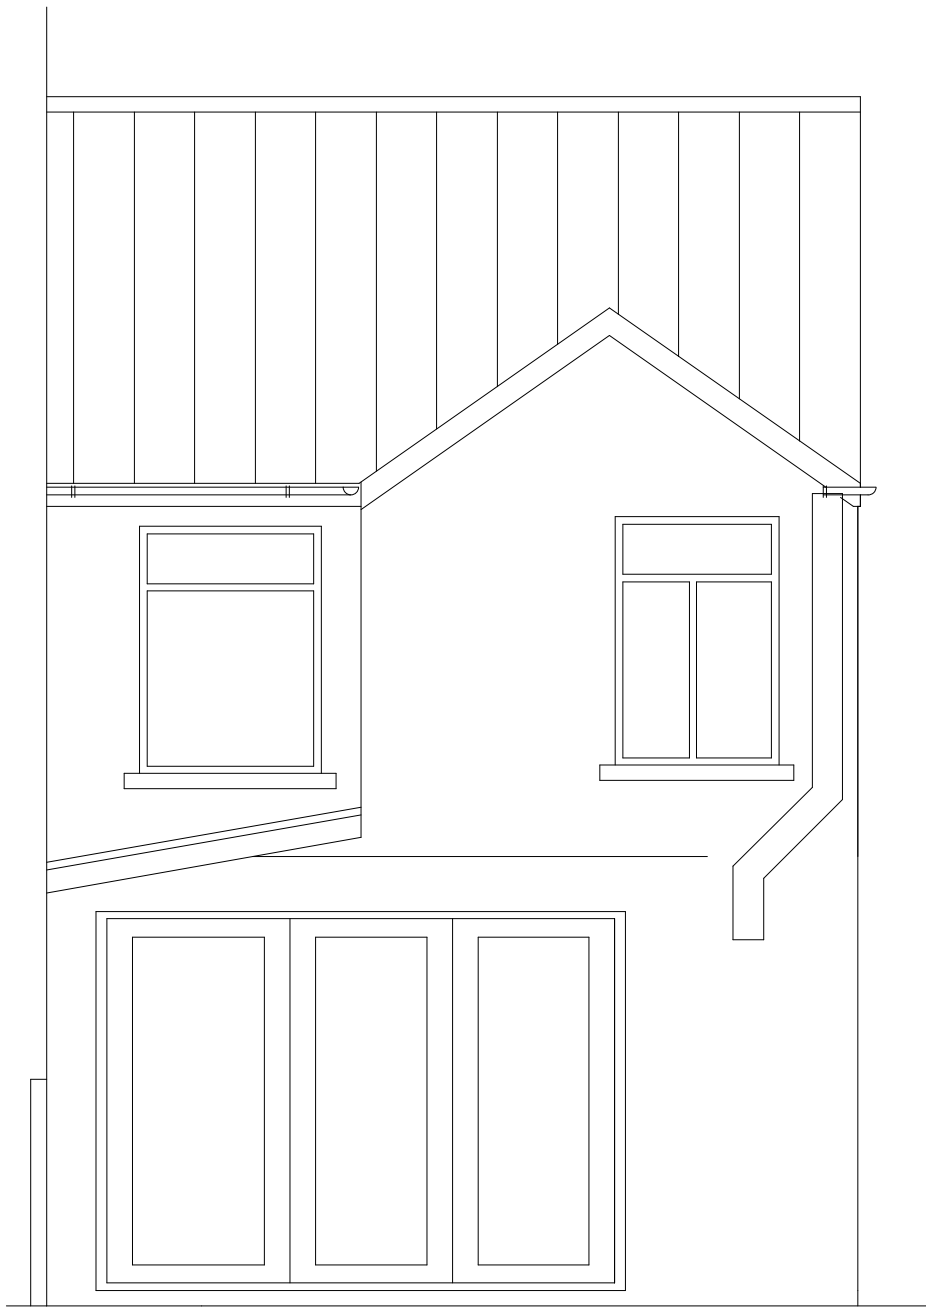

PROPOSED REAR ELEVATION




George and Co.

7 Christopher Terrace,
Merthyr Tydfil
CF47 0UE

793.001		Proposed Elevation	
sketch	1:50@A1	Jul 21	CG
1st Floor Woodfired Studios 62 High St Merthyr Tydfil CF37 8DE 07830328652 hello@georgeandco.studio www.georgeandco.studio			
DO NOT SCALE THIS DRAWING		©George and Co.	

OPTION THREE

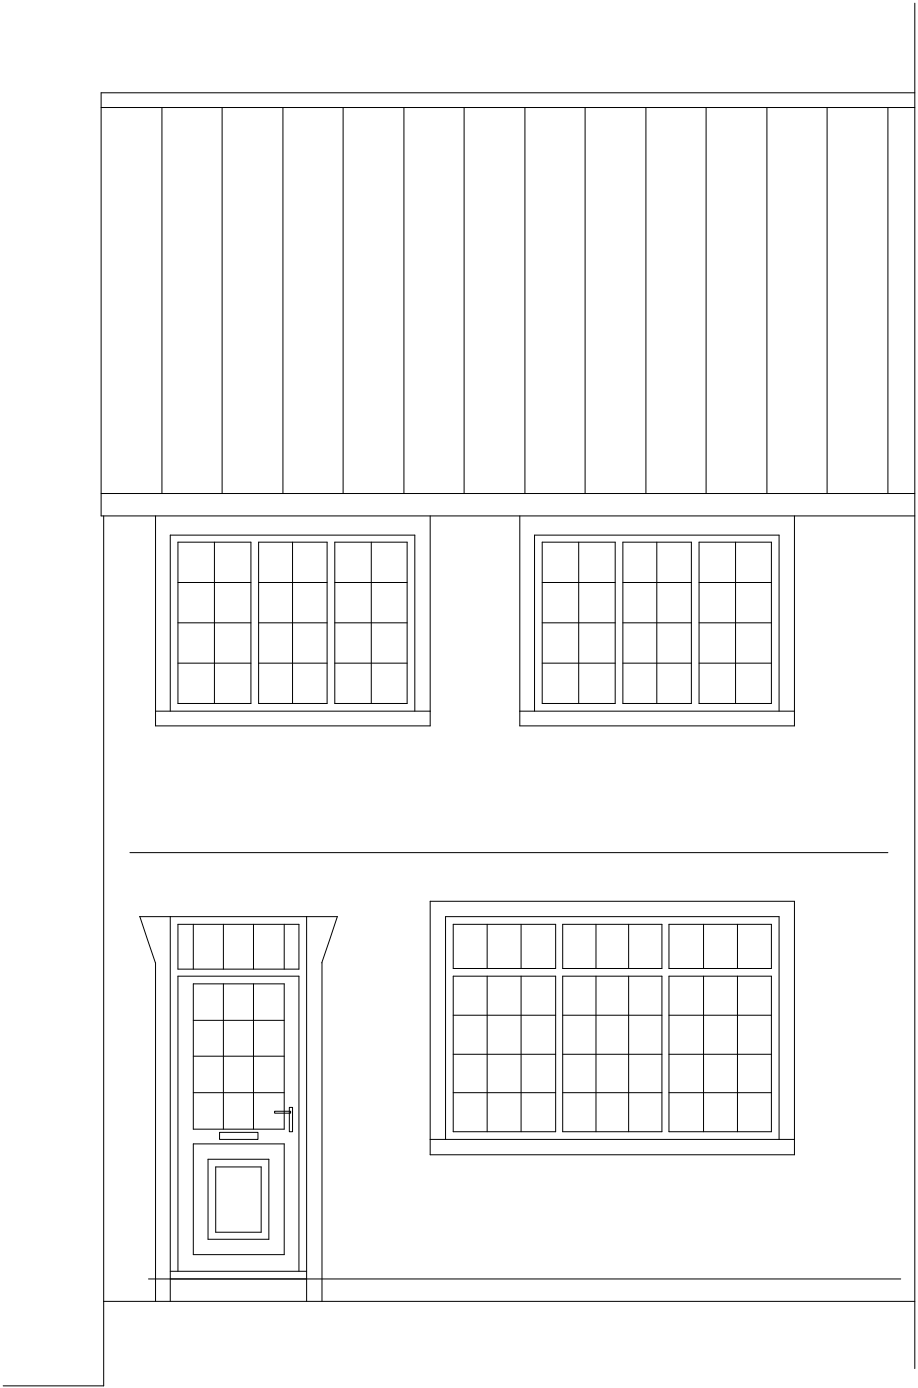


PROPOSED FRONT ELEVATION

 George and Co.

7 Christopher Terrace,
Merthyr Tydfil
CF47 0UE

793.002		Proposed Elevations	
sketch	1:50@A1	Jul 21	CG
1st Floor Woodfired Studios 62 High St Merthyr Tydfil CF37 8DE 07830328652 hello@georgeandco.studio www.georgeandco.studio			
DO NOT SCALE THIS DRAWING		©George and Co.	

OPTION THREE

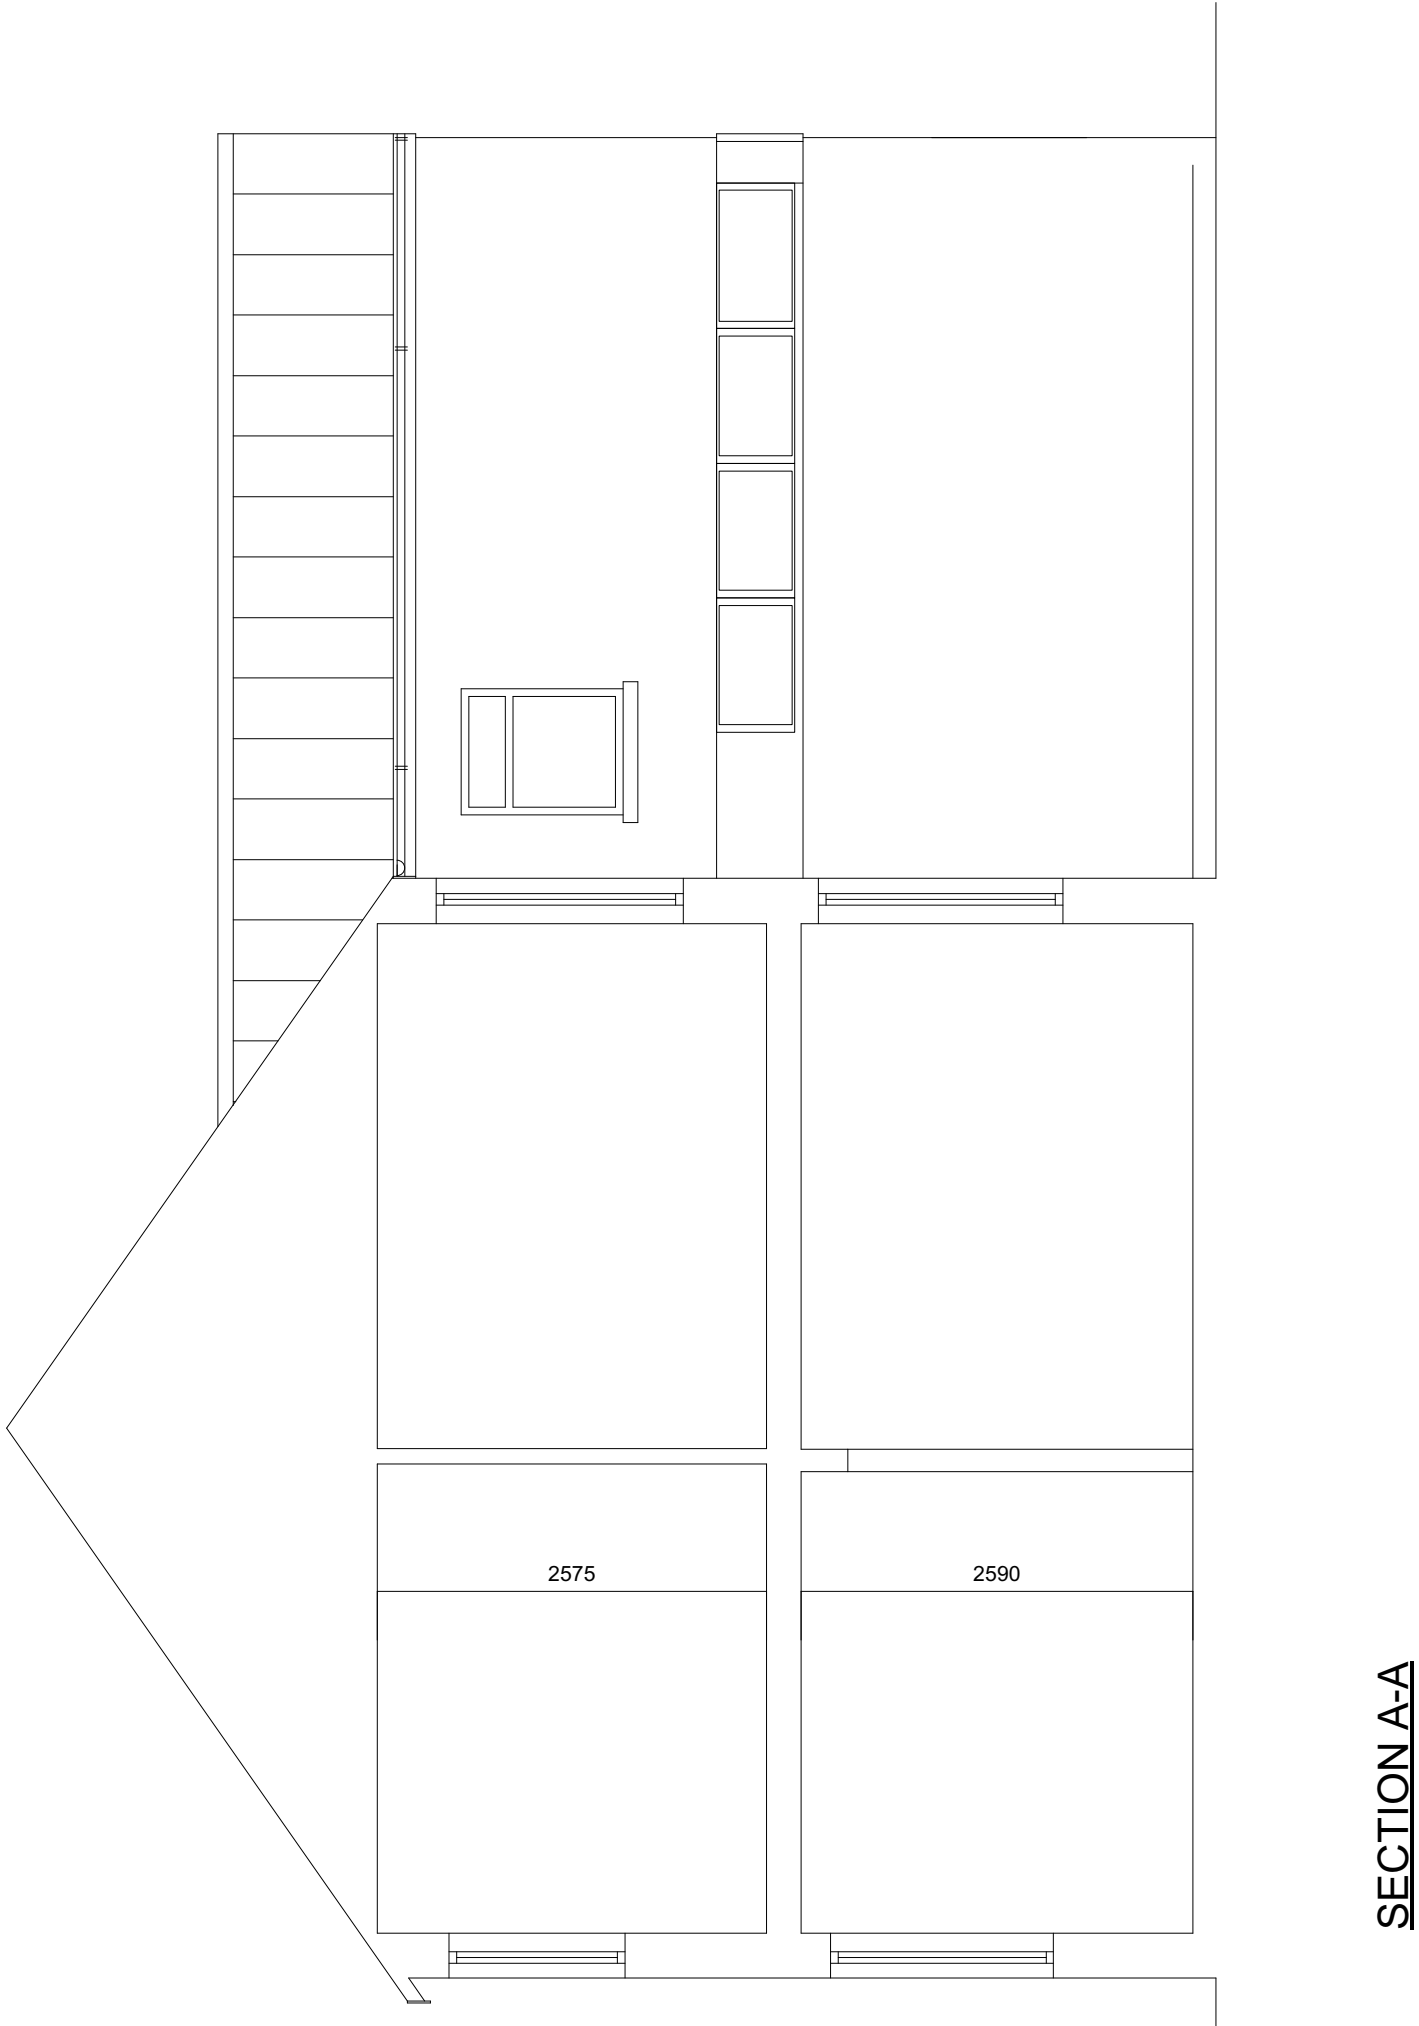


 George and Co.

7 Christopher Terrace,
Merthyr Tydfil
CF47 0UE

793.003		Proposed Section	
sketch	1:50@A1	Jul 21	CG
1st Floor Woodfired Studios 62 High St Merthyr Tydfil CF37 8DE 07830328652 hello@georgeandco.studio www.georgeandco.studio			
DO NOT SCALE THIS DRAWING		©George and Co.	

OPTION THREE

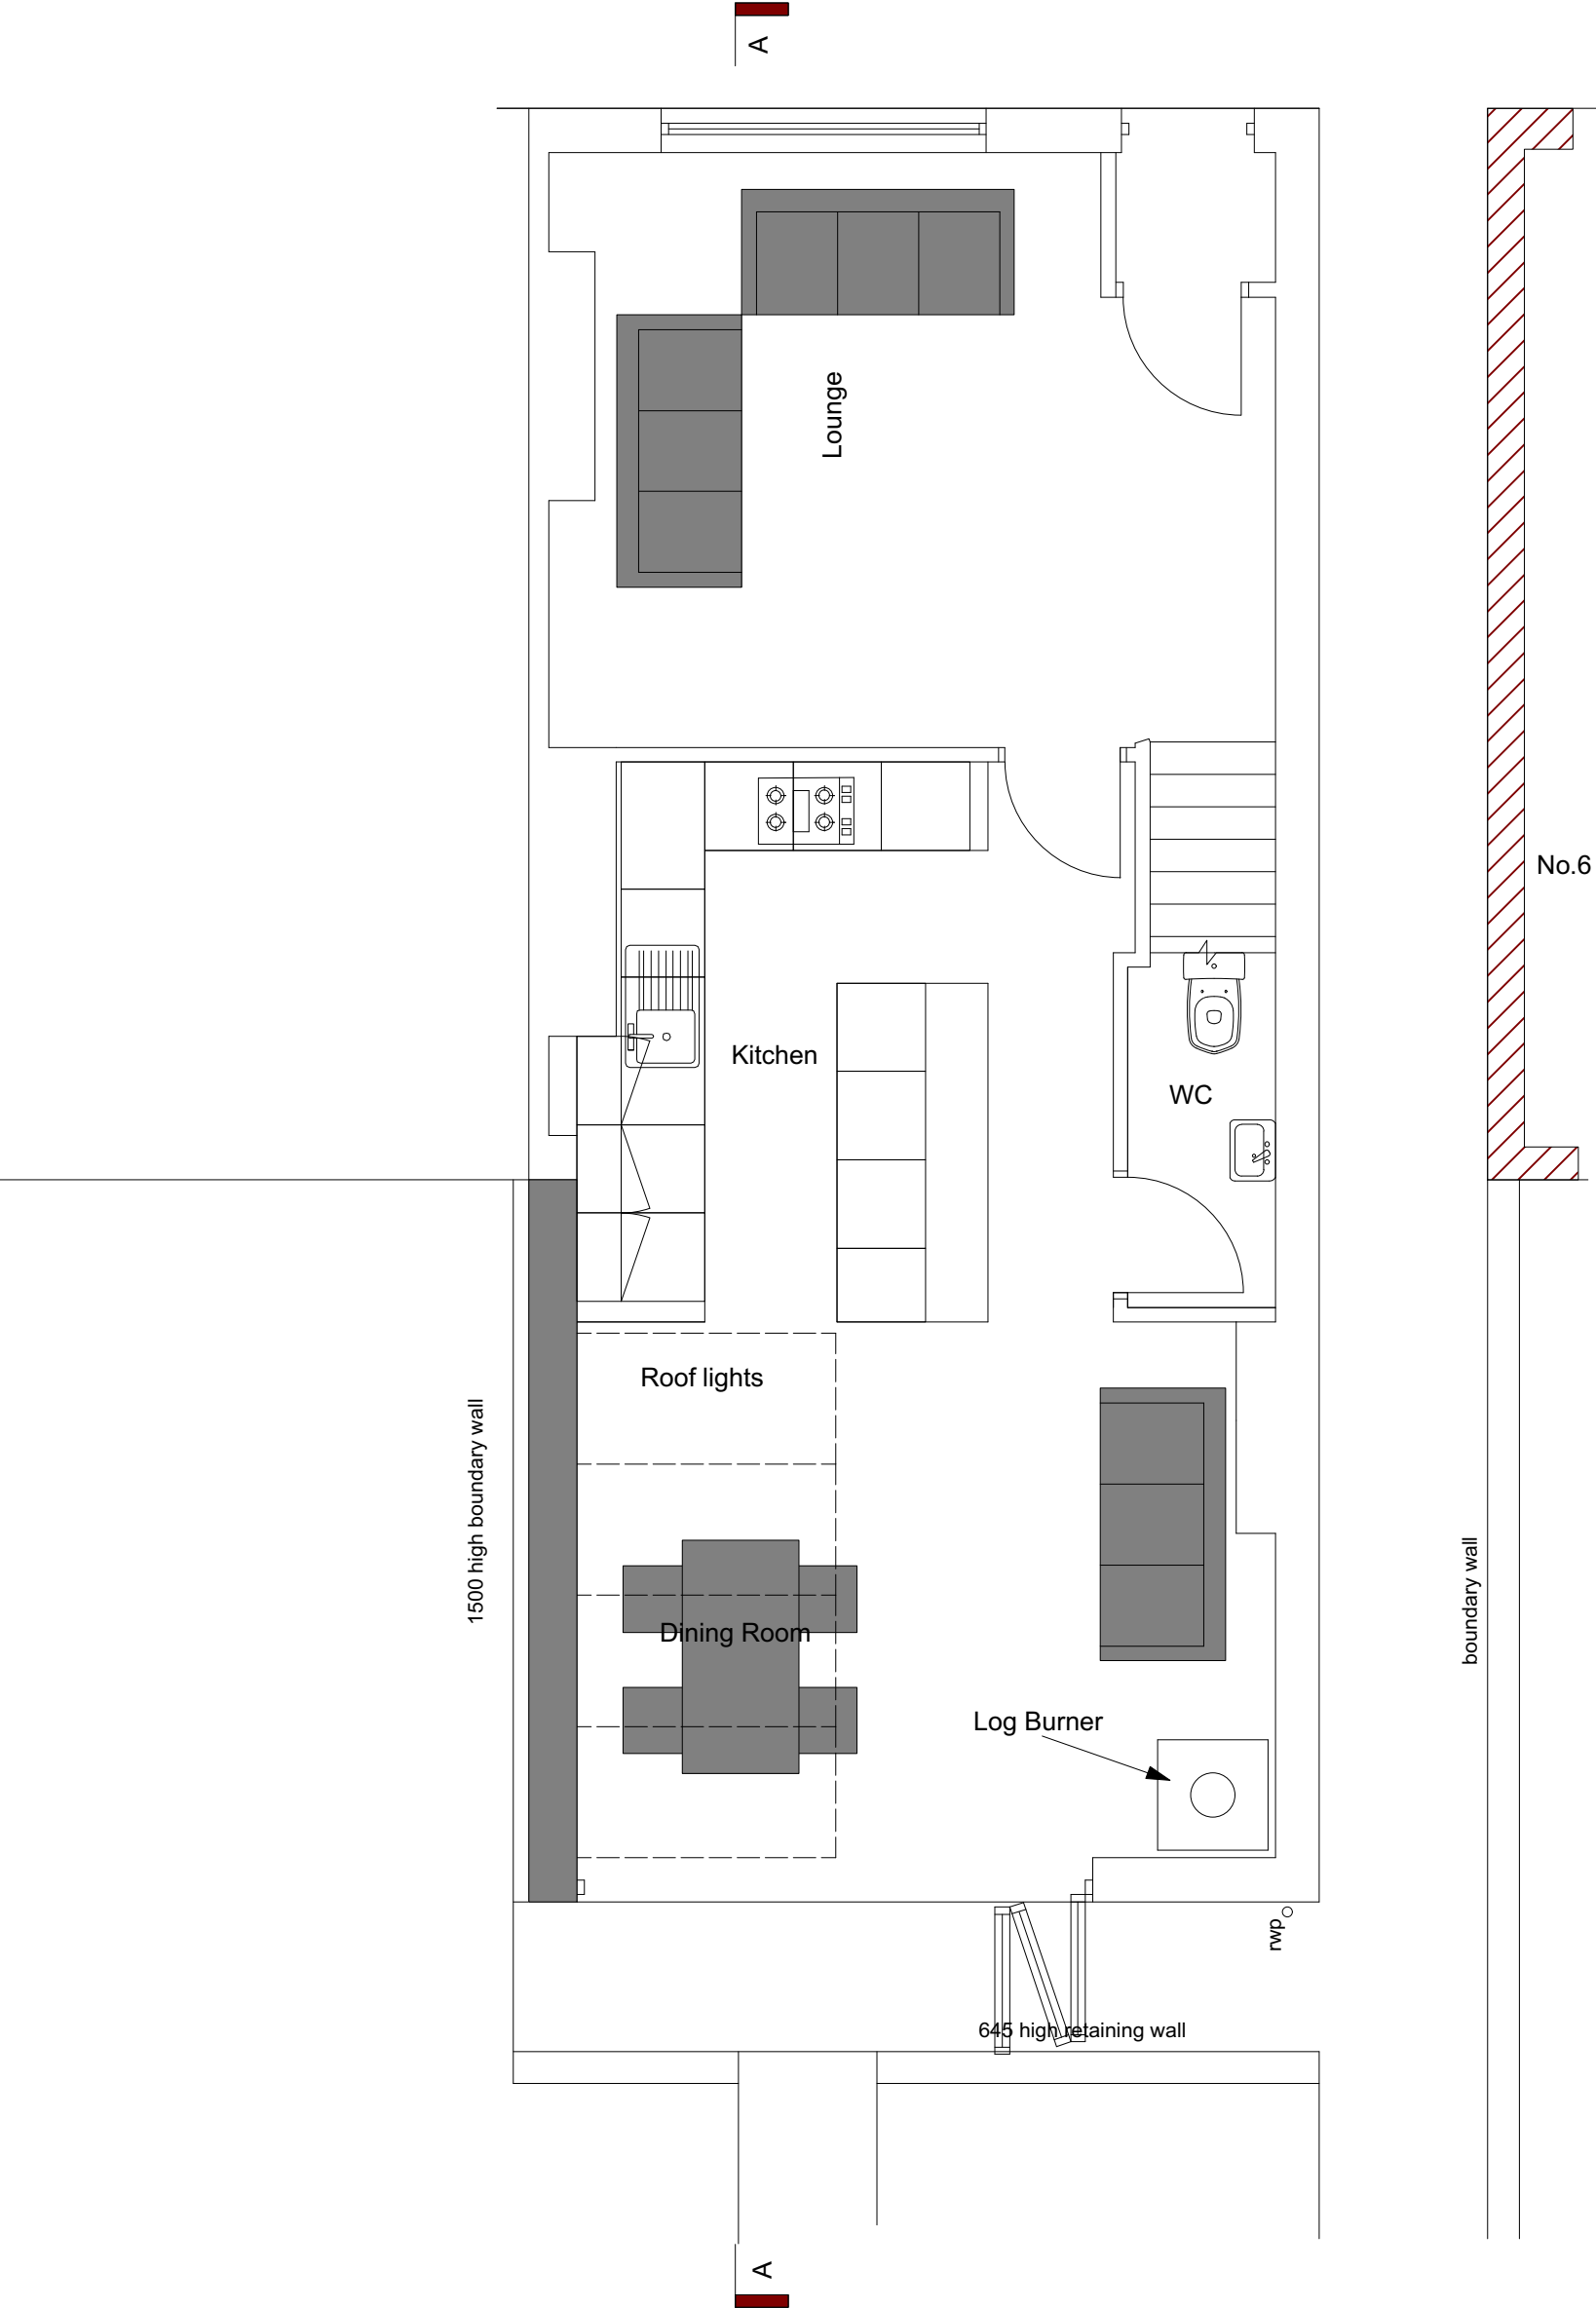


PROPOSED GROUND FLOOR

 George and Co.

7 Christopher Terrace,
Merthyr Tydfil
CF47 0UE

793.004		Proposed Plans	
sketch	1:50@A1	Jul 21	CG
1st Floor Woodfired Studios 62 High St Merthyr Tydfil CF37 8DE 07830326652 hello@georgeandco.studio www.georgeandco.studio			
DO NOT SCALE THIS DRAWING		©George and Co.	

OPTION THREE

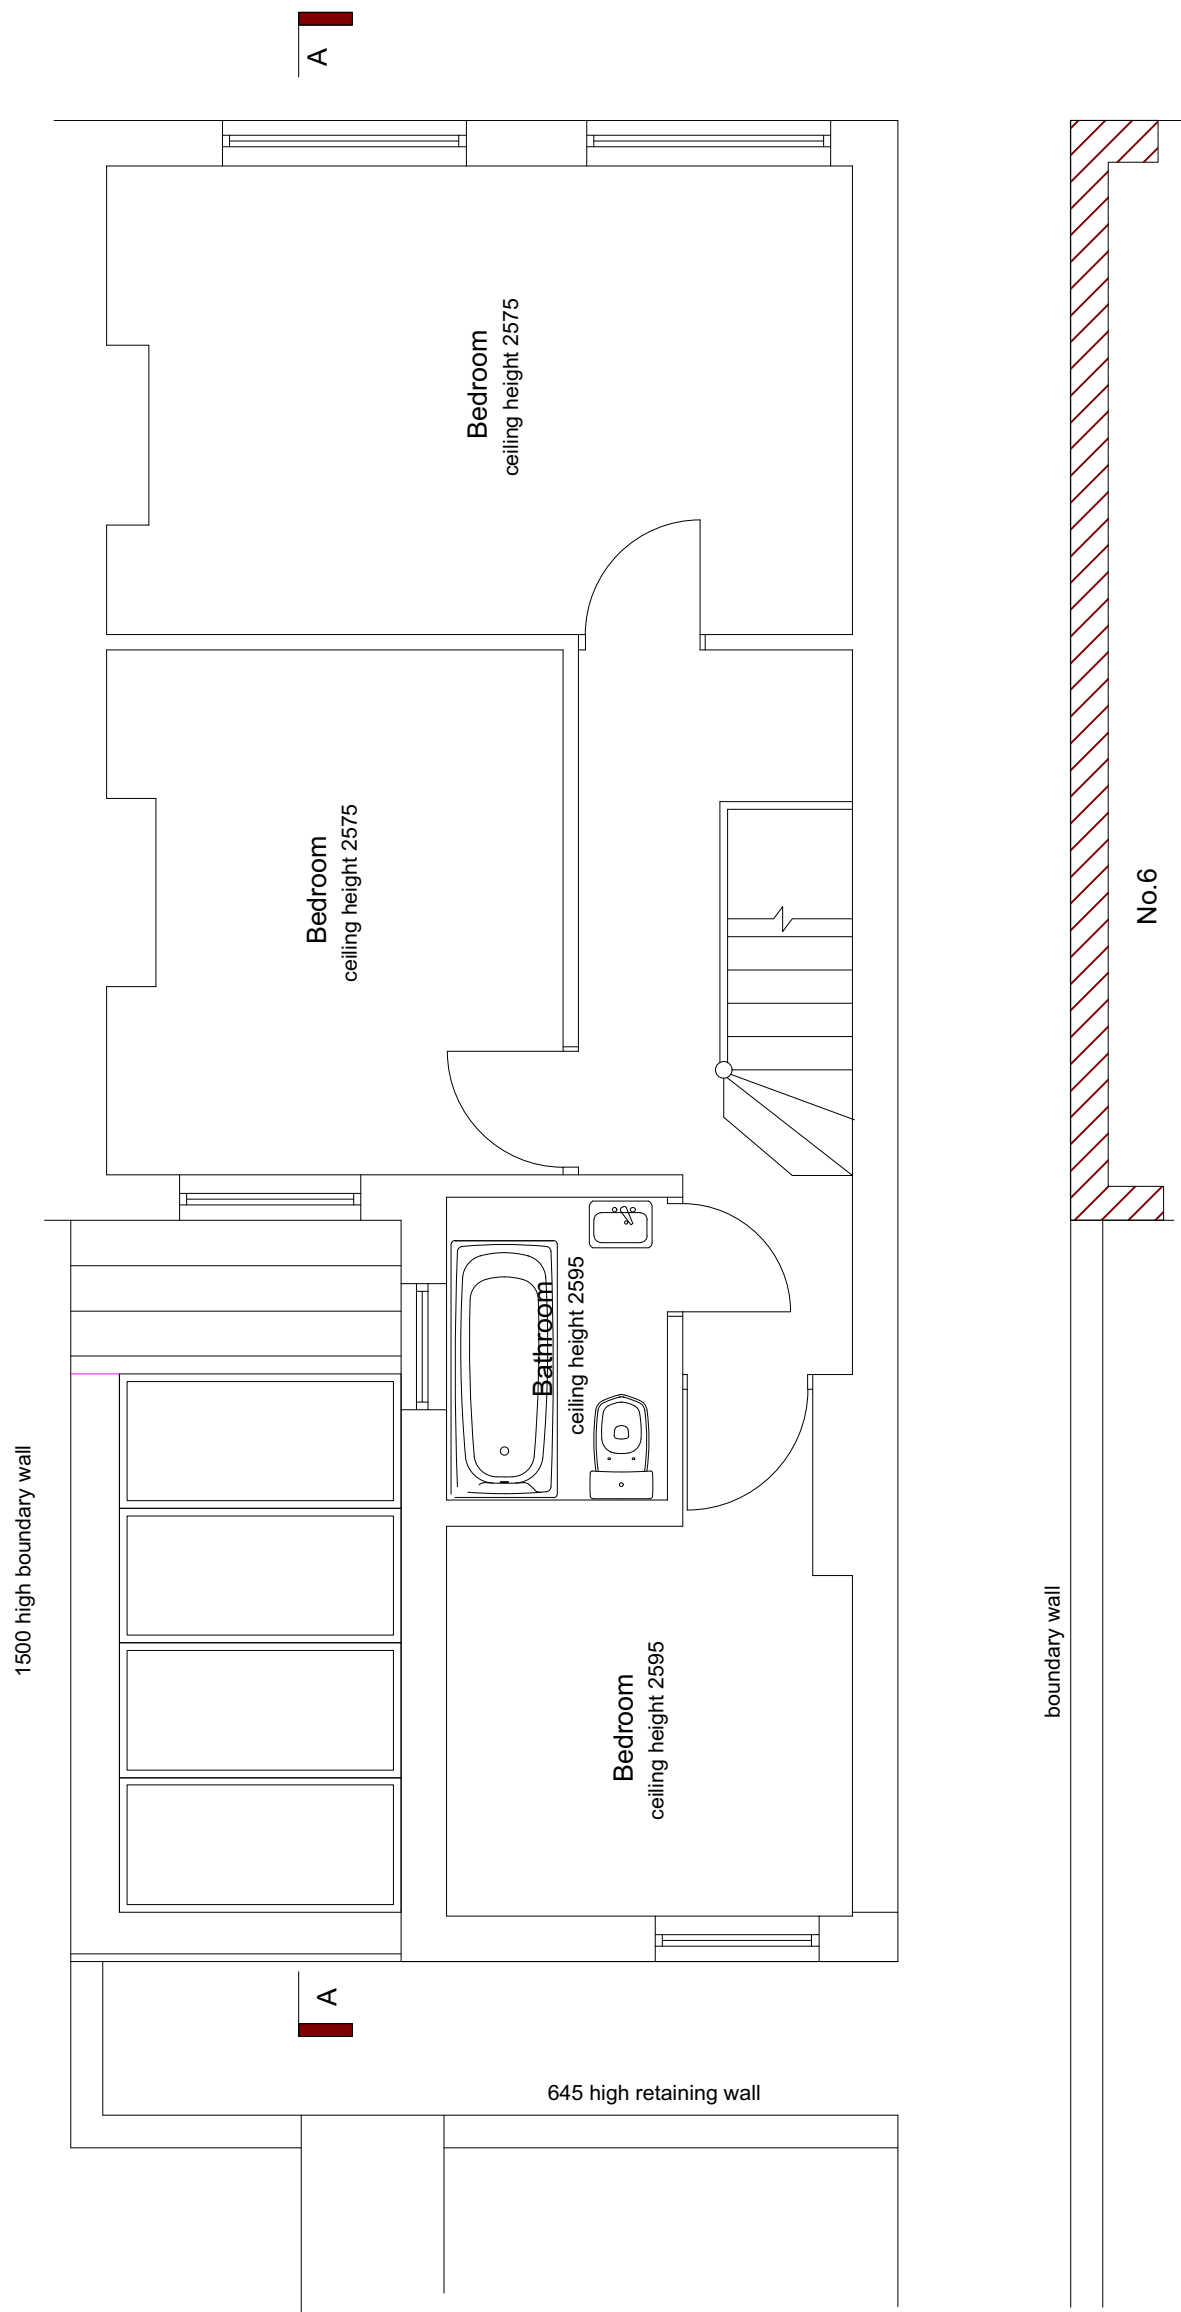

PROPOSED FIRST FLOOR

 George and Co.

7 Christopher Terrace,
Merthyr Tydfil
CF47 0UE

793.005		Proposed Plans	
sketch	1:50@A1	Jul 21	CG
1st Floor Woodfired Studios 62 High St Merthyr Tydfil CF37 8DE 07830328652 hello@georgeandco.studio www.georgeandco.studio			
DO NOT SCALE THIS DRAWING		©George and Co.	