




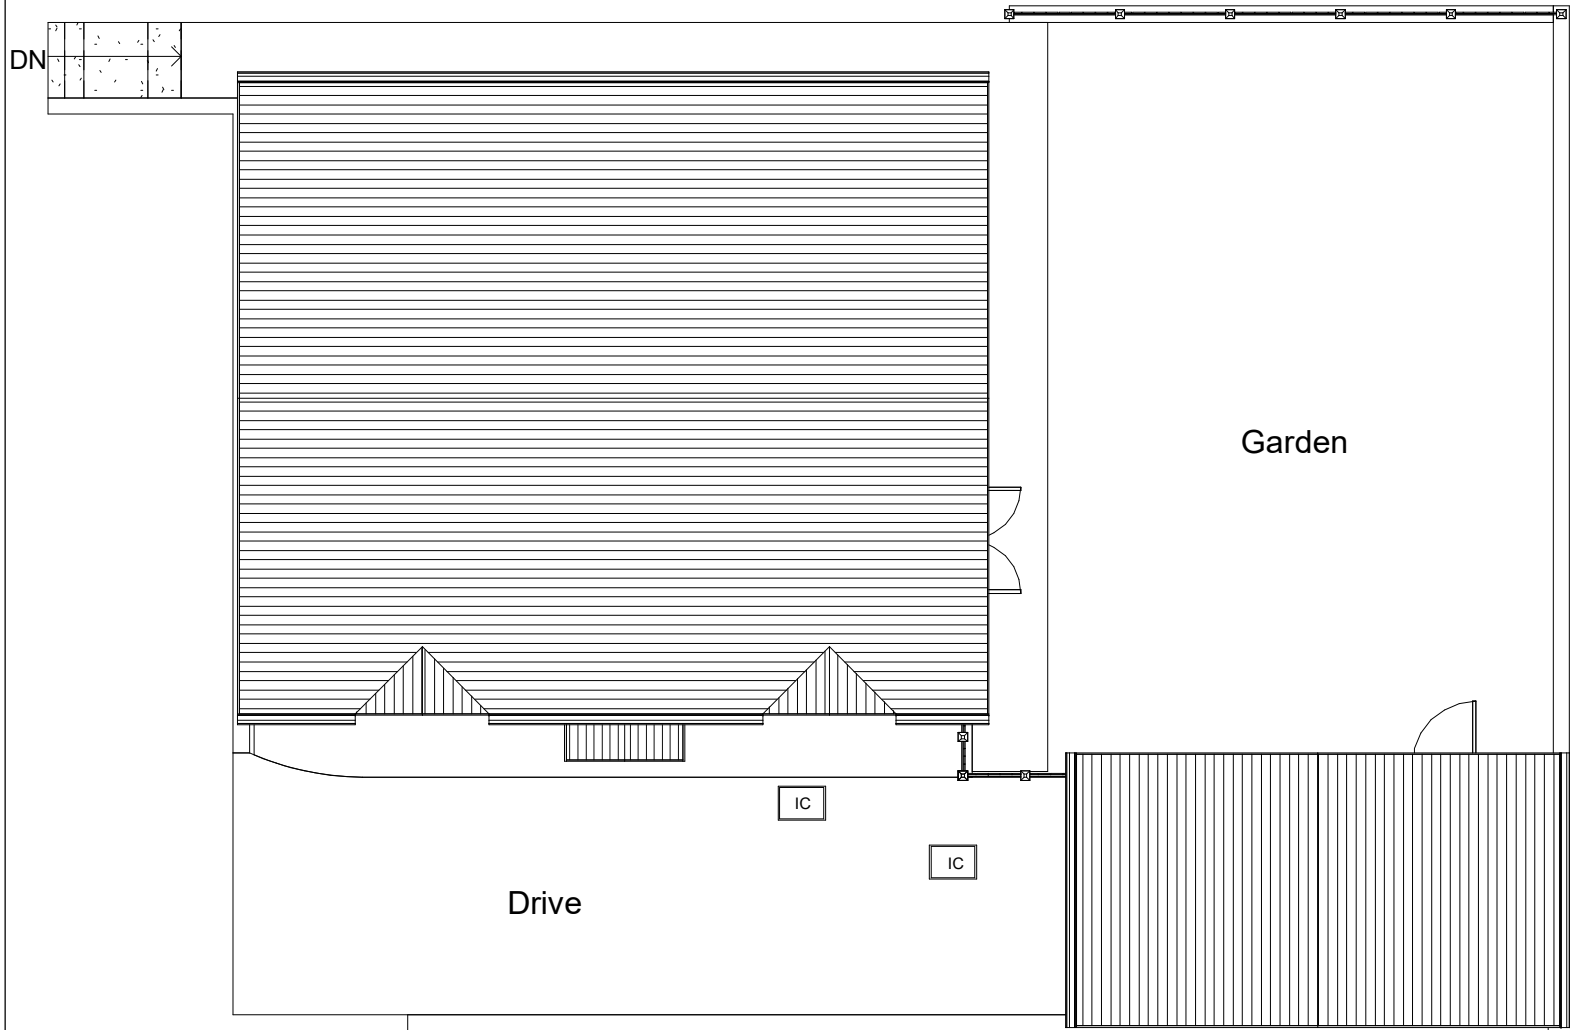

Existing Site

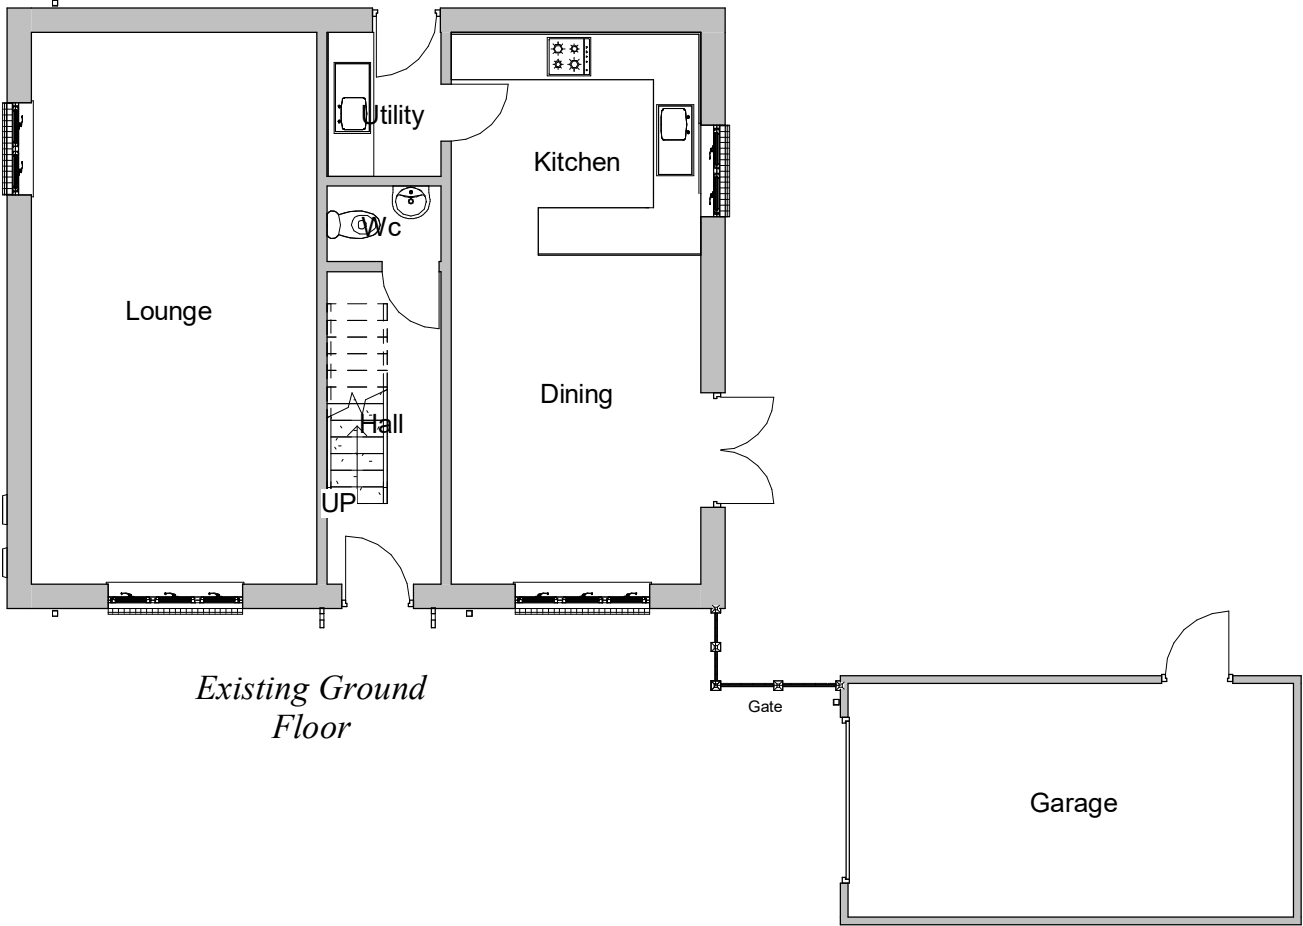

Existing Ground Floor

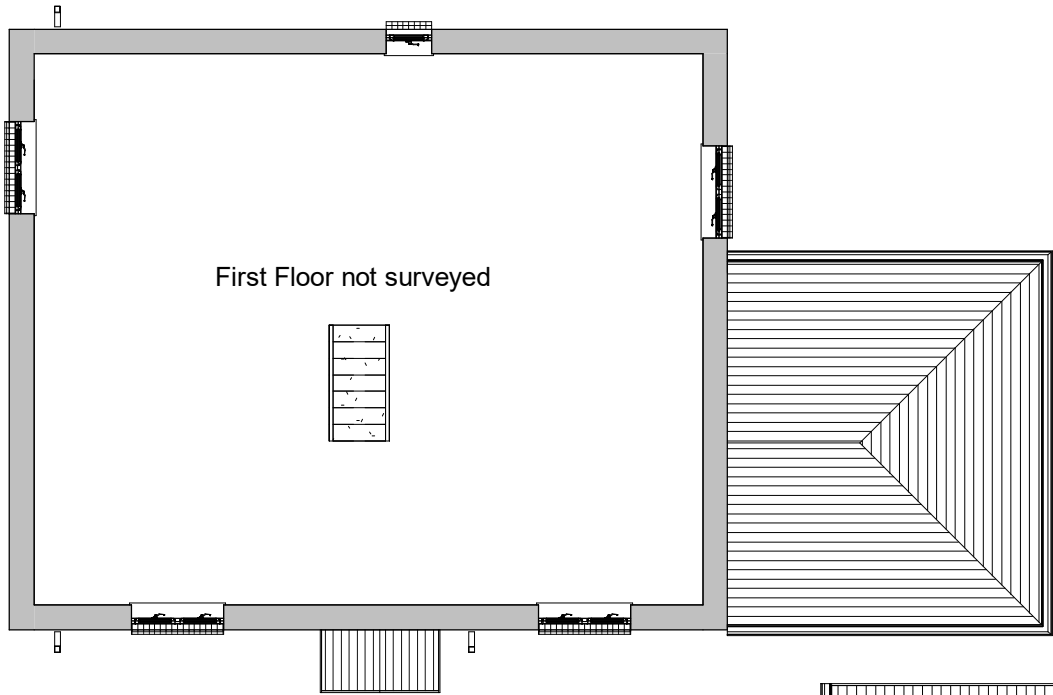

Existing First Floor

INDIGO DESIGN (Part of 3dcadwales Ltd) 5 Ashlea Drive, Merthyr Tydfil, CF47 0NY Tele 01685 385746 Mob - 07940913216 Email: philip@3dcadwales.co.uk

This Drawing is Copyright, Dimensions to be checked on site and not scaled from this drawing



PURPOSE OF ISSUE	DRWAING NUMBER
Planning Approval	02022121-01


PROJECT	Single storey extension to side
---------	---------------------------------

SHEET	Existing Plans
-------	----------------


Address	35 Cwrt Bevan, Merthyr Tydfil CF47 0AQ
---------	--

Checked by	Drawn by	Scale (@ A3)
JH	PH	1 : 100


Rev No	Description	Date
A	Issue	04/01/2021

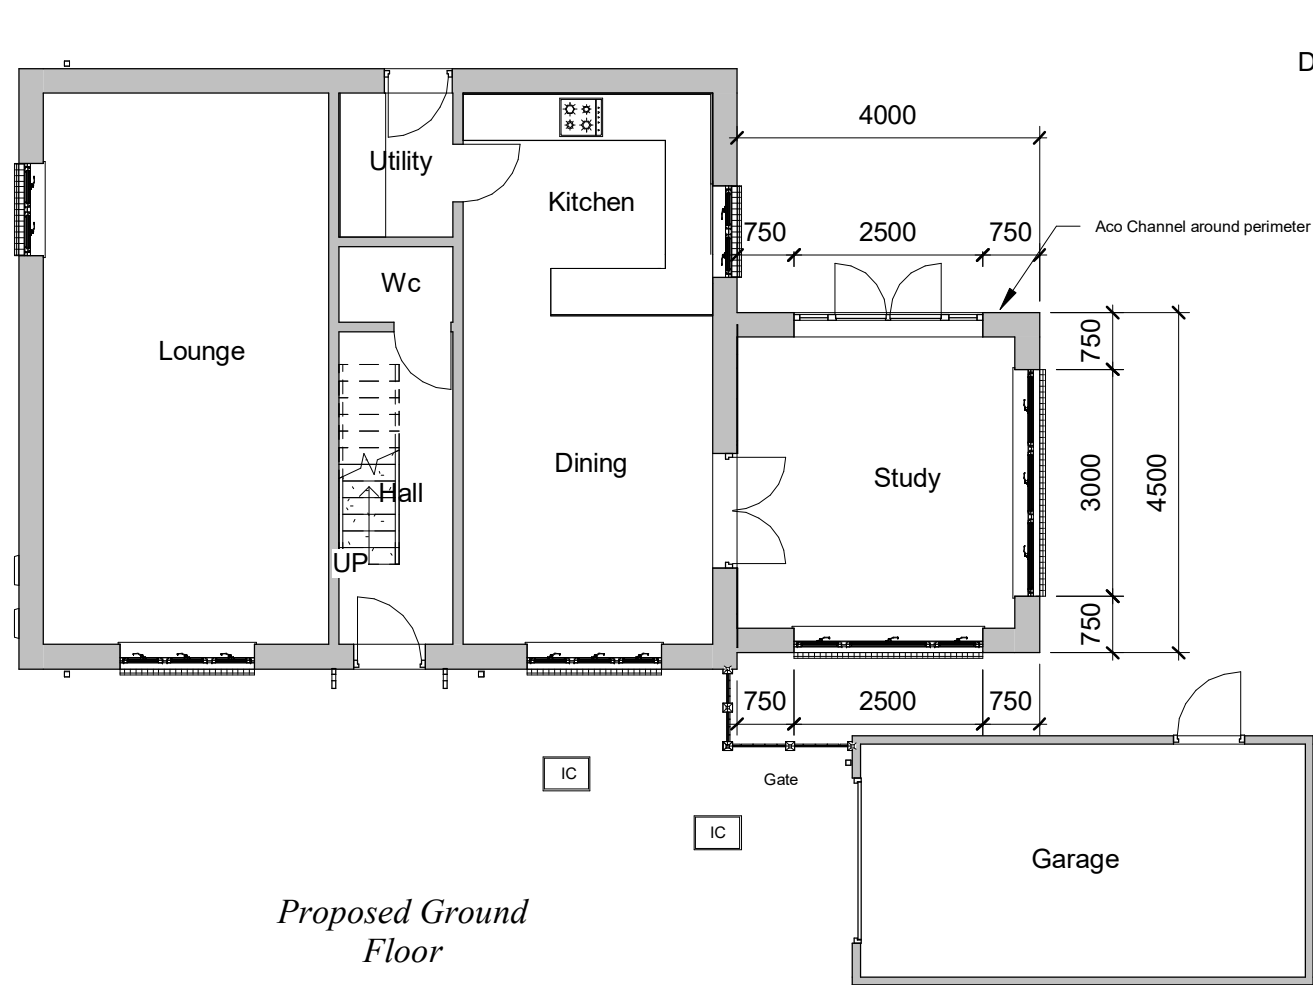

Proposed Ground Floor

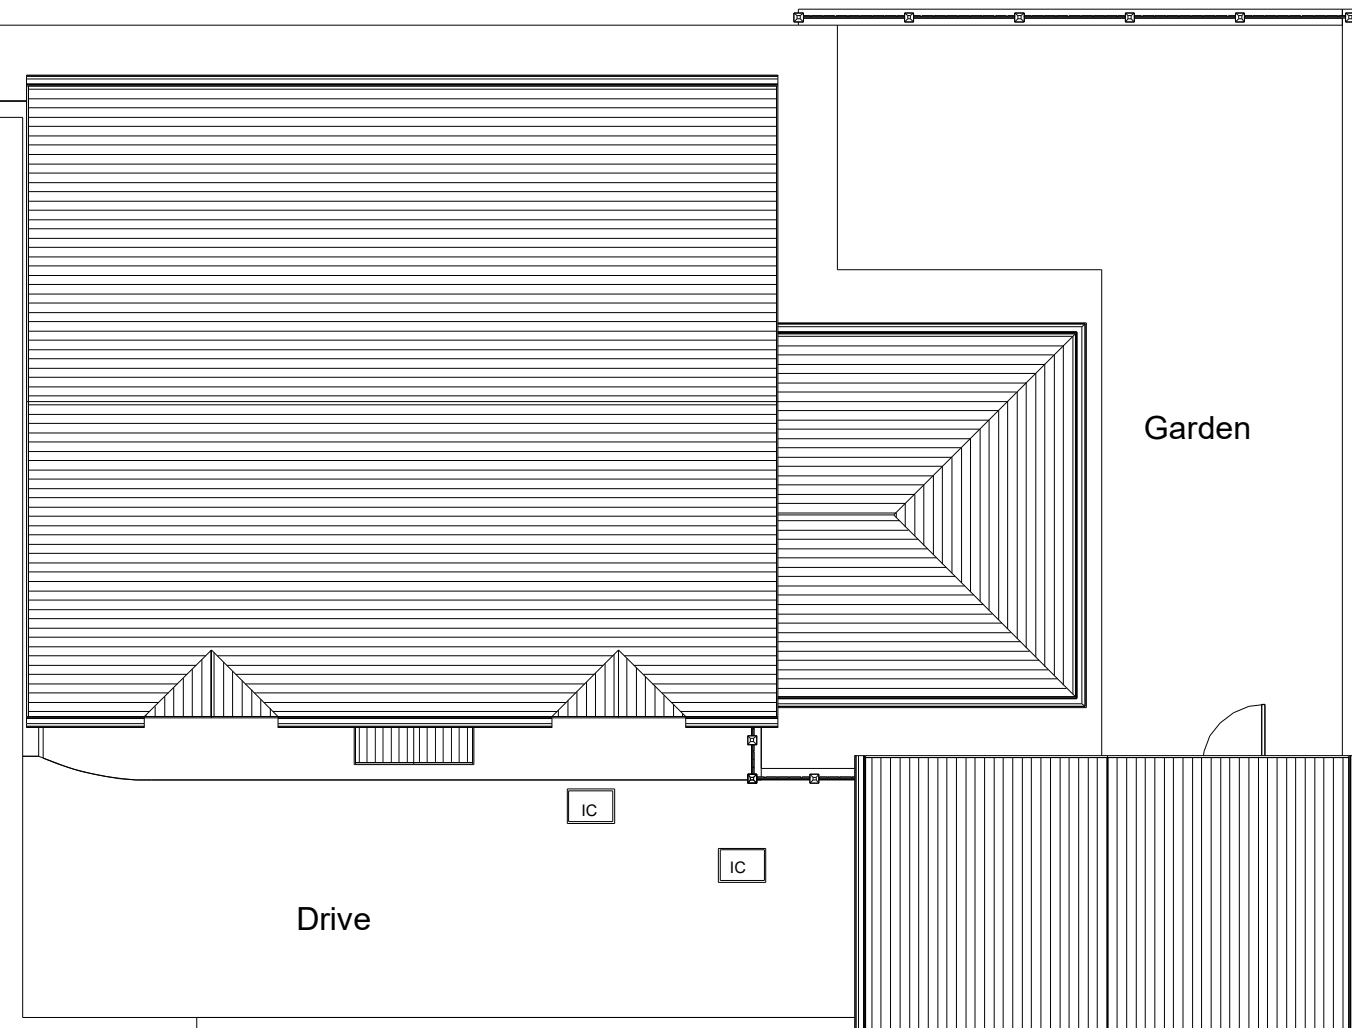

Proposed Site

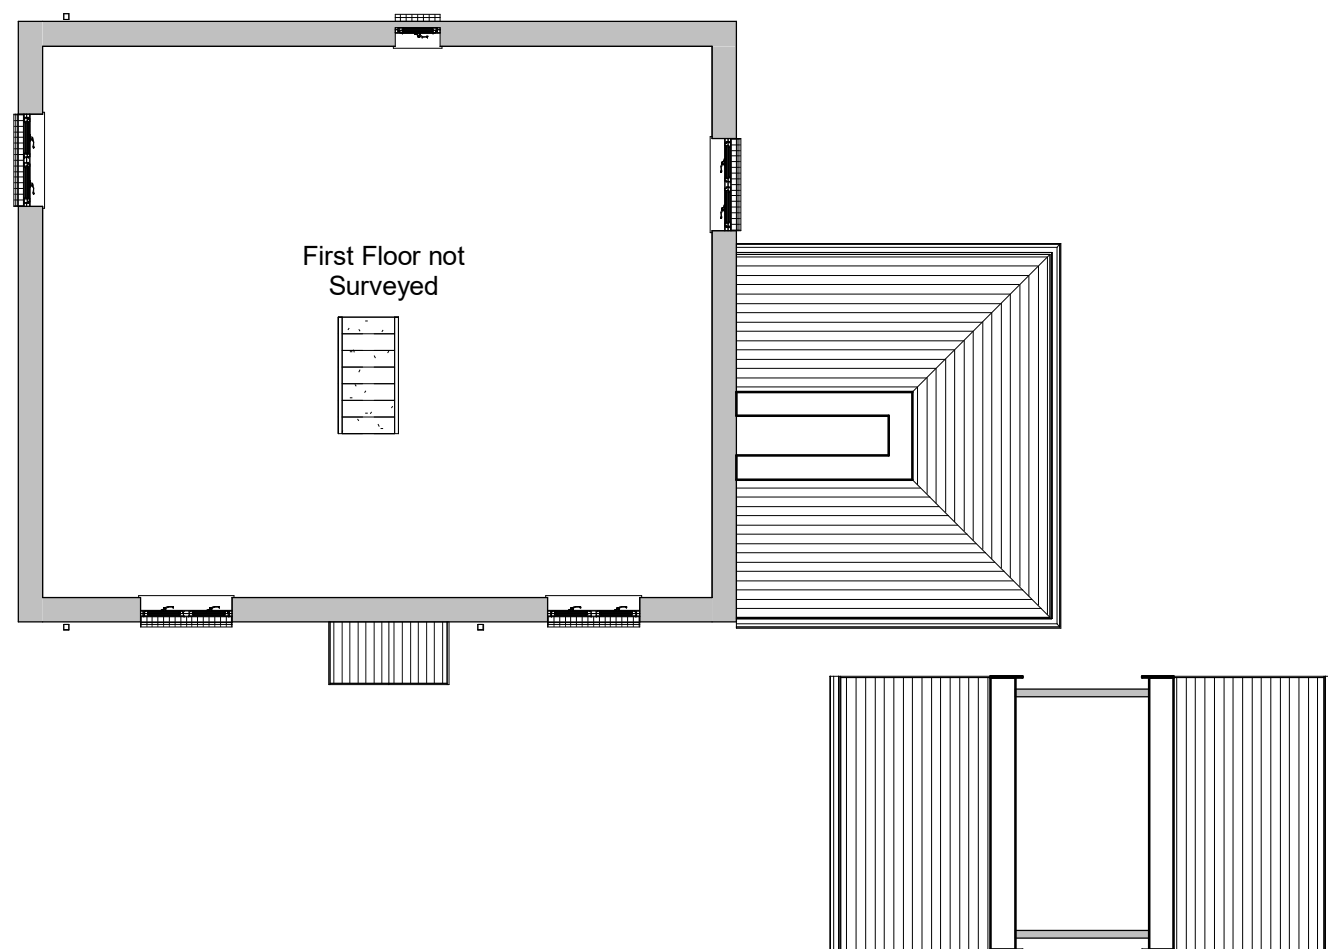

Proposed First Floor

INDIGO DESIGN (Part of 3dcadwales Ltd) 5 Ashlea Drive,
Merthyr Tydfil, CF47 0NY Tele 01685 385746 Mob -
07940913216 Email: philip@3dcadwales.co.uk

This Drawing is Copyright,
Dimensions to be checked
on site and not scaled from
this drawing



PURPOSE OF ISSUE	DRWAING NUMBER
Planning Approval	02022121-02

PROJECT
Single storey extension to side

SHEET
Proposed Plans


Address	35 Cwrt Bevan, Merthyr Tydfil CF47 0AQ
---------	---

Checked by	Drawn by	Scale (@ A3)
JH	PH	1 : 100

Rev No	Description	Date
A	Issue	04/01/2021




Existing Front
Elevation

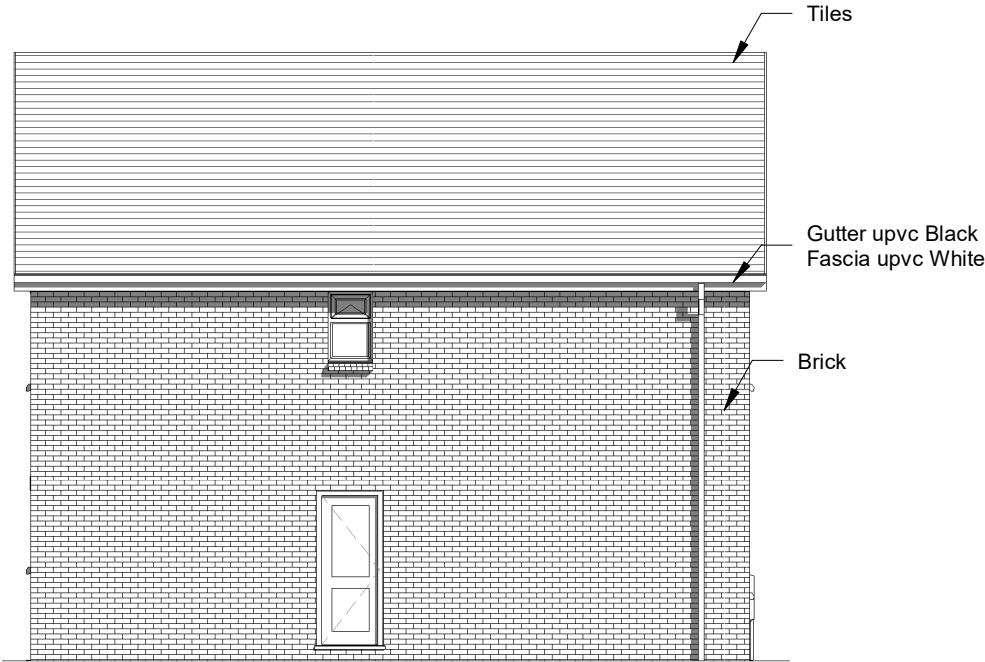

Existing Rear
Elevation



Existing Side 1
Elevation

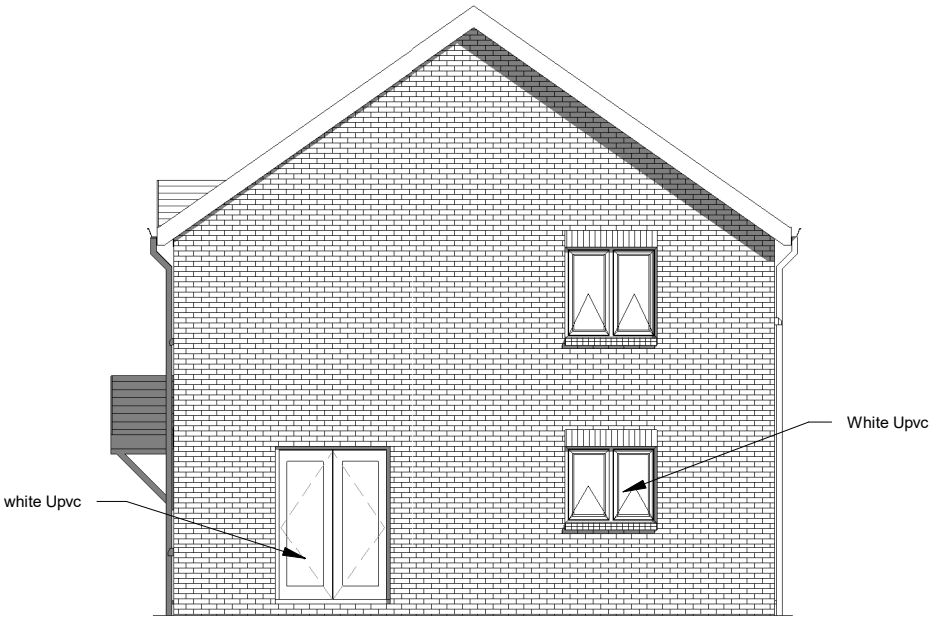

Existing Side 2
Elevation

INDIGO DESIGN (Part of 3dcadwales Ltd) 5 Ashlea Drive,
Merthyr Tydfil, CF47 0NY Tele 01685 385746 Mob -
07940913216 Email: philip@3dcadwales.co.uk

This Drawing is Copyright,
Dimensions to be checked
on site and not scaled from
this drawing



PURPOSE OF ISSUE	DRWAING NUMBER
Planning Approval	02022121-03

PROJECT
Single storey extension to side

SHEET
Existing Elevations

Address	35 Cwrt Bevan, Merthyr Tydfil CF47 0AQ
---------	---

Checked by	Drawn by	Scale (@ A3)
JH	PH	1 : 100

Rev No	Description	Date
A	Issue	04/01/2021




*Proposed Front
Elevation*



*Proposed Rear
Elevation*



*Proposed Side 1
Elevation*

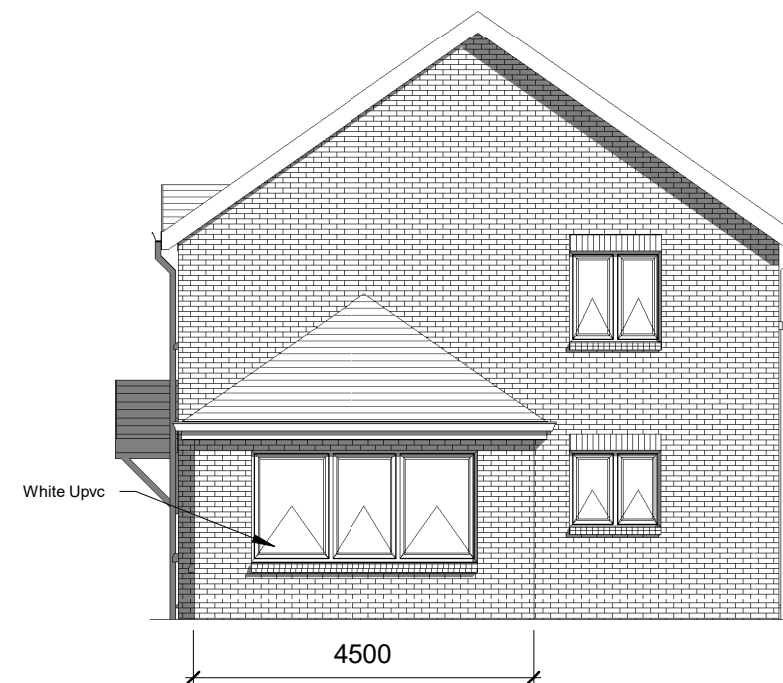

*Proposed Side 2
Elevation*

INDIGO DESIGN (Part of 3dcadwales Ltd) 5 Ashlea Drive,
Merthyr Tydfil, CF47 0NY Tele 01685 385746 Mob -
07940913216 Email: philip@3dcadwales.co.uk

This Drawing is Copyright,
Dimensions to be checked
on site and not scaled from
this drawing



PURPOSE OF ISSUE

DRWAING NUMBER

Planning Approval

02022121-04

PROJECT

Single storey extension to side

SHEET

Proposed Elevations

Address

35 Cwrt Bevan, Merthyr Tydfil
CF47 0AQ

Checked by
JH


Drawn by
PH

Scale (@ A3)
1 : 100


Rev No	Description	Date
A	Issue	04/01/2021



Existing
Illustration

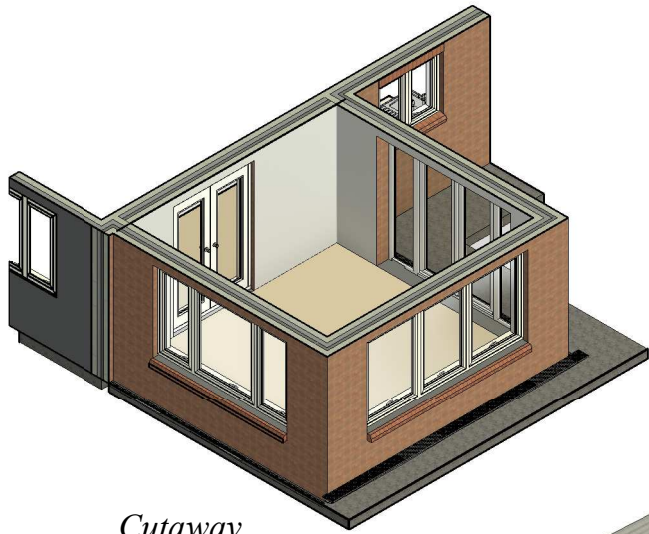

Cutaway

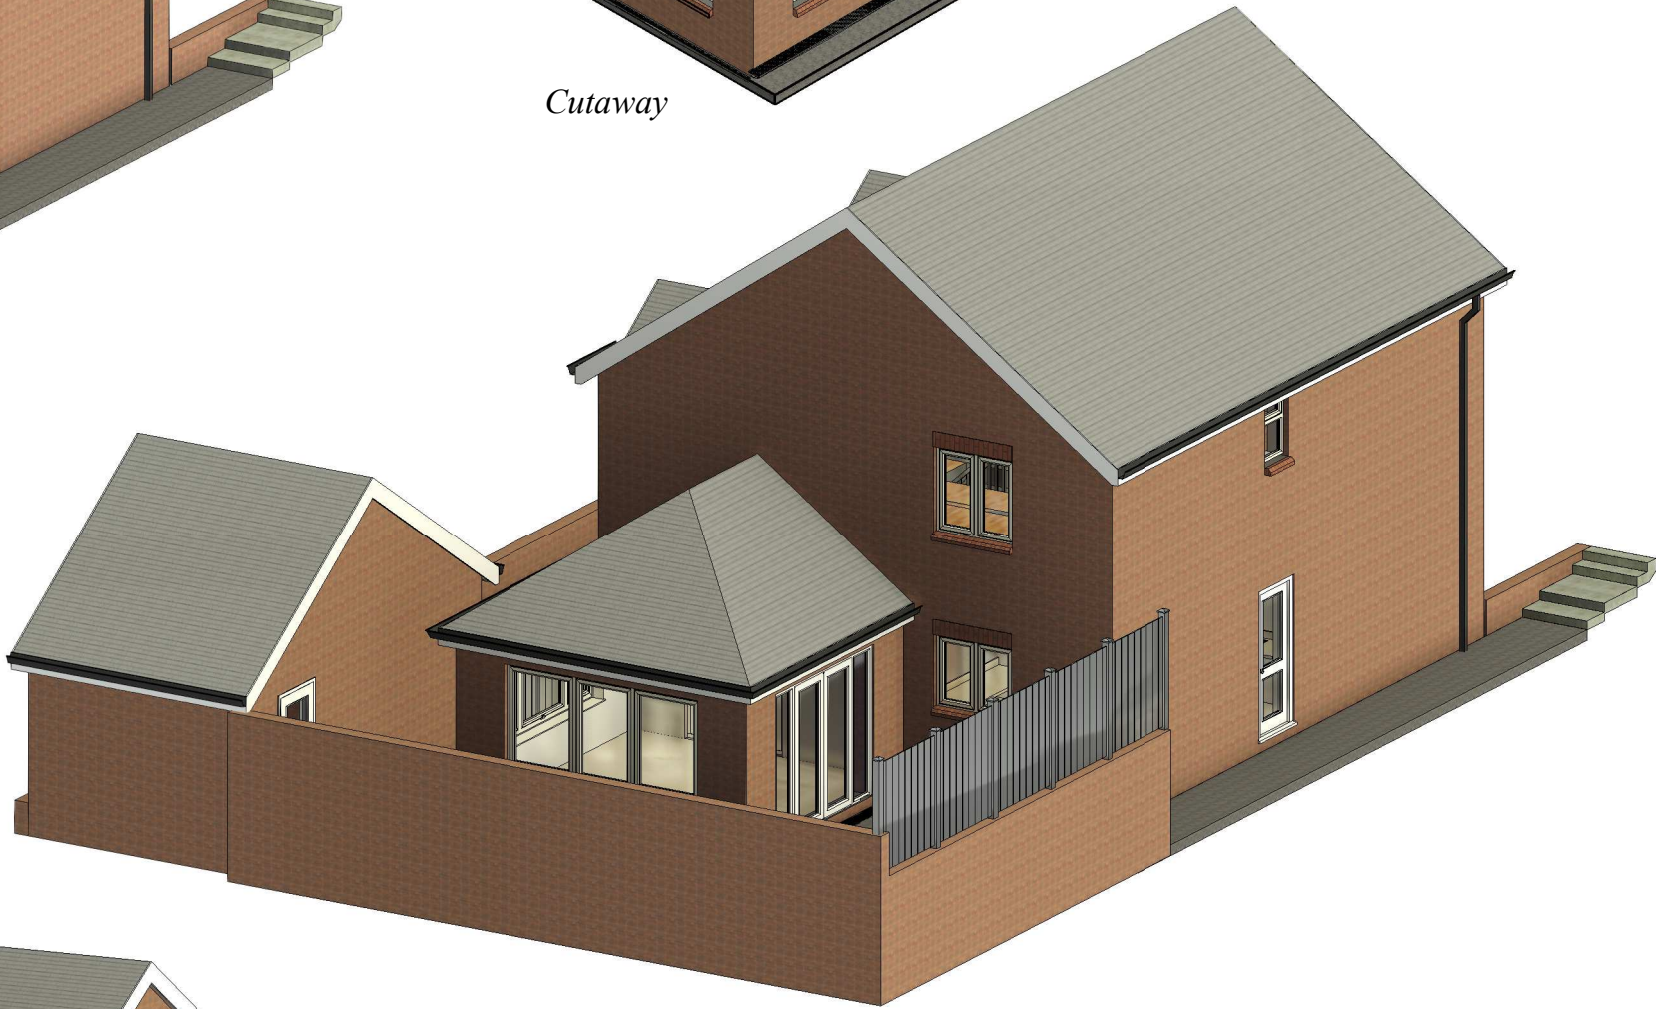

Proposed
Illustration A



Proposed
Illustration B

PROJECT Single storey extension to side		SHEET Illustrations		
INDIGO DESIGN (Part of 3dcadwales Ltd) 5 Ashlea Drive, Merthyr Tydfil, CF47 0NY Tele 01685 385746 Mob - 07940913216 Email: philip@3dcadwales.co.uk		Address 35 Cwrt Bevan, Merthyr Tydfil CF47 0AQ		
This Drawing is Copyright, Dimensions to be checked on site and not scaled from this drawing		Checked by JH		Drawn by PH
PURPOSE OF ISSUE Planning Approval		Scale (@ A3)		
		Indigo 3d Design		
		DRWAING NUMBER 02022121-05		
		Rev No A	Description Issue	Date 04/01/2021