



Proposed

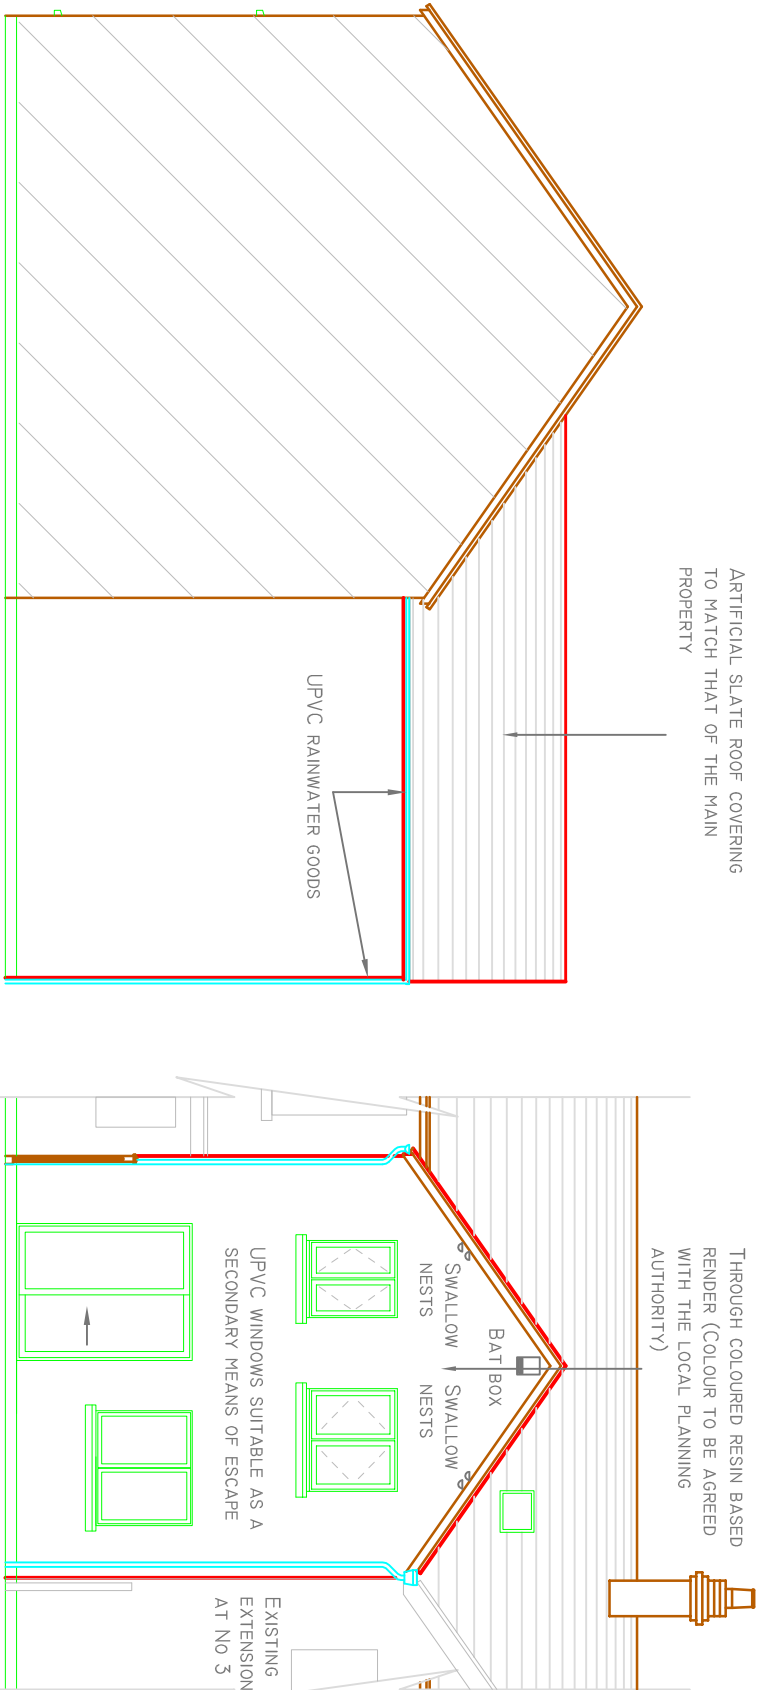


Side Elevation


Rear Elevation

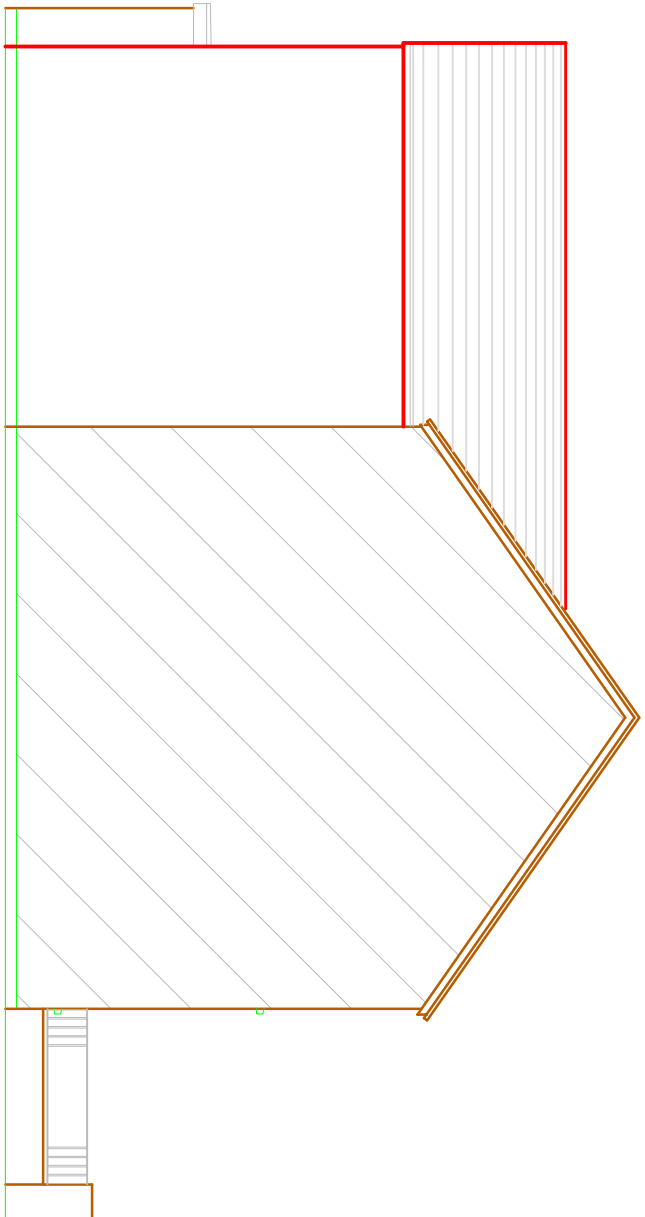

Side Elevation

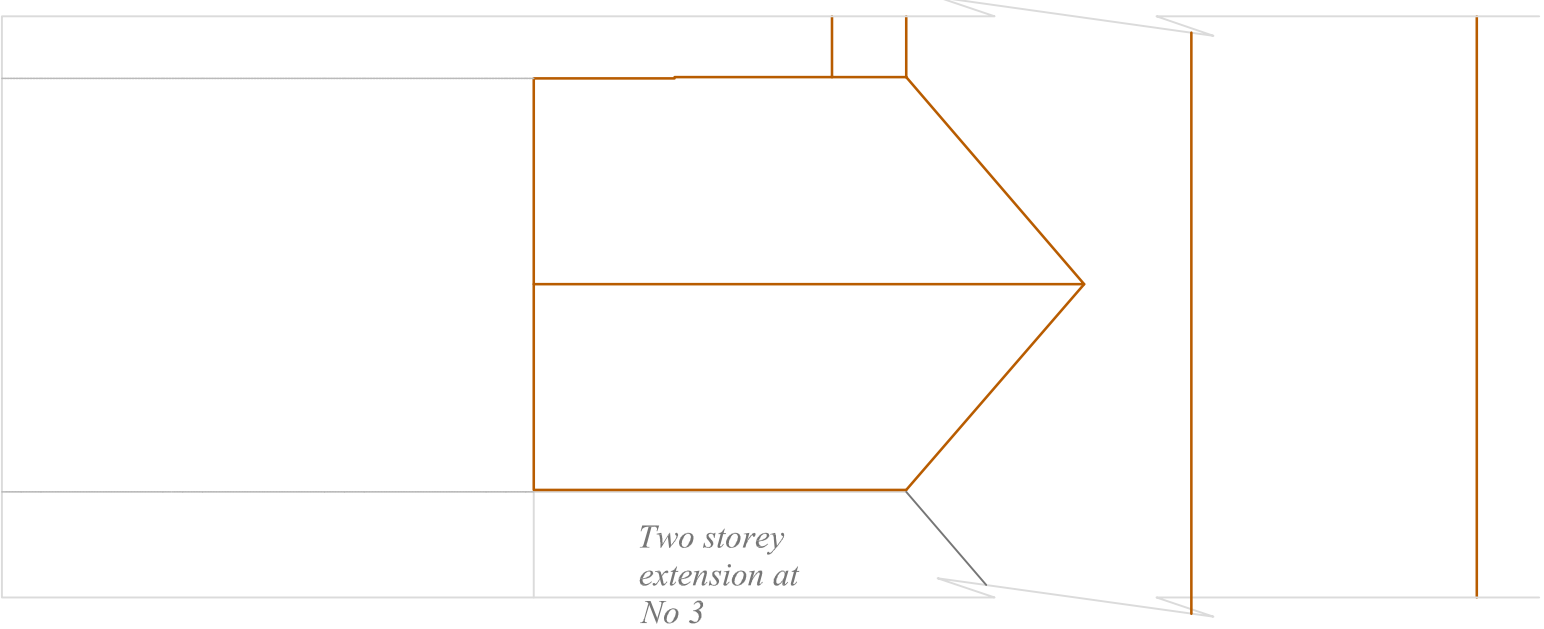


Block Plan
@ 1 / 100

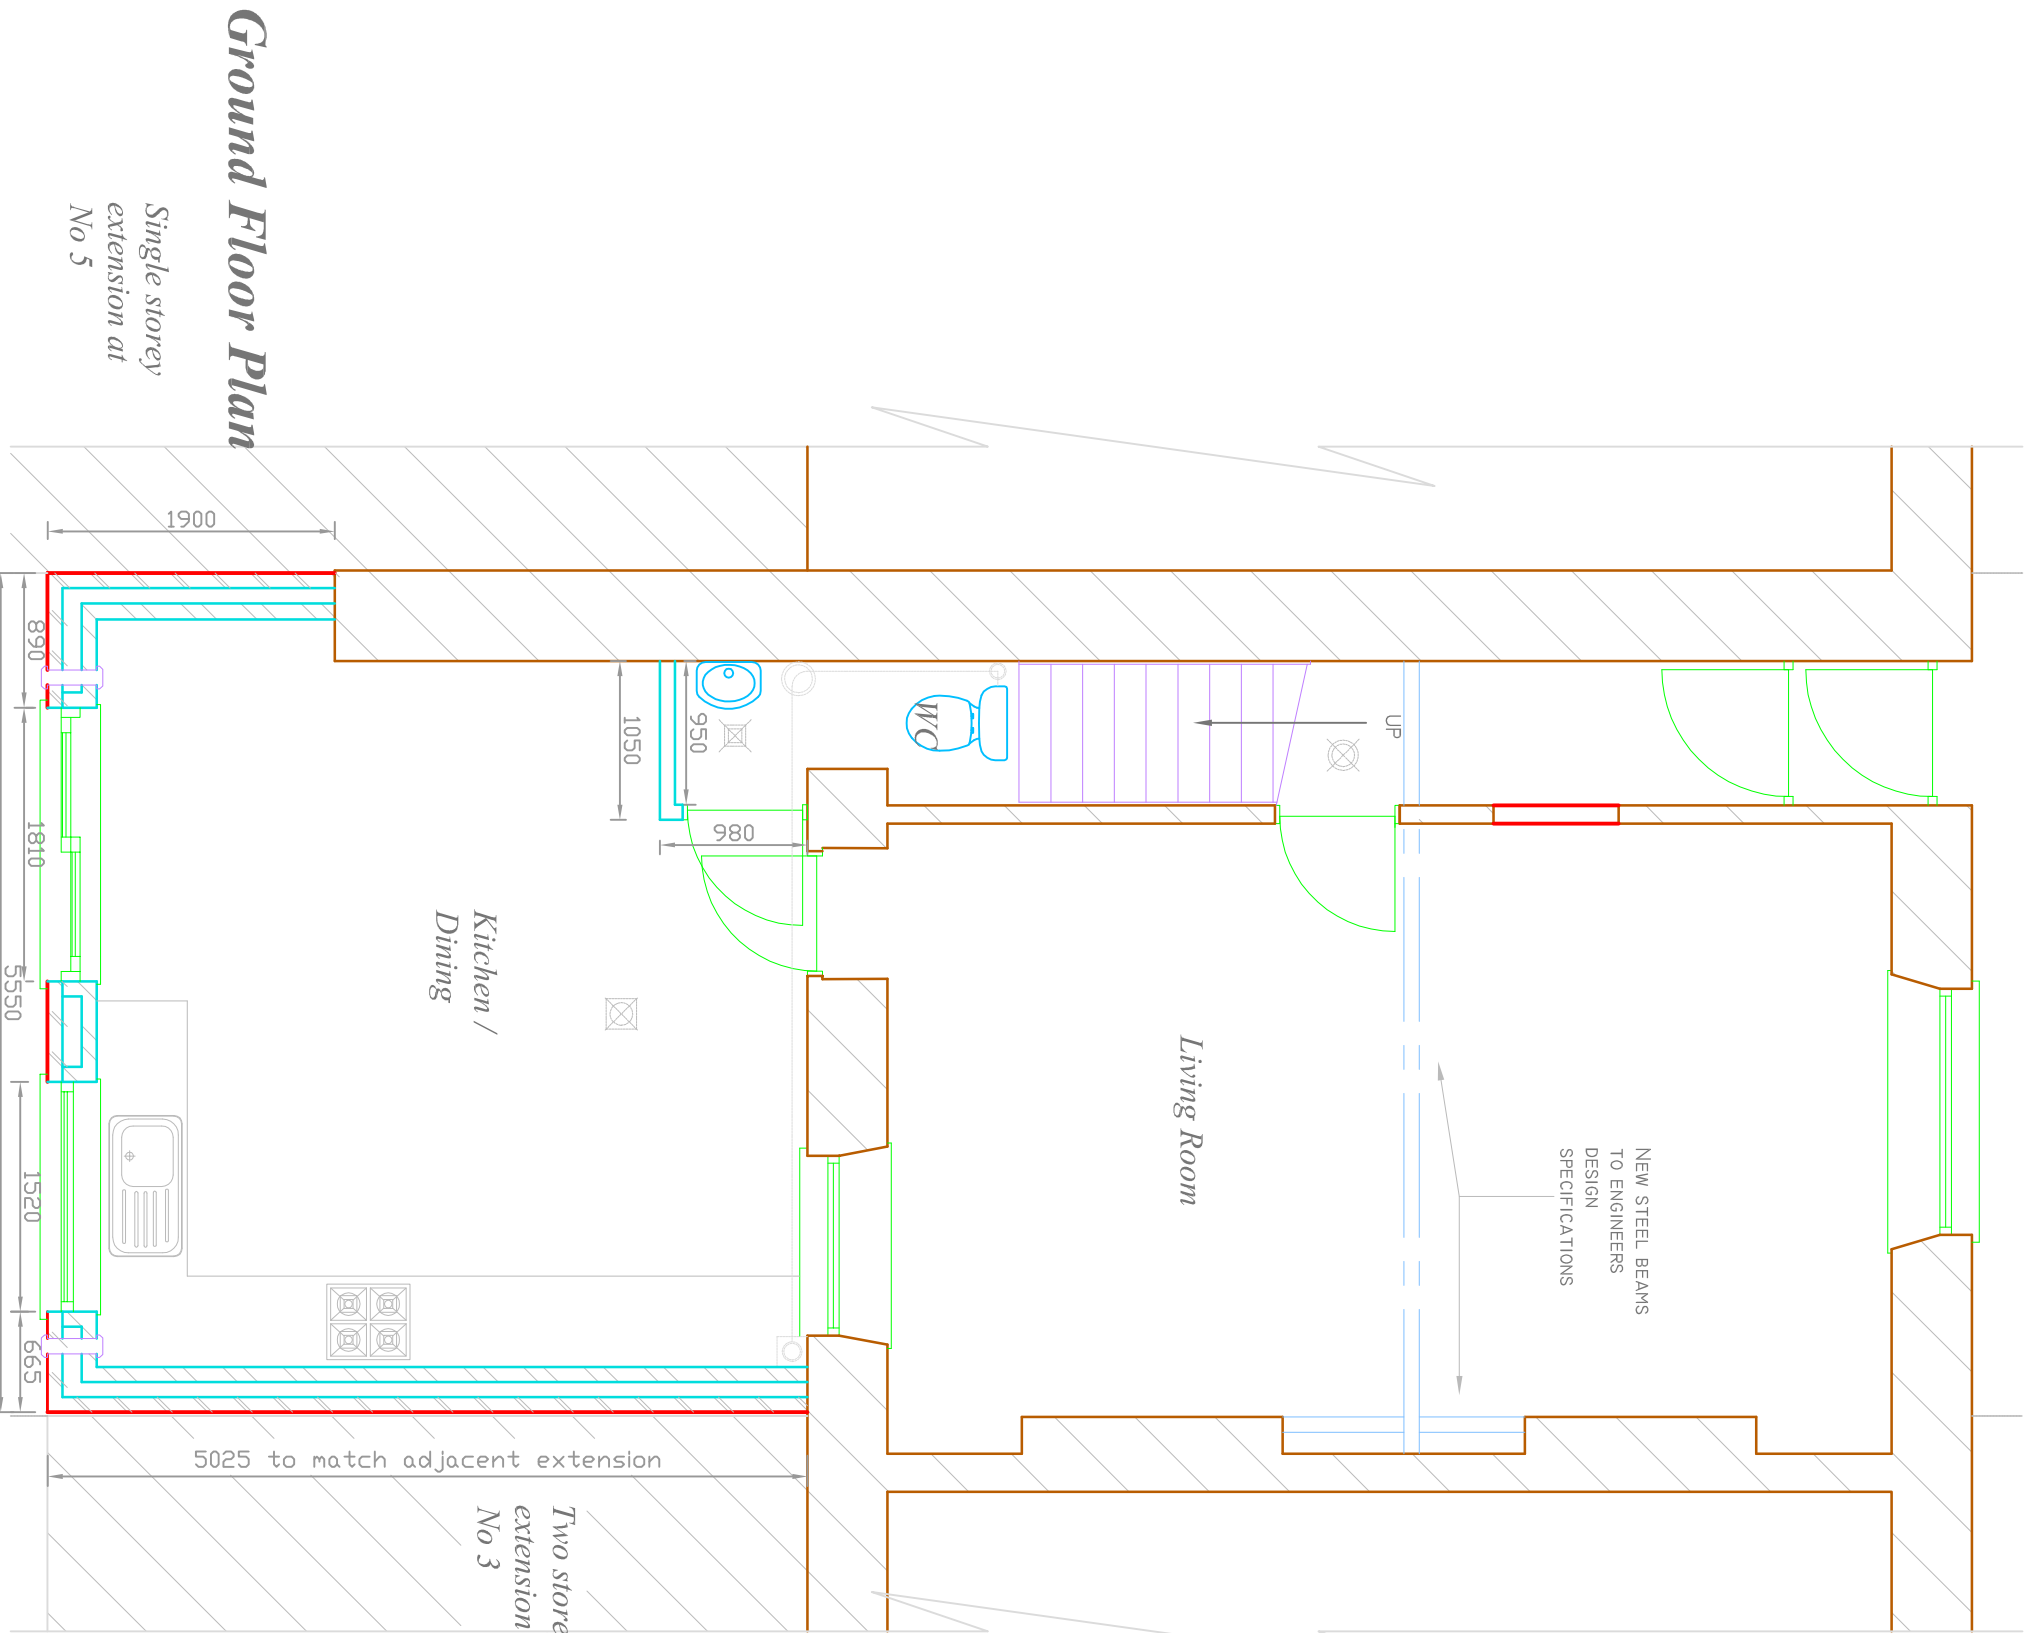

Ground Floor Plan

Single storey extension at No 5

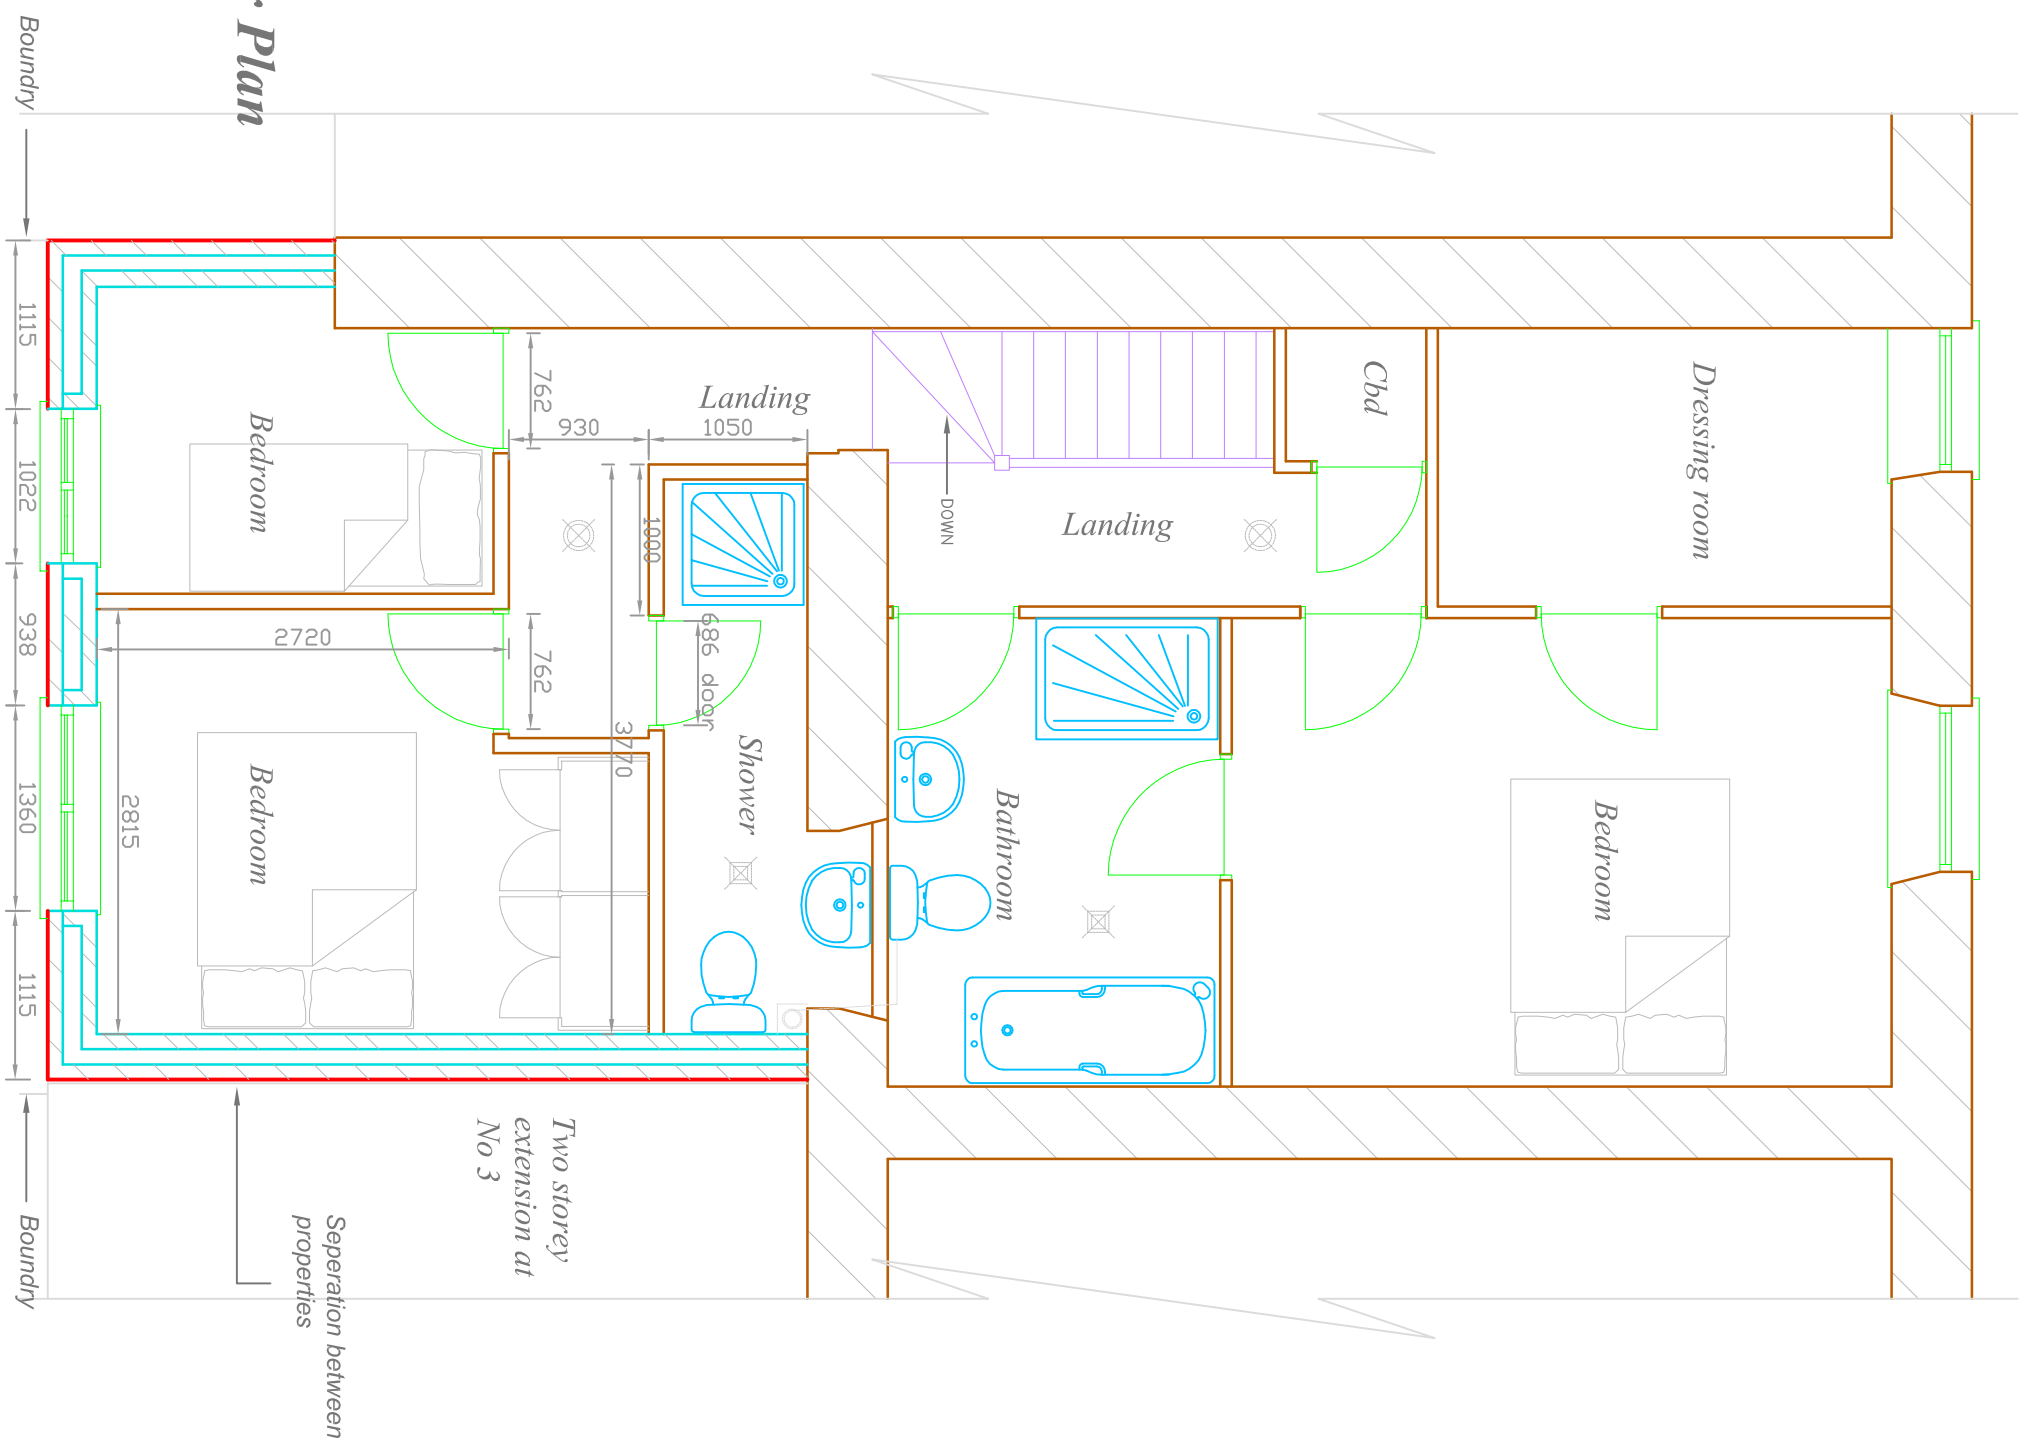

First Floor Plan

Client

Lisa Scanlon

Paul Glas 4 Merthyr Road

Troedyrhiw

Merthyr Tydfil

CF48 4JW

Title

Two Storey Rear Extension @

Paul Glas

4 Merthyr Road

Troedyrhiw

Merthyr Tydfil

CF48 4JW

Drawn

Proposed

Revision No

02

Drawn

J. Pugh :: AG REED

Scale

1 / 100 :: 1 / 50

Date

29 / 05 / 2022

Approved

10 / 07 / 2022