


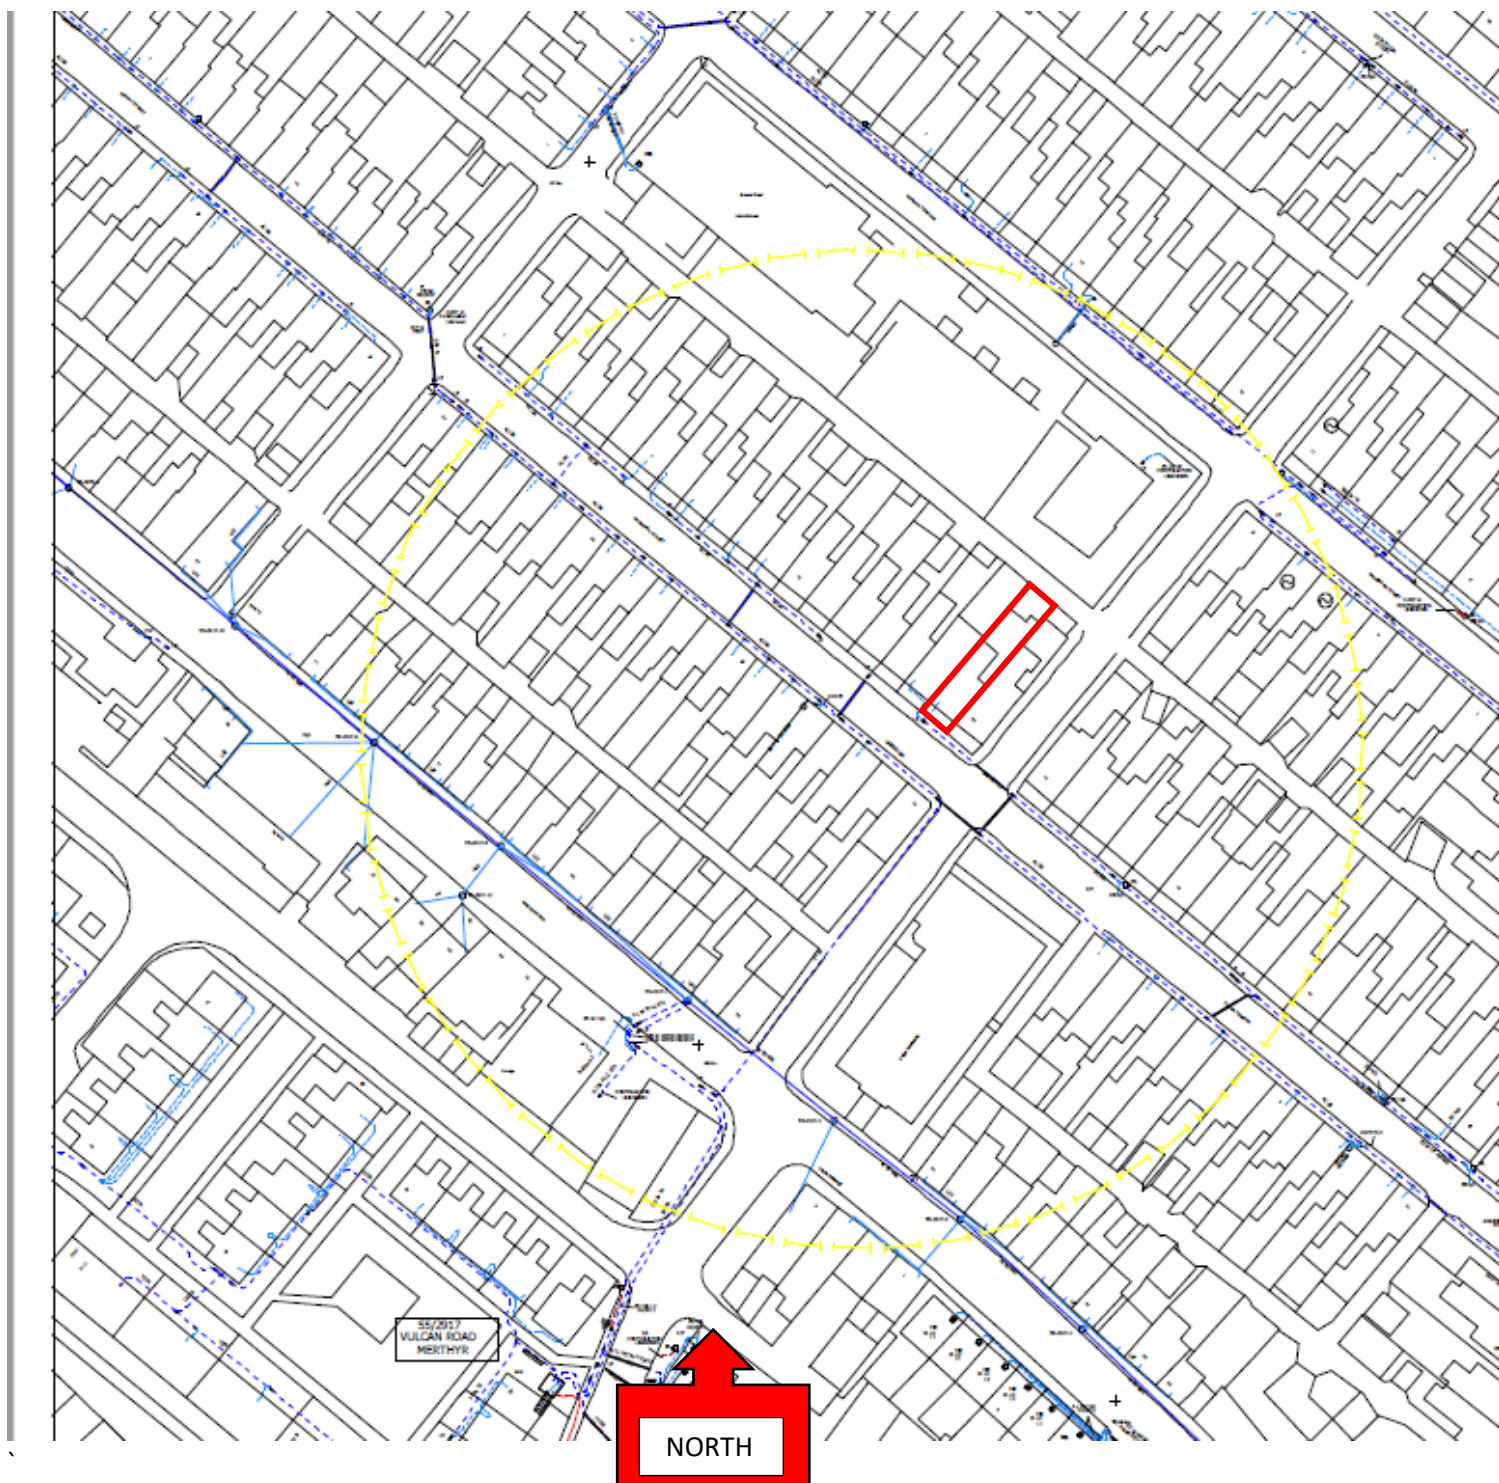

Location plan for.....

19, Cromwell Street, Merthyr Tydfil, CF47 8RY

Scale – 1:1250

Paper – A4