


AMENITY AREA ENCLOSED FROM
SURROUNDING GARDENS WITH 1.8M
CLOSE BOARDED FENCING

GROUND FLOOR LAYOUT

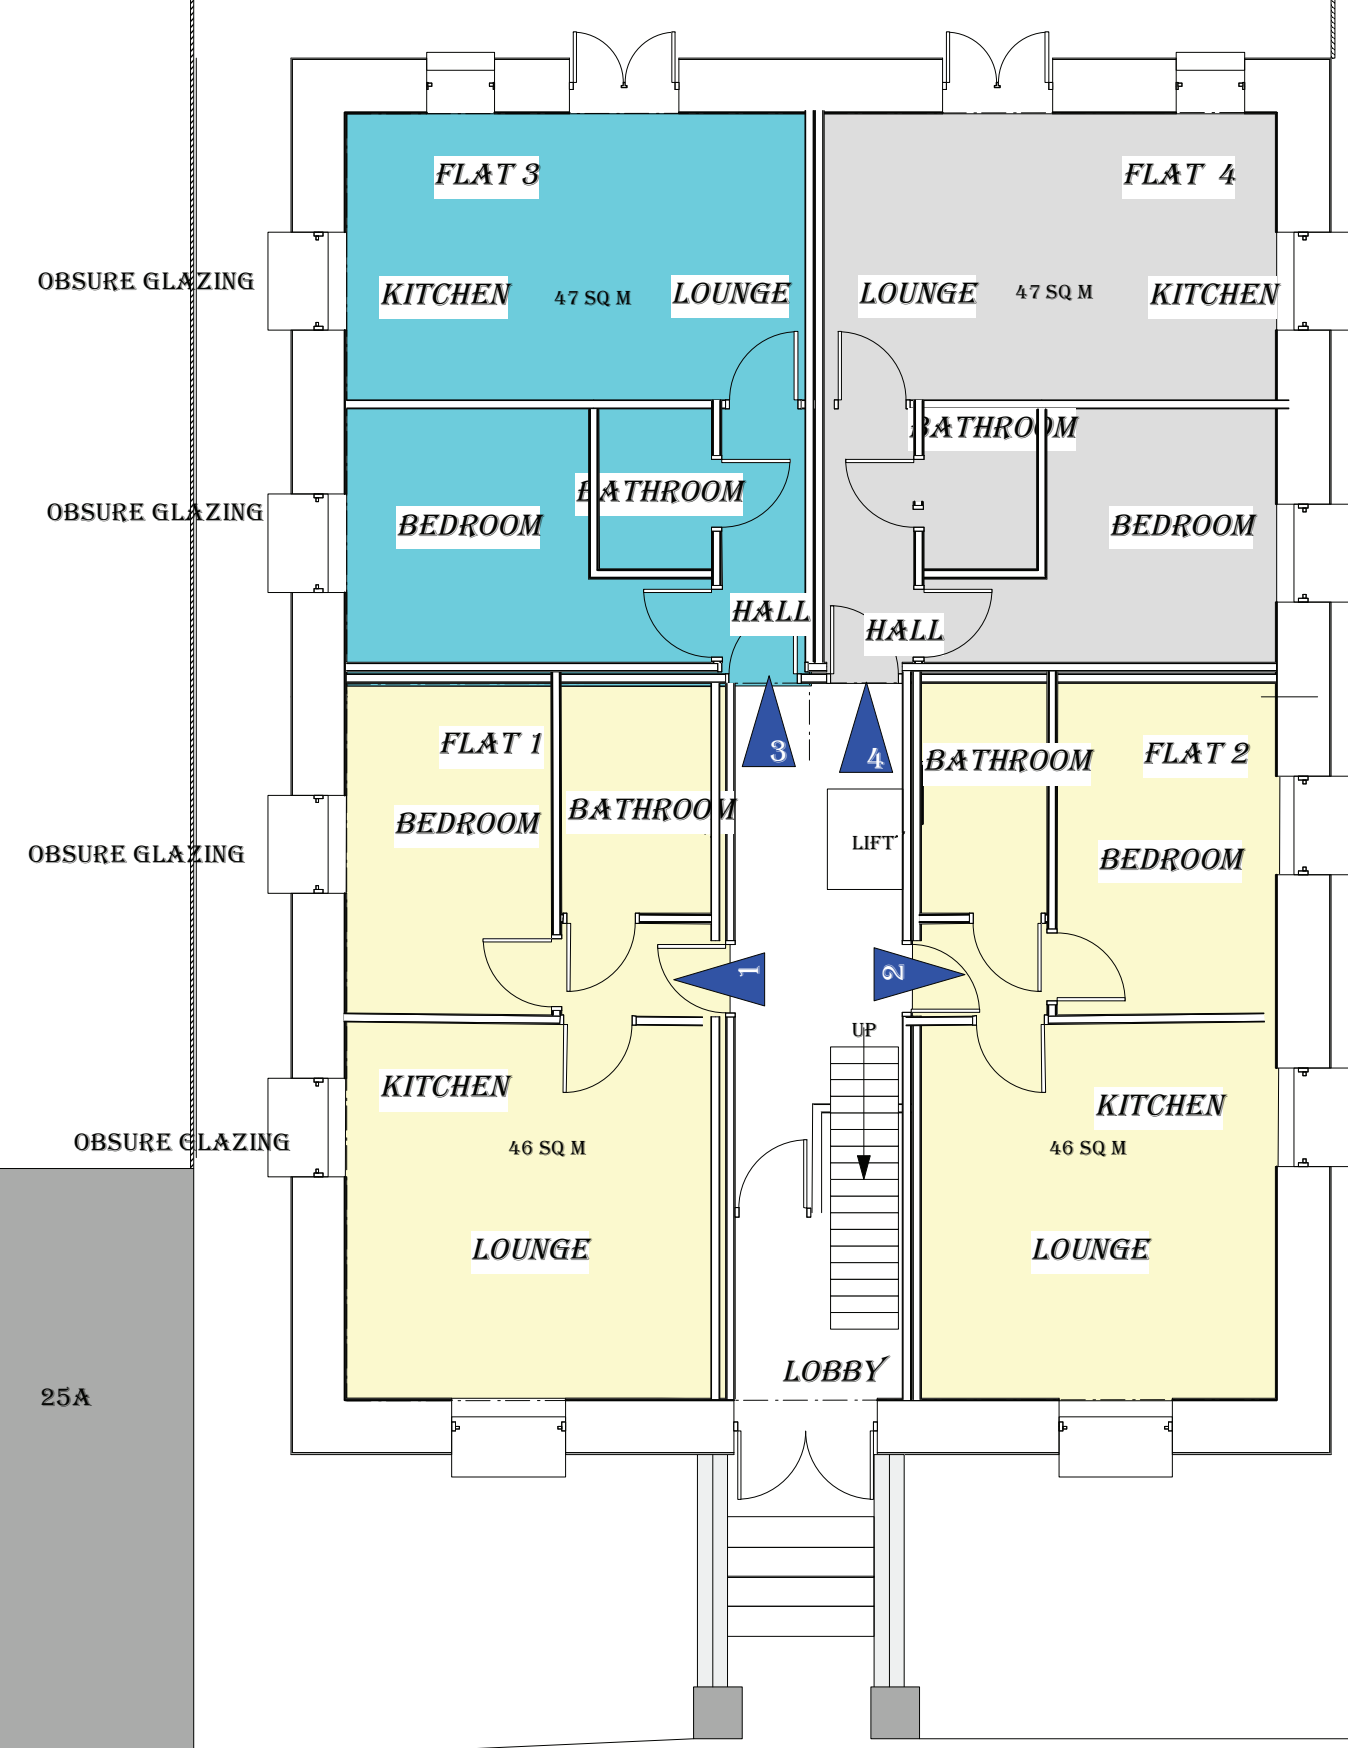

200 SQ METERS OF AMENITY SPACE
LAID TO GRASS AS PER THE ECOLOGISTS REPORT
FLOWERING LAWN MIXTURE EL1

BIN STORAGE
AND
RECYCLING

LAND STONE PAVING


KITCHEN

EXISTING
TARMAC

VOID

100.335

FIRST FLOOR LAYOUT

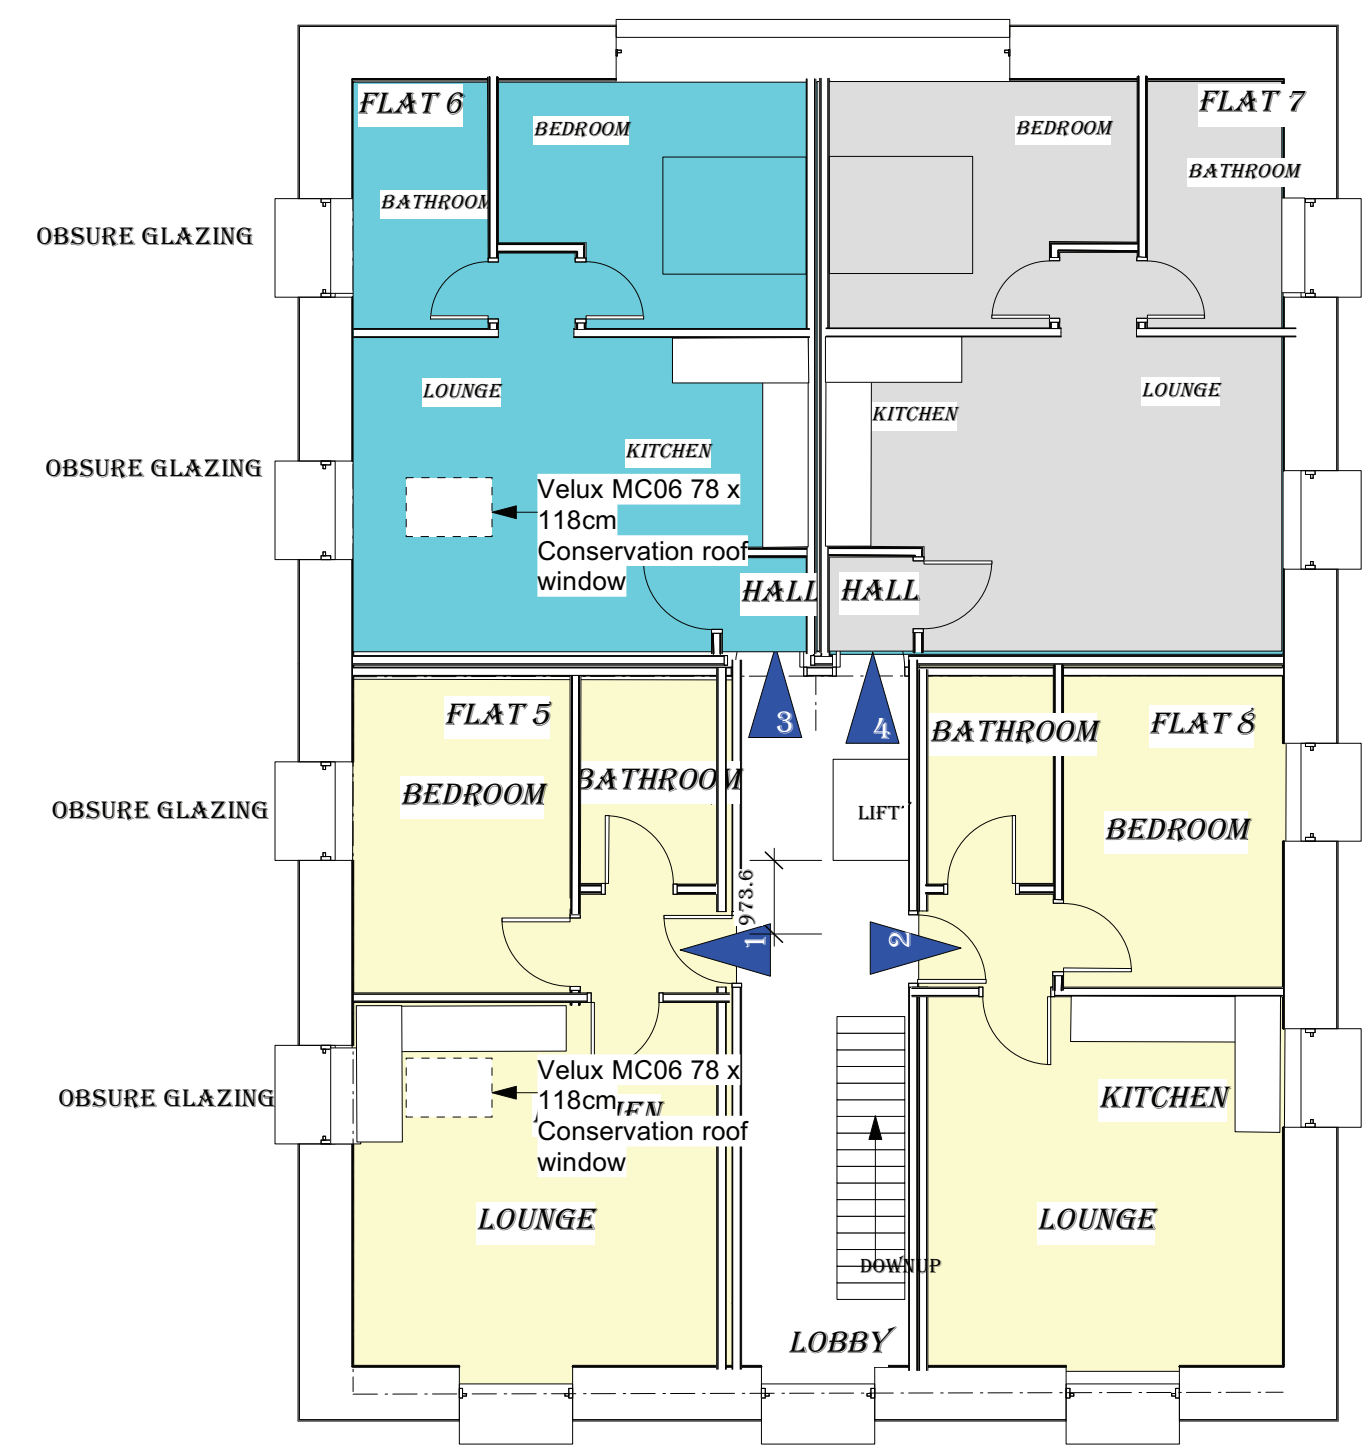

A. OBSURE GLAZING AND LIFTS ADDED
B DETAILS OF AMENITY AREA

 Skerryvore Designs Ltd Sexton's Tower 2 Caerphilly Road Bassaleg, Newport, NP10 9LE, Phone 01633 897922 Mobile 07816 934352 steve_groucott@hotmail.com	JOB TITLE <i>Brynhyfryd Chapel Thomas Street Treharris</i>	DRAWING TITLE <i>Proposed layouts</i>	DRAWING No. <i>SD481 05C</i>
			SCALE <i>1/100</i>
			DATE <i>Nov 23</i>