



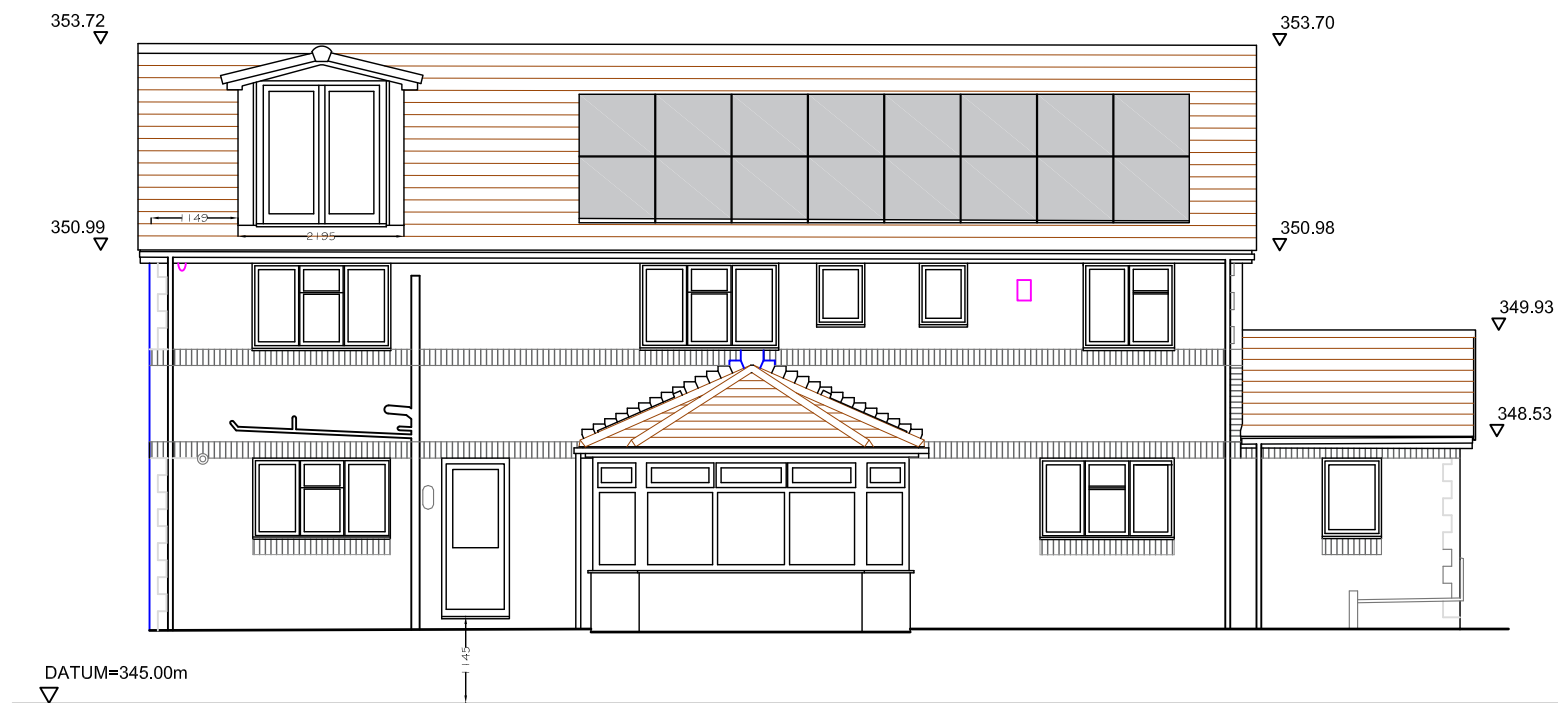


REAR (WESTERN) ELEVATION

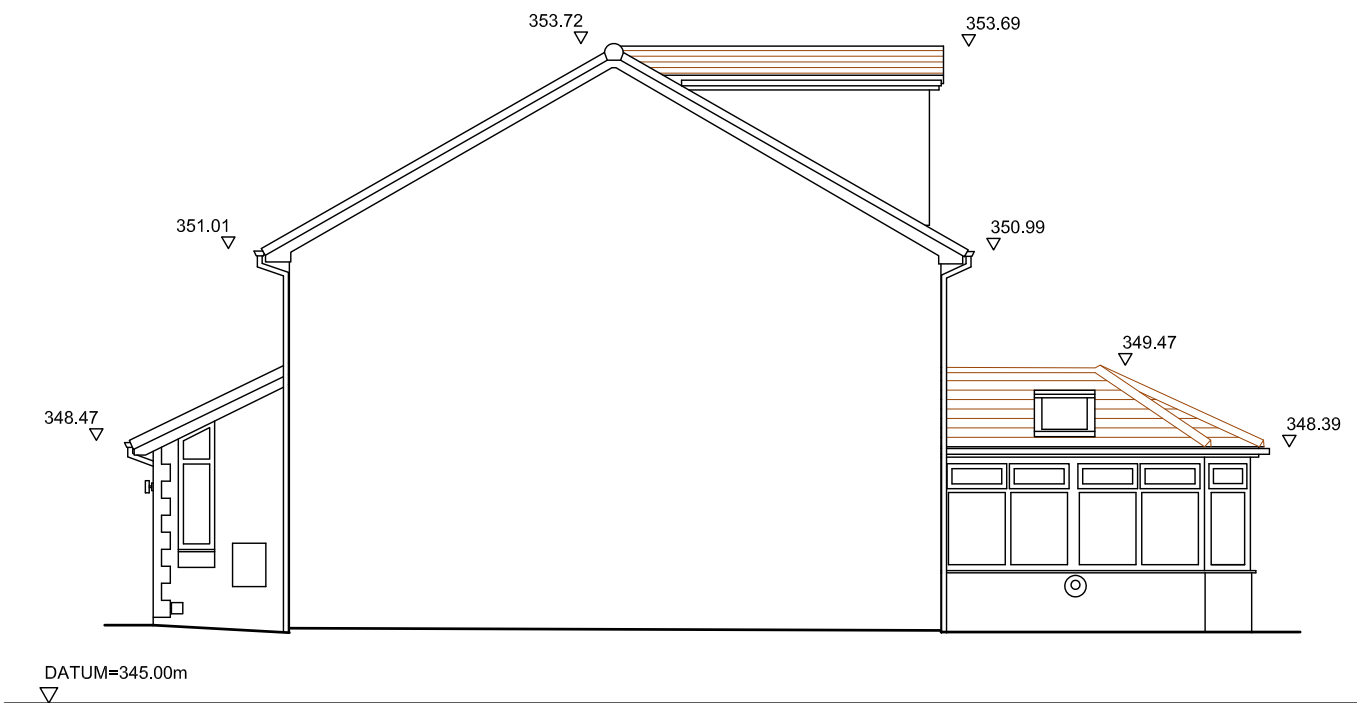

SIDE (NORTHERN) ELEVATION



FRONT (EASTERN) ELEVATION

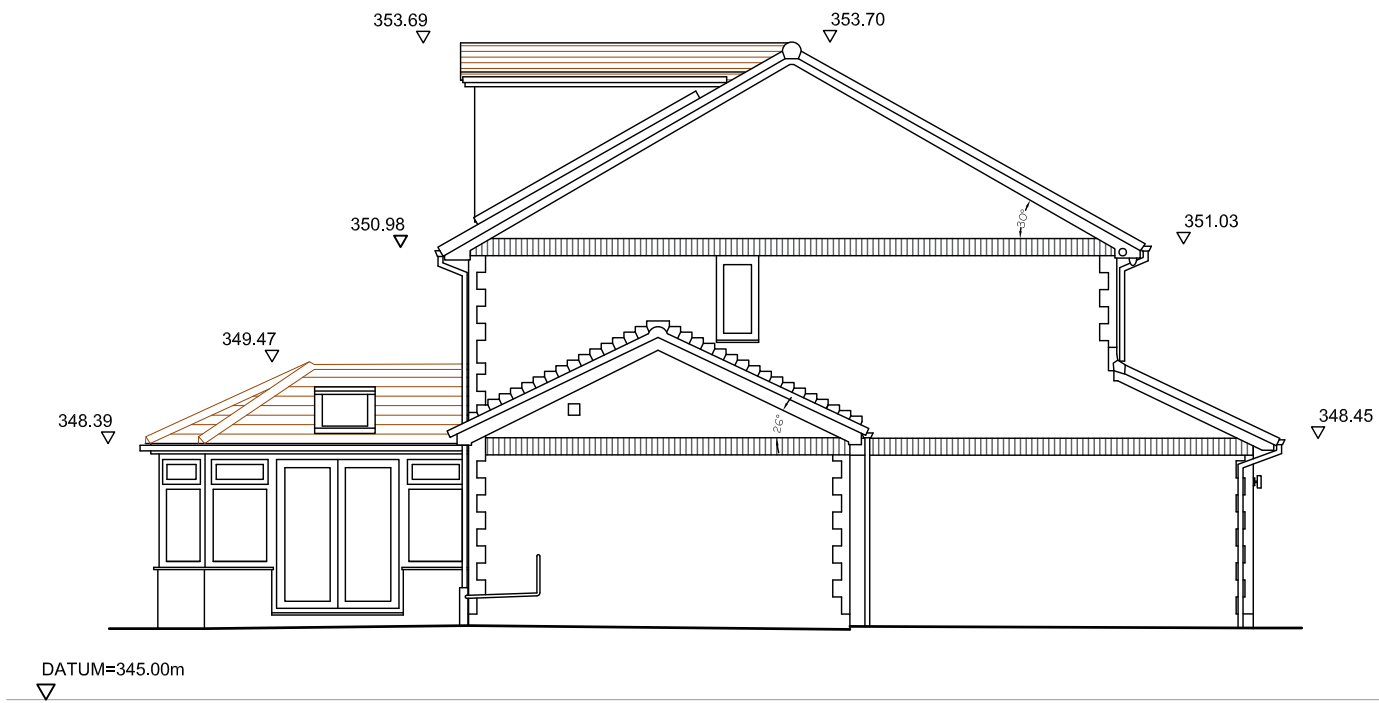

SIDE (SOUTHERN) ELEVATION