


PROPOSED SECTION A-A

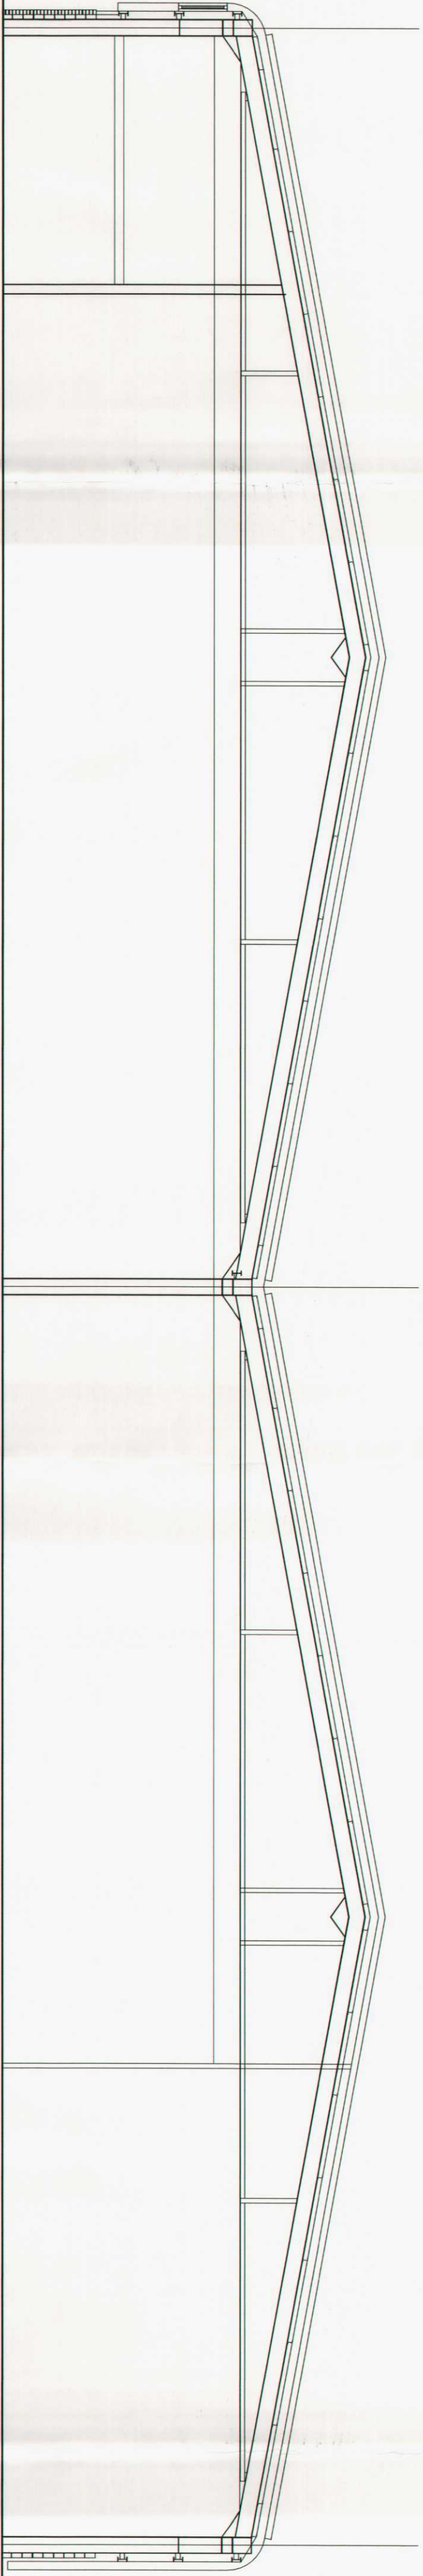

EXISTING SECTION A-A

MERTHYR TYDFIL
COUNTY BOROUGH COUNCIL
PLANNING DEPARTMENT
18 DEC 2020
J. JONES
RAISED BY MATT P
HEAD OF TOWN PLANNING

PLANNING DEPARTMENT
- 5 NOV 2020
RECEIVED

200275

MERTHYR TYDFIL
COUNTY BOROUGH COUNCIL
OFFICE COPY
PLEASE DO NOT
REPRODUCE

George and Co.

649.004

SECTIONS

Sketch 1:100@A1 NOV 20 CG

Proposed Mezzanine floor
at Marsh Wy

1st Floor
Woodford Street 62 High St