




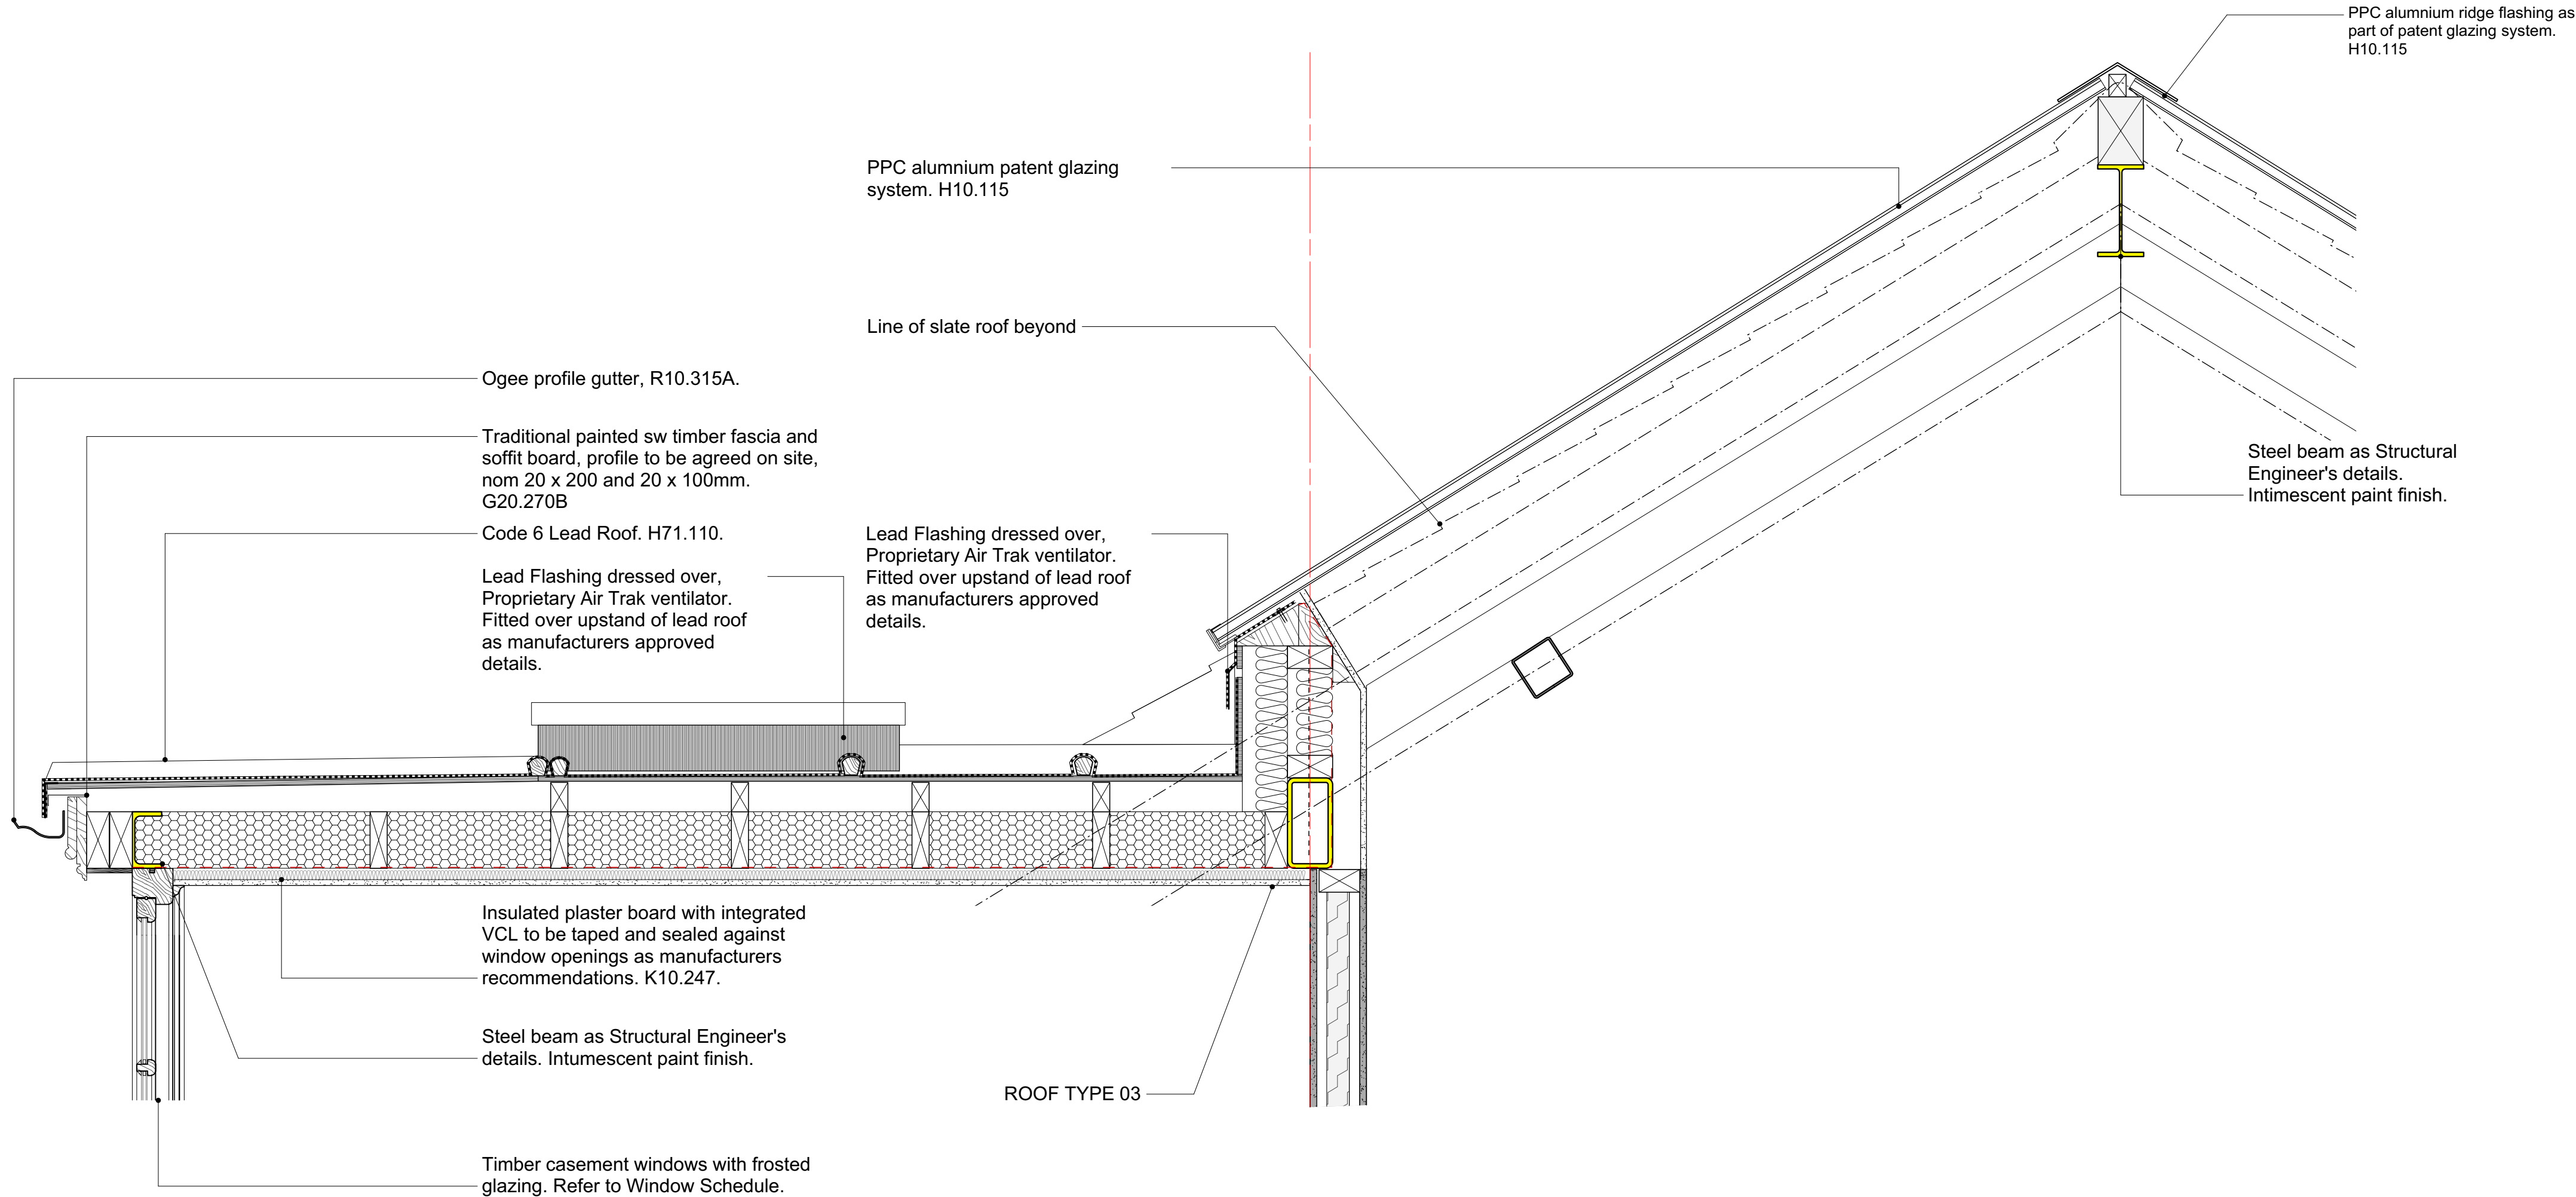


GA_603.1 - Part Section G (through traditional dormer)
SCALE 1:10 @ A3

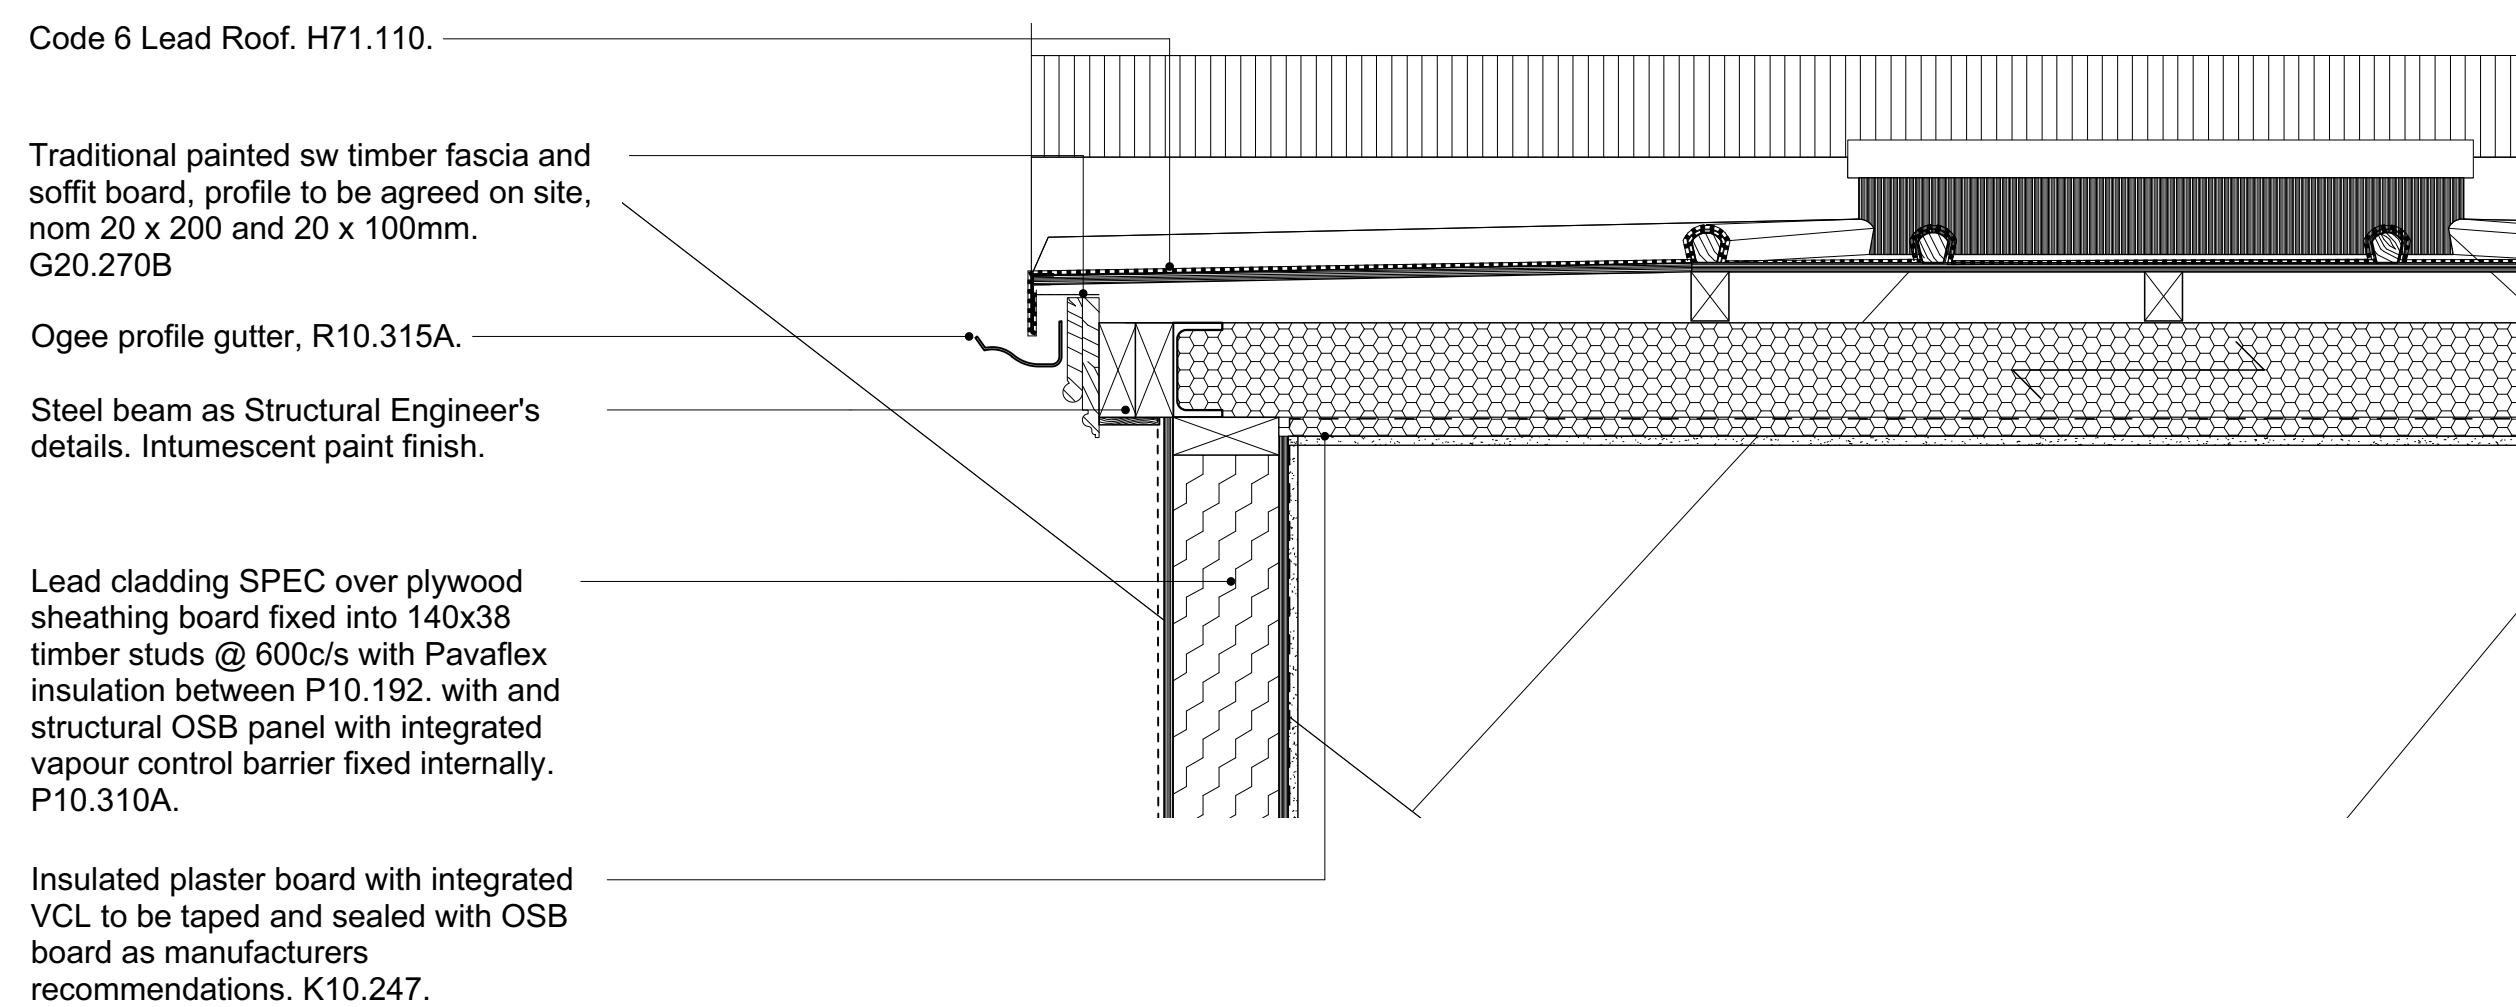

GA_603.2 - Part Section E (through traditional dormer)
SCALE 1:10 @ A3

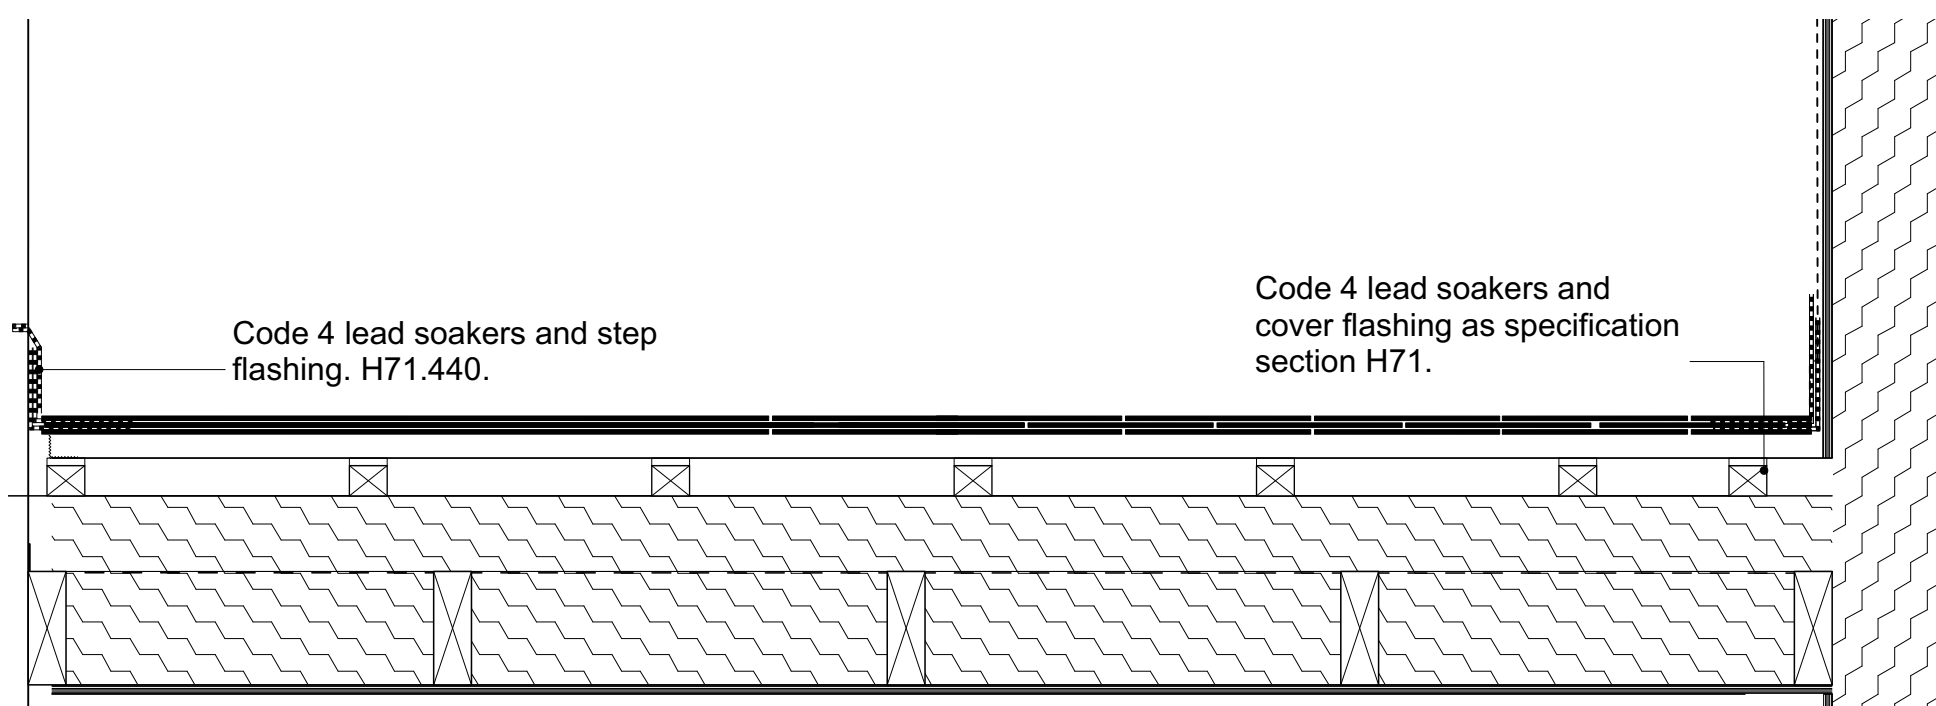

GA_303.3 - Part Section (through roof adjacent to dormer)
SCALE 1:10 @ A3

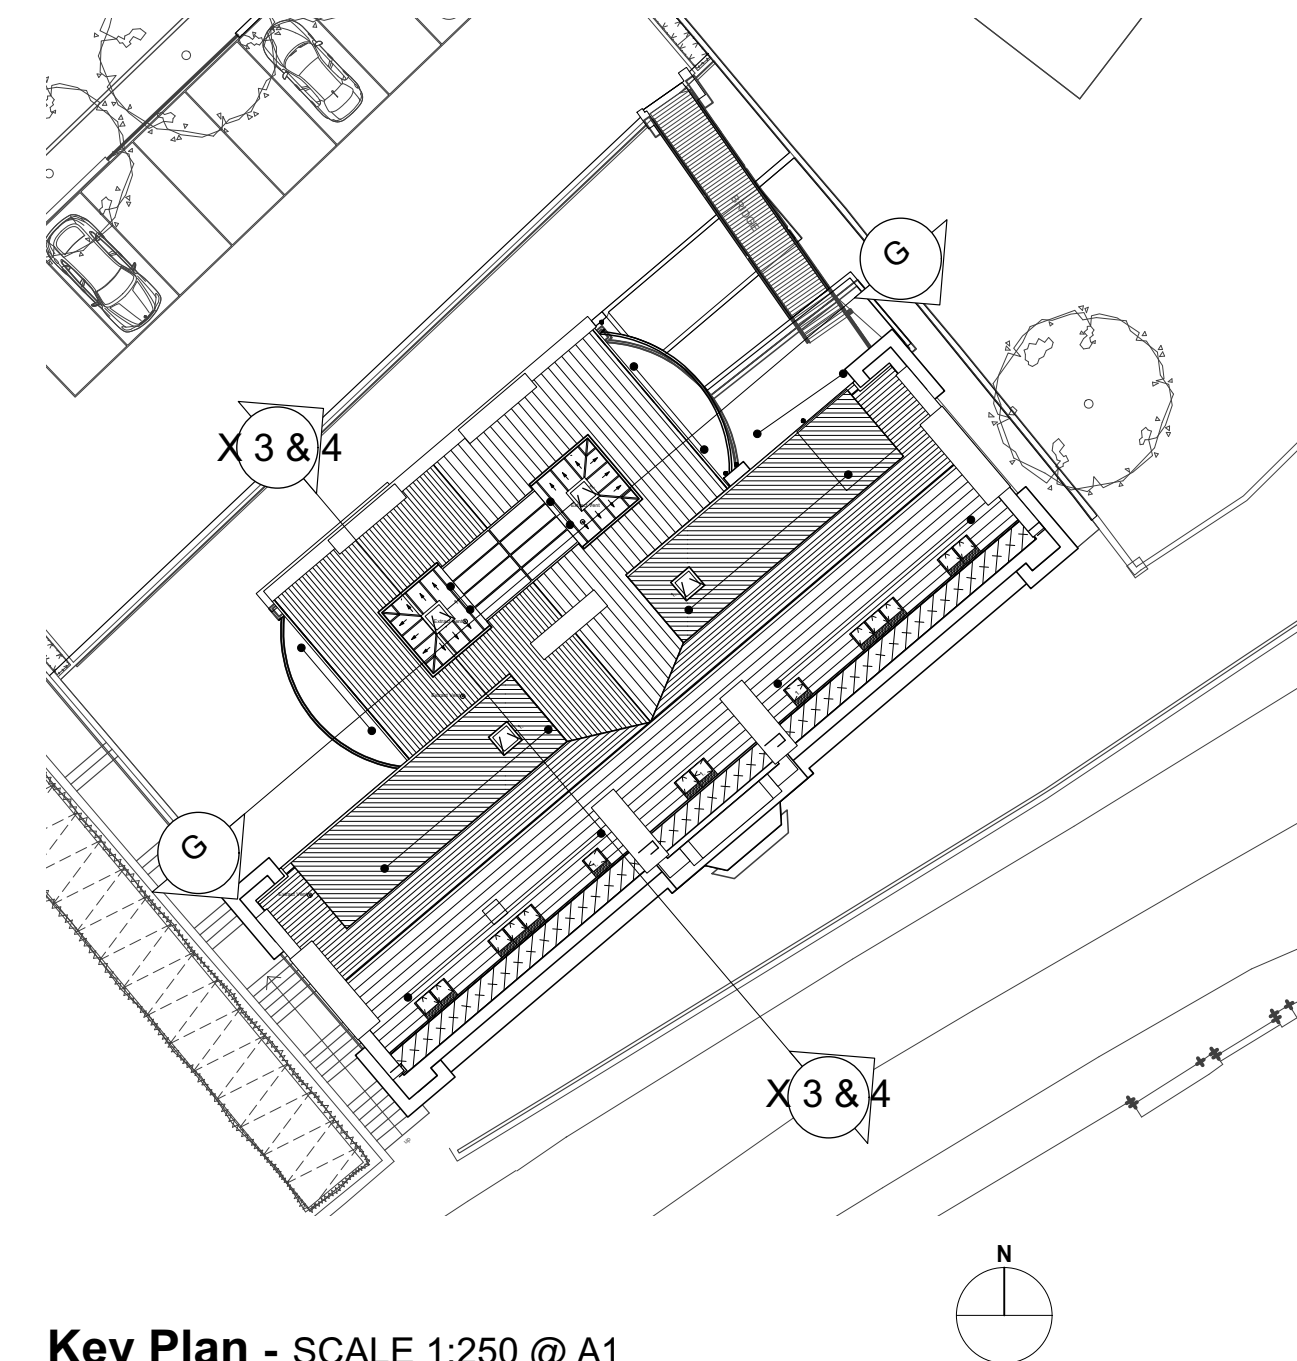

Key Plan - SCALE 1:250 @ A1


Notes:

Responsibility is not accepted for errors made by others scaling from this drawing.

All construction information should be taken from figured dimensions only. Dimensions are in millimetres unless otherwise stated.

All dimensions and conditions are to be checked on site prior to preparing drawings or commencing any work.

Any variations or supplementary drawings are to be approved by The Architect.

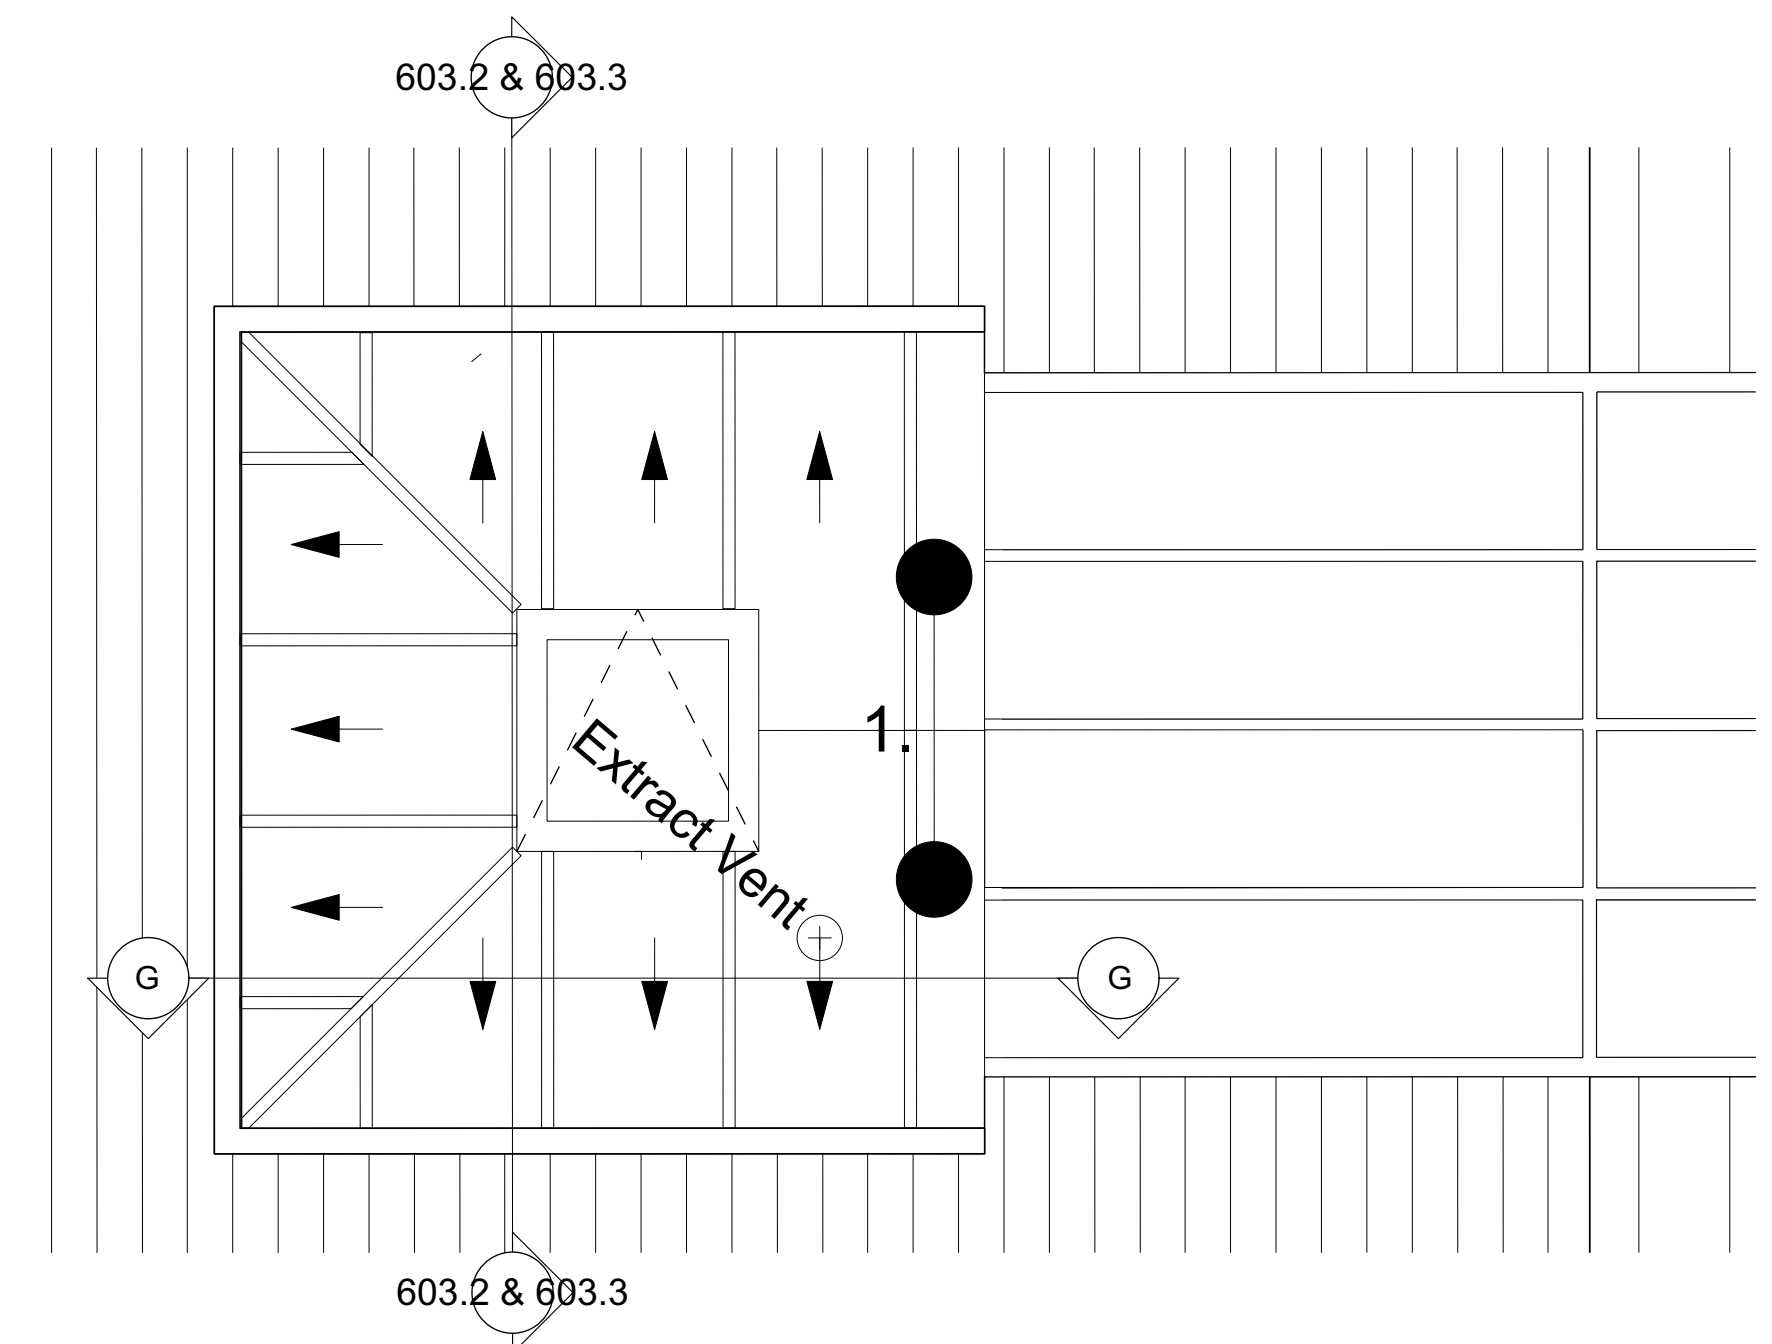

Key Plan - SCALE 1:25 @ A1

A 19/09/2016 Details and notes altered to accord with changes to plans, sections and elevations.

NO. DATE REVISION

CLIENT		DAVIES SUTTON ARCHITECTS	
Merthyr Tydfil CBC		Penhevad Studios • Penhevad Street Grangefown • Cardiff • CF11 7LU Tel: 029 2066 4455 • Fax: 029 2066 4411 E-mail: office@davies-sutton.co.uk Web: www.davies-sutton.co.uk	
PROJECT		YMCAs, Merthyr Tydfil	
DRAWING TITLE		Detail Sections Through Rear Dormer	
DRAWN/CHECKED	SCALE	DATE	DRAWING NO. REV.
DC, TR	1:10 @ A1, 1:20 @ A3	Aug. 2019	3510_GA_603 A

DO NOT SCALE FOR CONSTRUCTION PURPOSES • ALL DIMENSIONS TO BE CHECKED ON SITE • NOTIFY ARCHITECT OF ALL DISCREPANCIES • THIS DRAWING IS COPYRIGHT