


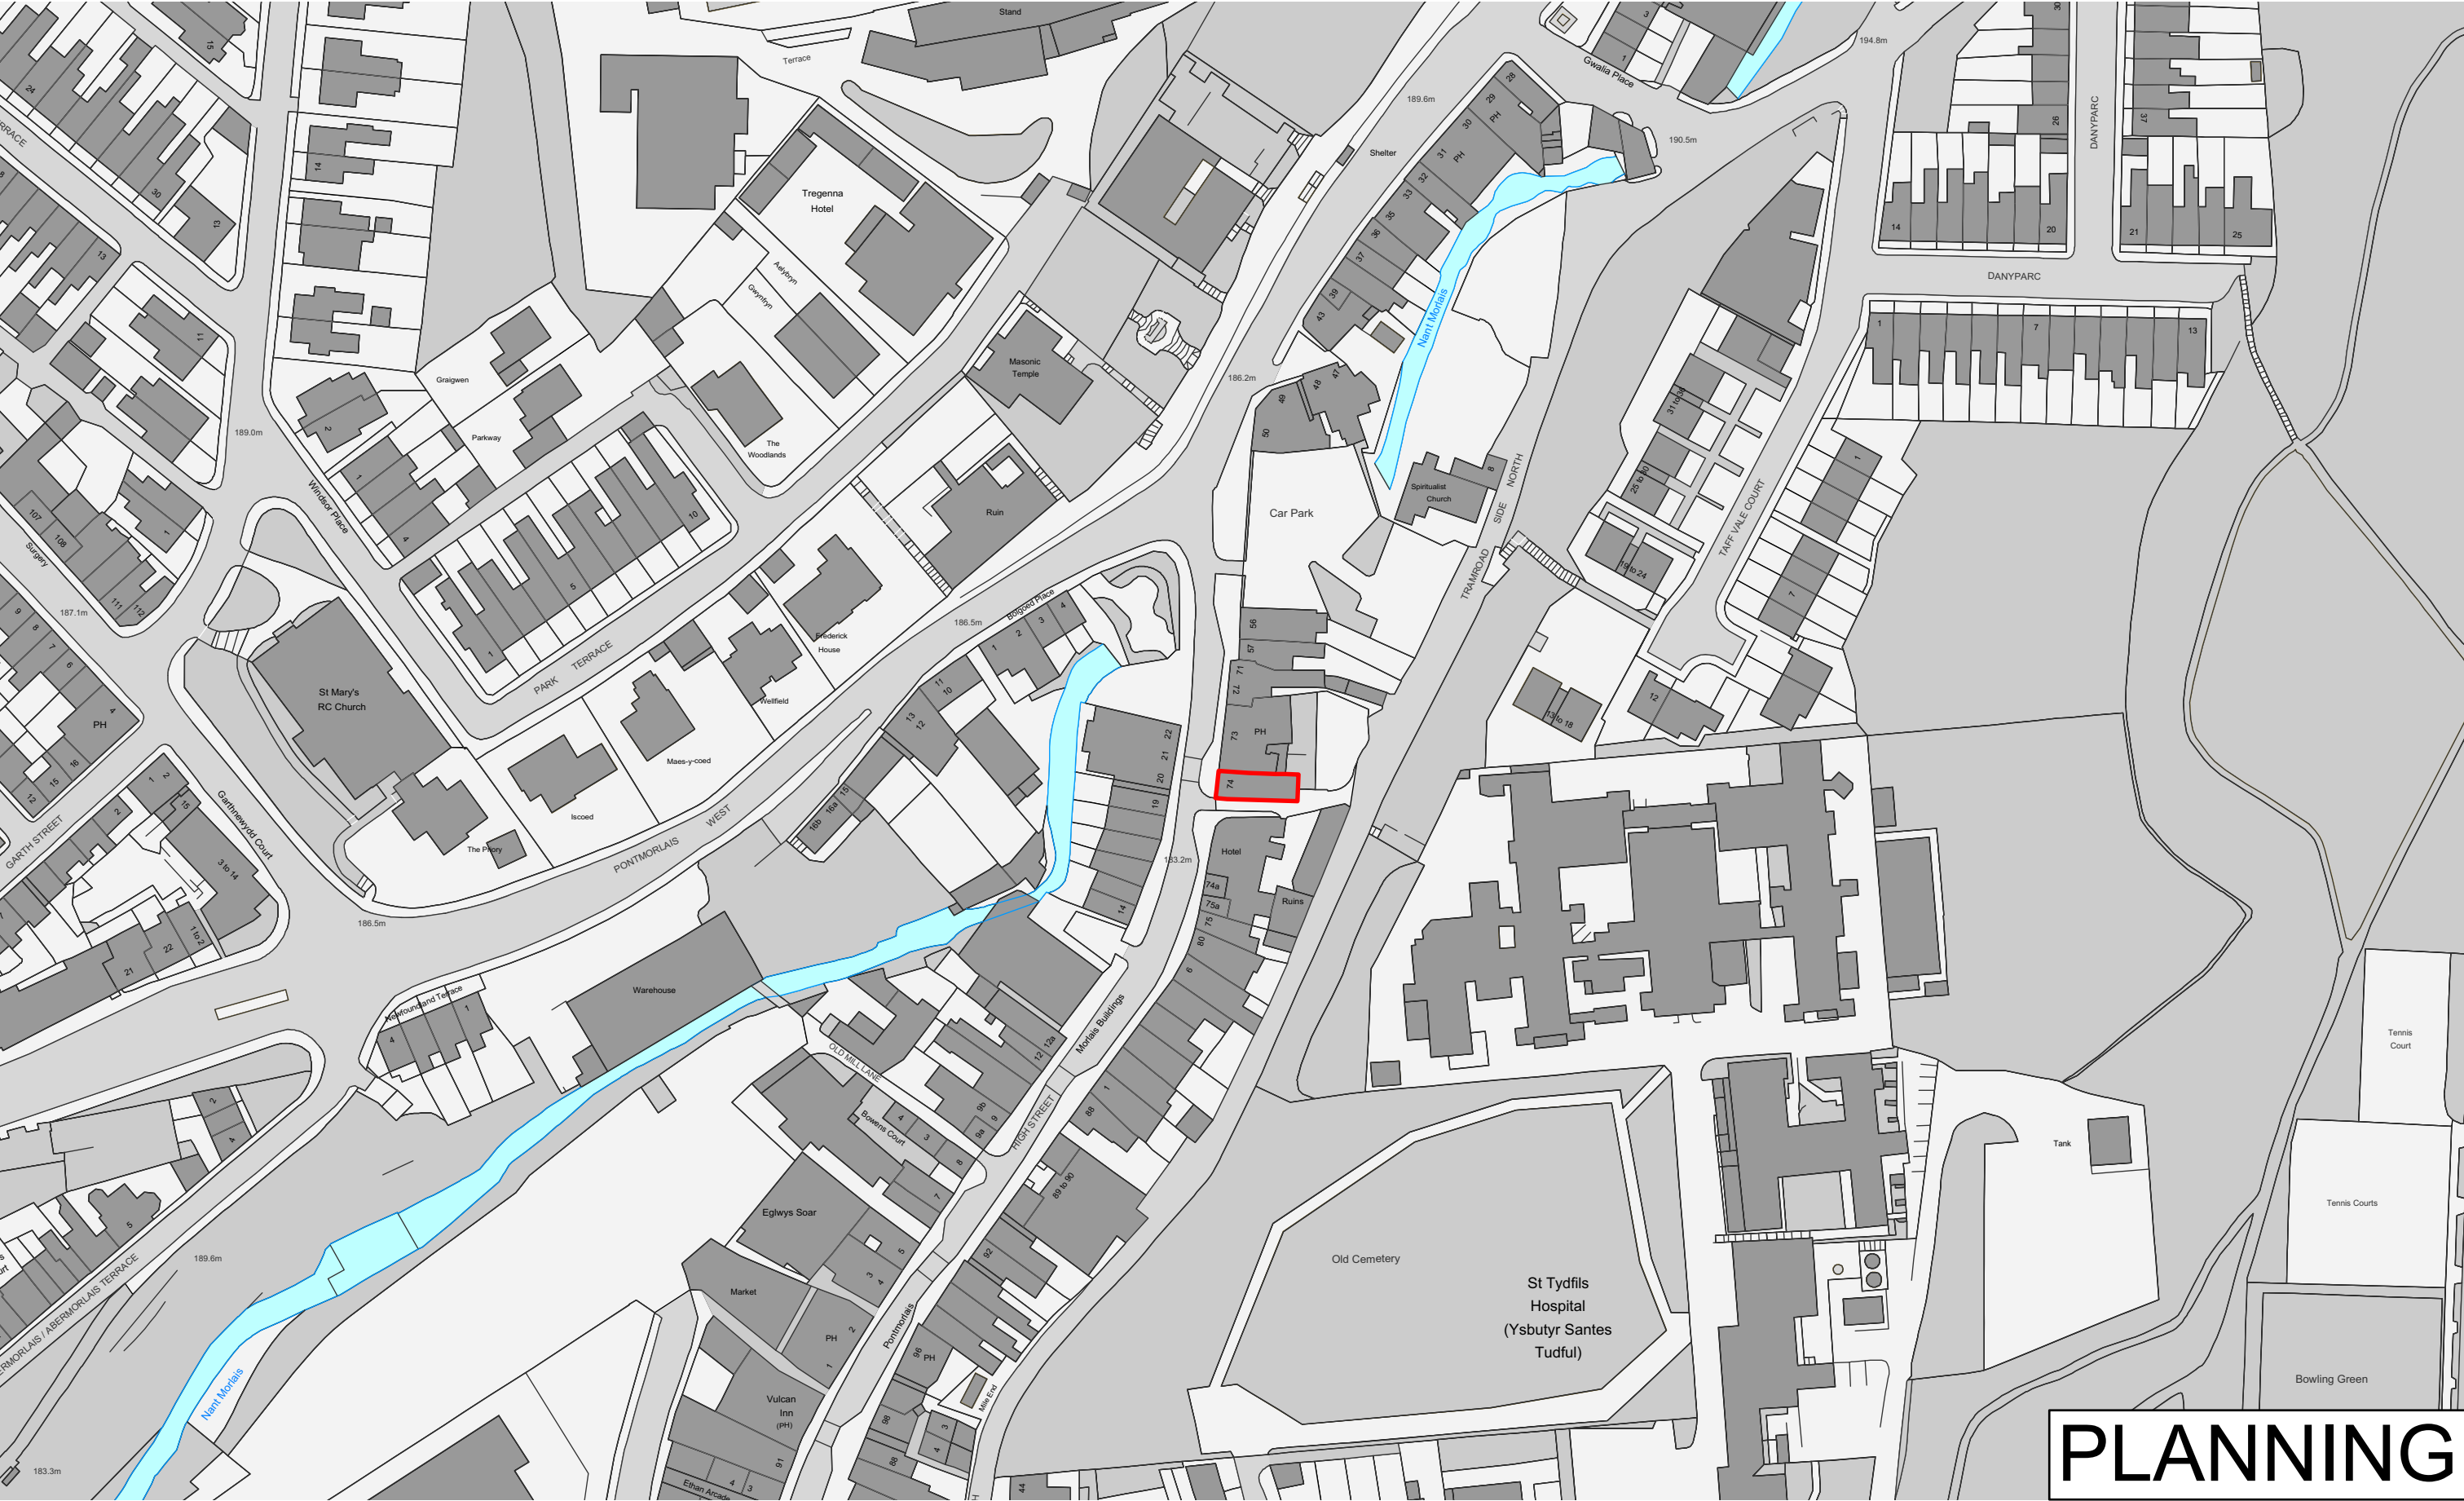

PLANNING

Rev	Date	Dwn	Chckd	Description
/	21.10.19	FS	CF	Drawing created.

6 King Street Bristol BS1 4EQ
T 0117 929 9293 E info@fm-architects.co.uk
F 0117 929 9295 W fm-architects.co.uk

• All drawings are copyright
• Report all discrepancies to project administrator
• Do not scale drawing for construction purposes
• All dimensions to be checked on site

0 50m

North

ferguson mann architects				
Job Title Merthyr Tydfil THI		Drawing Title 74 High Street		
Client Merthyr Tydfil County Borough Council		Site Location Plan		
Scale 1:1250 @ A3	Date 21.10.19	Dwn FS	Chckd CF	Job No 10647-07
		Drawing No PL 001	Rev /	