

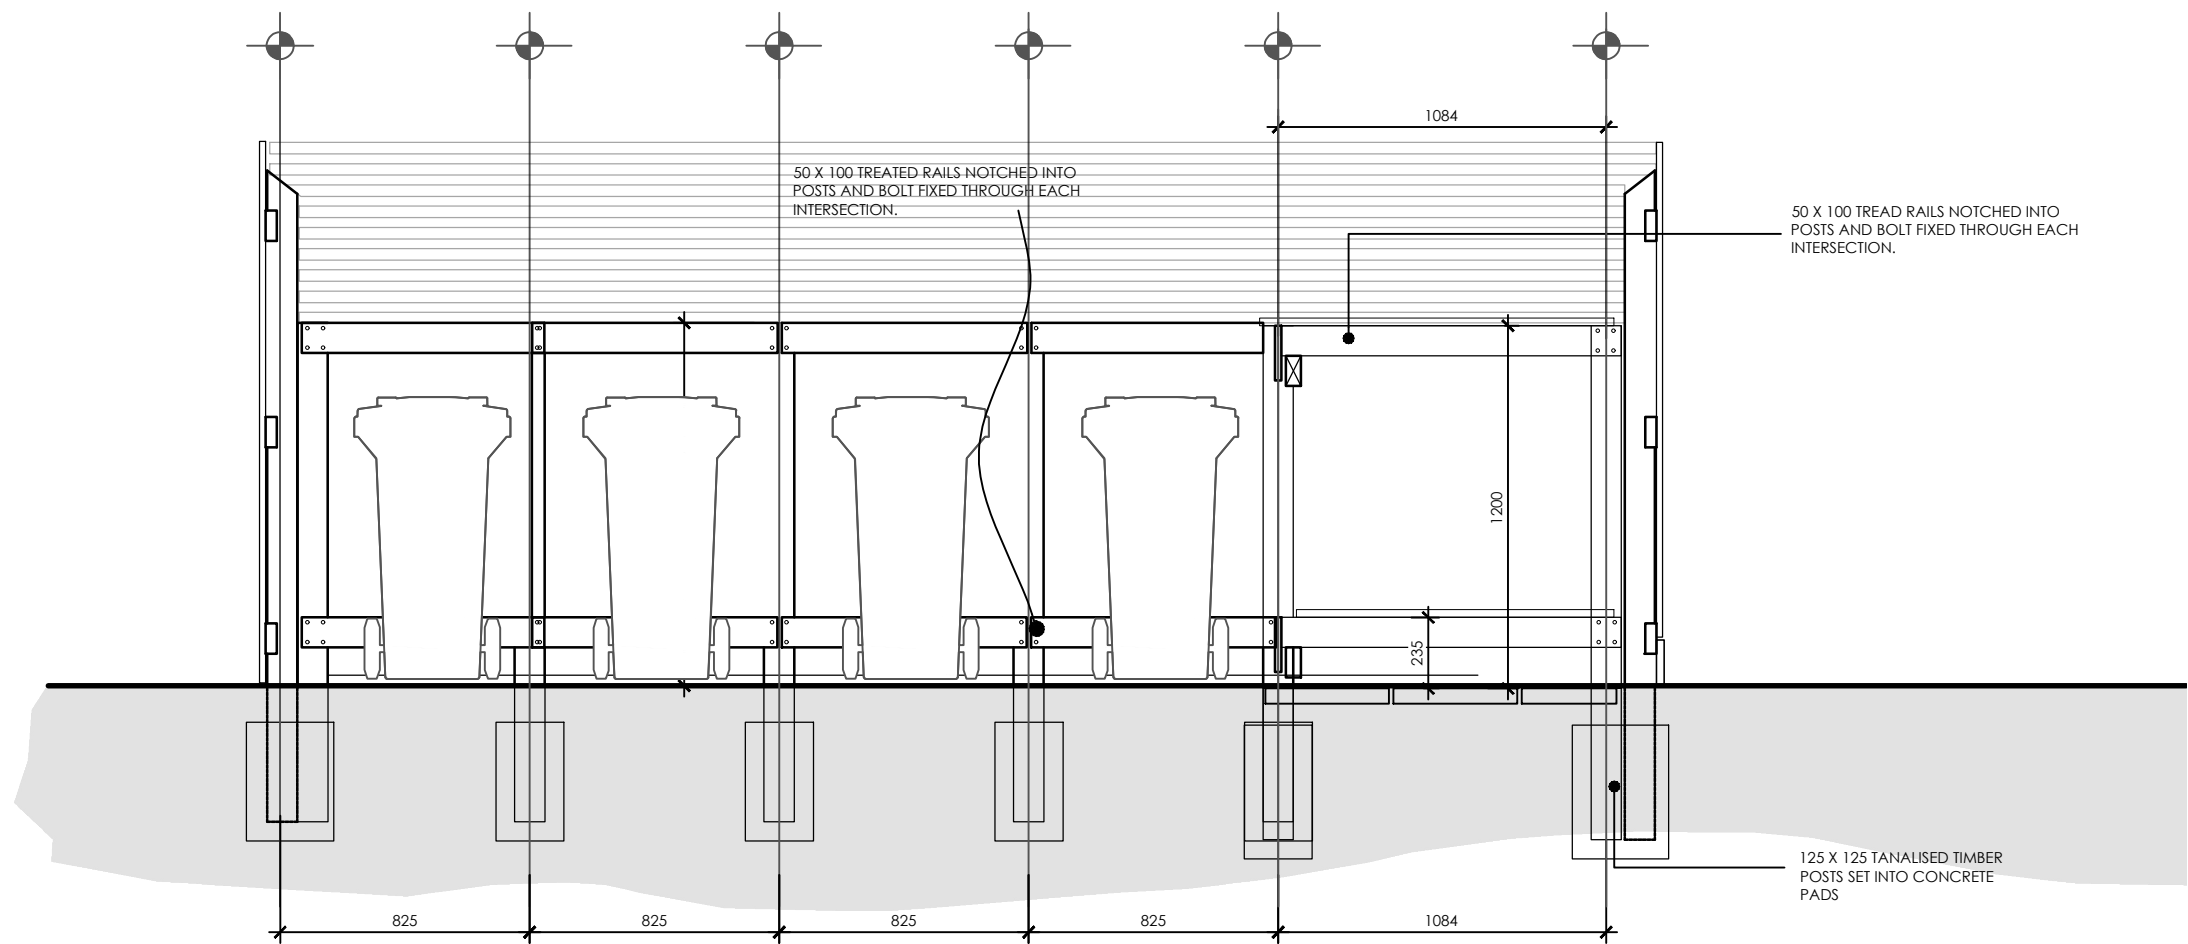




PLAN @ UPPER STORAGE LEVEL

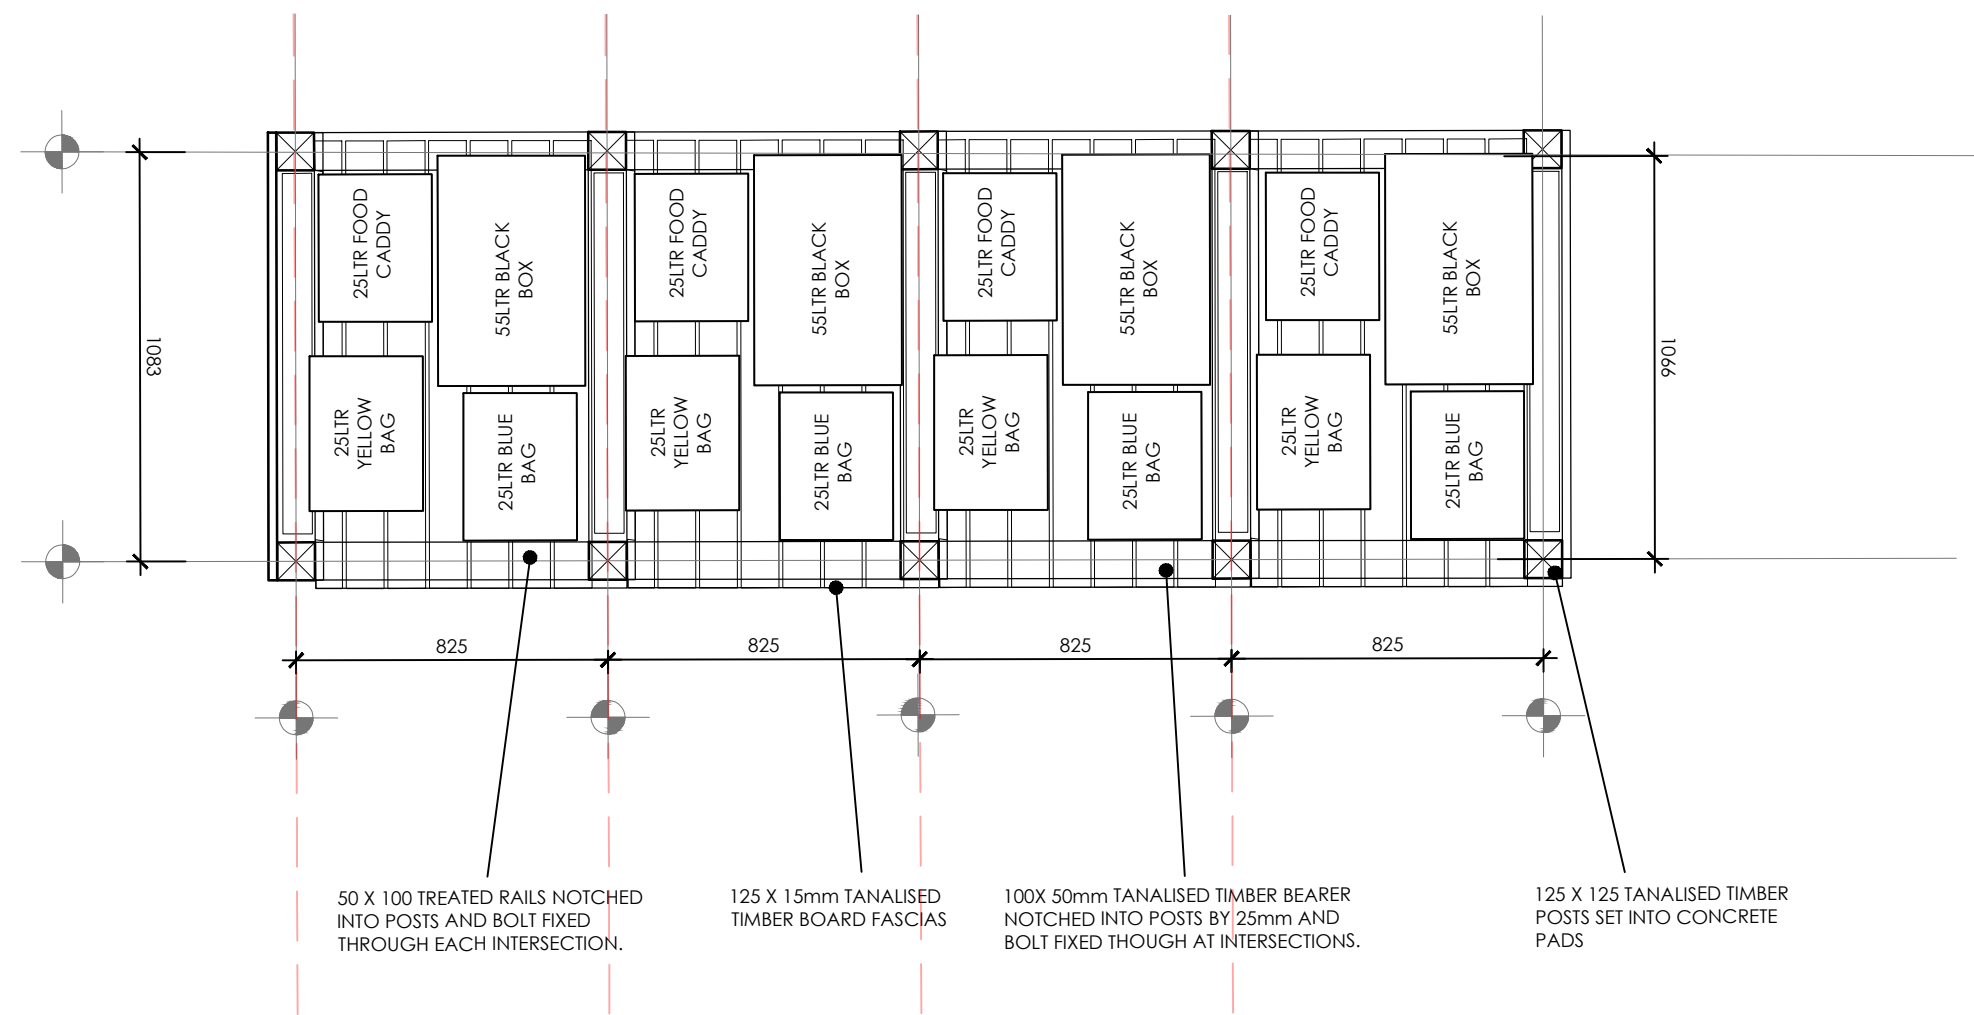

SECTION A-A


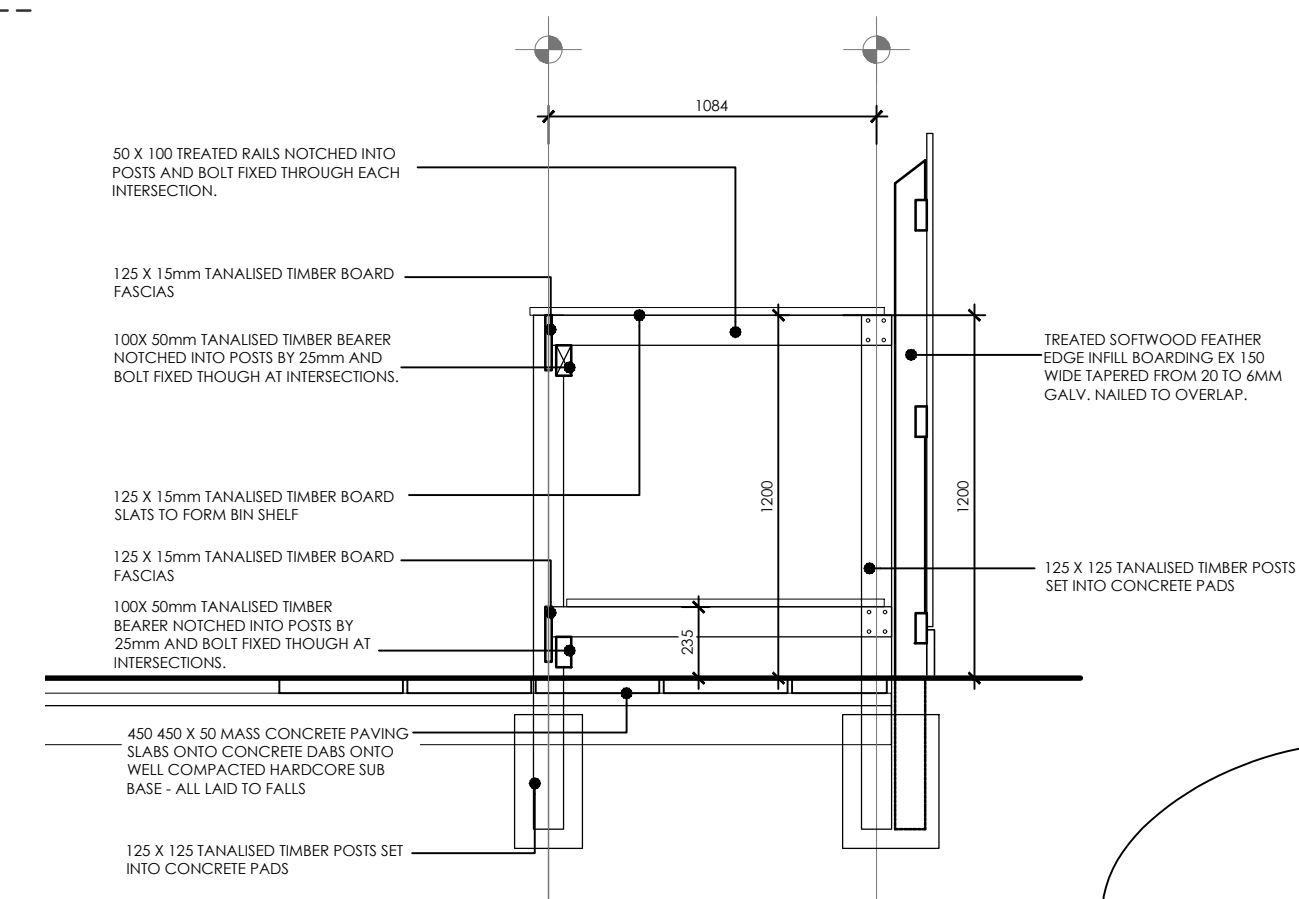


SECTION B-B

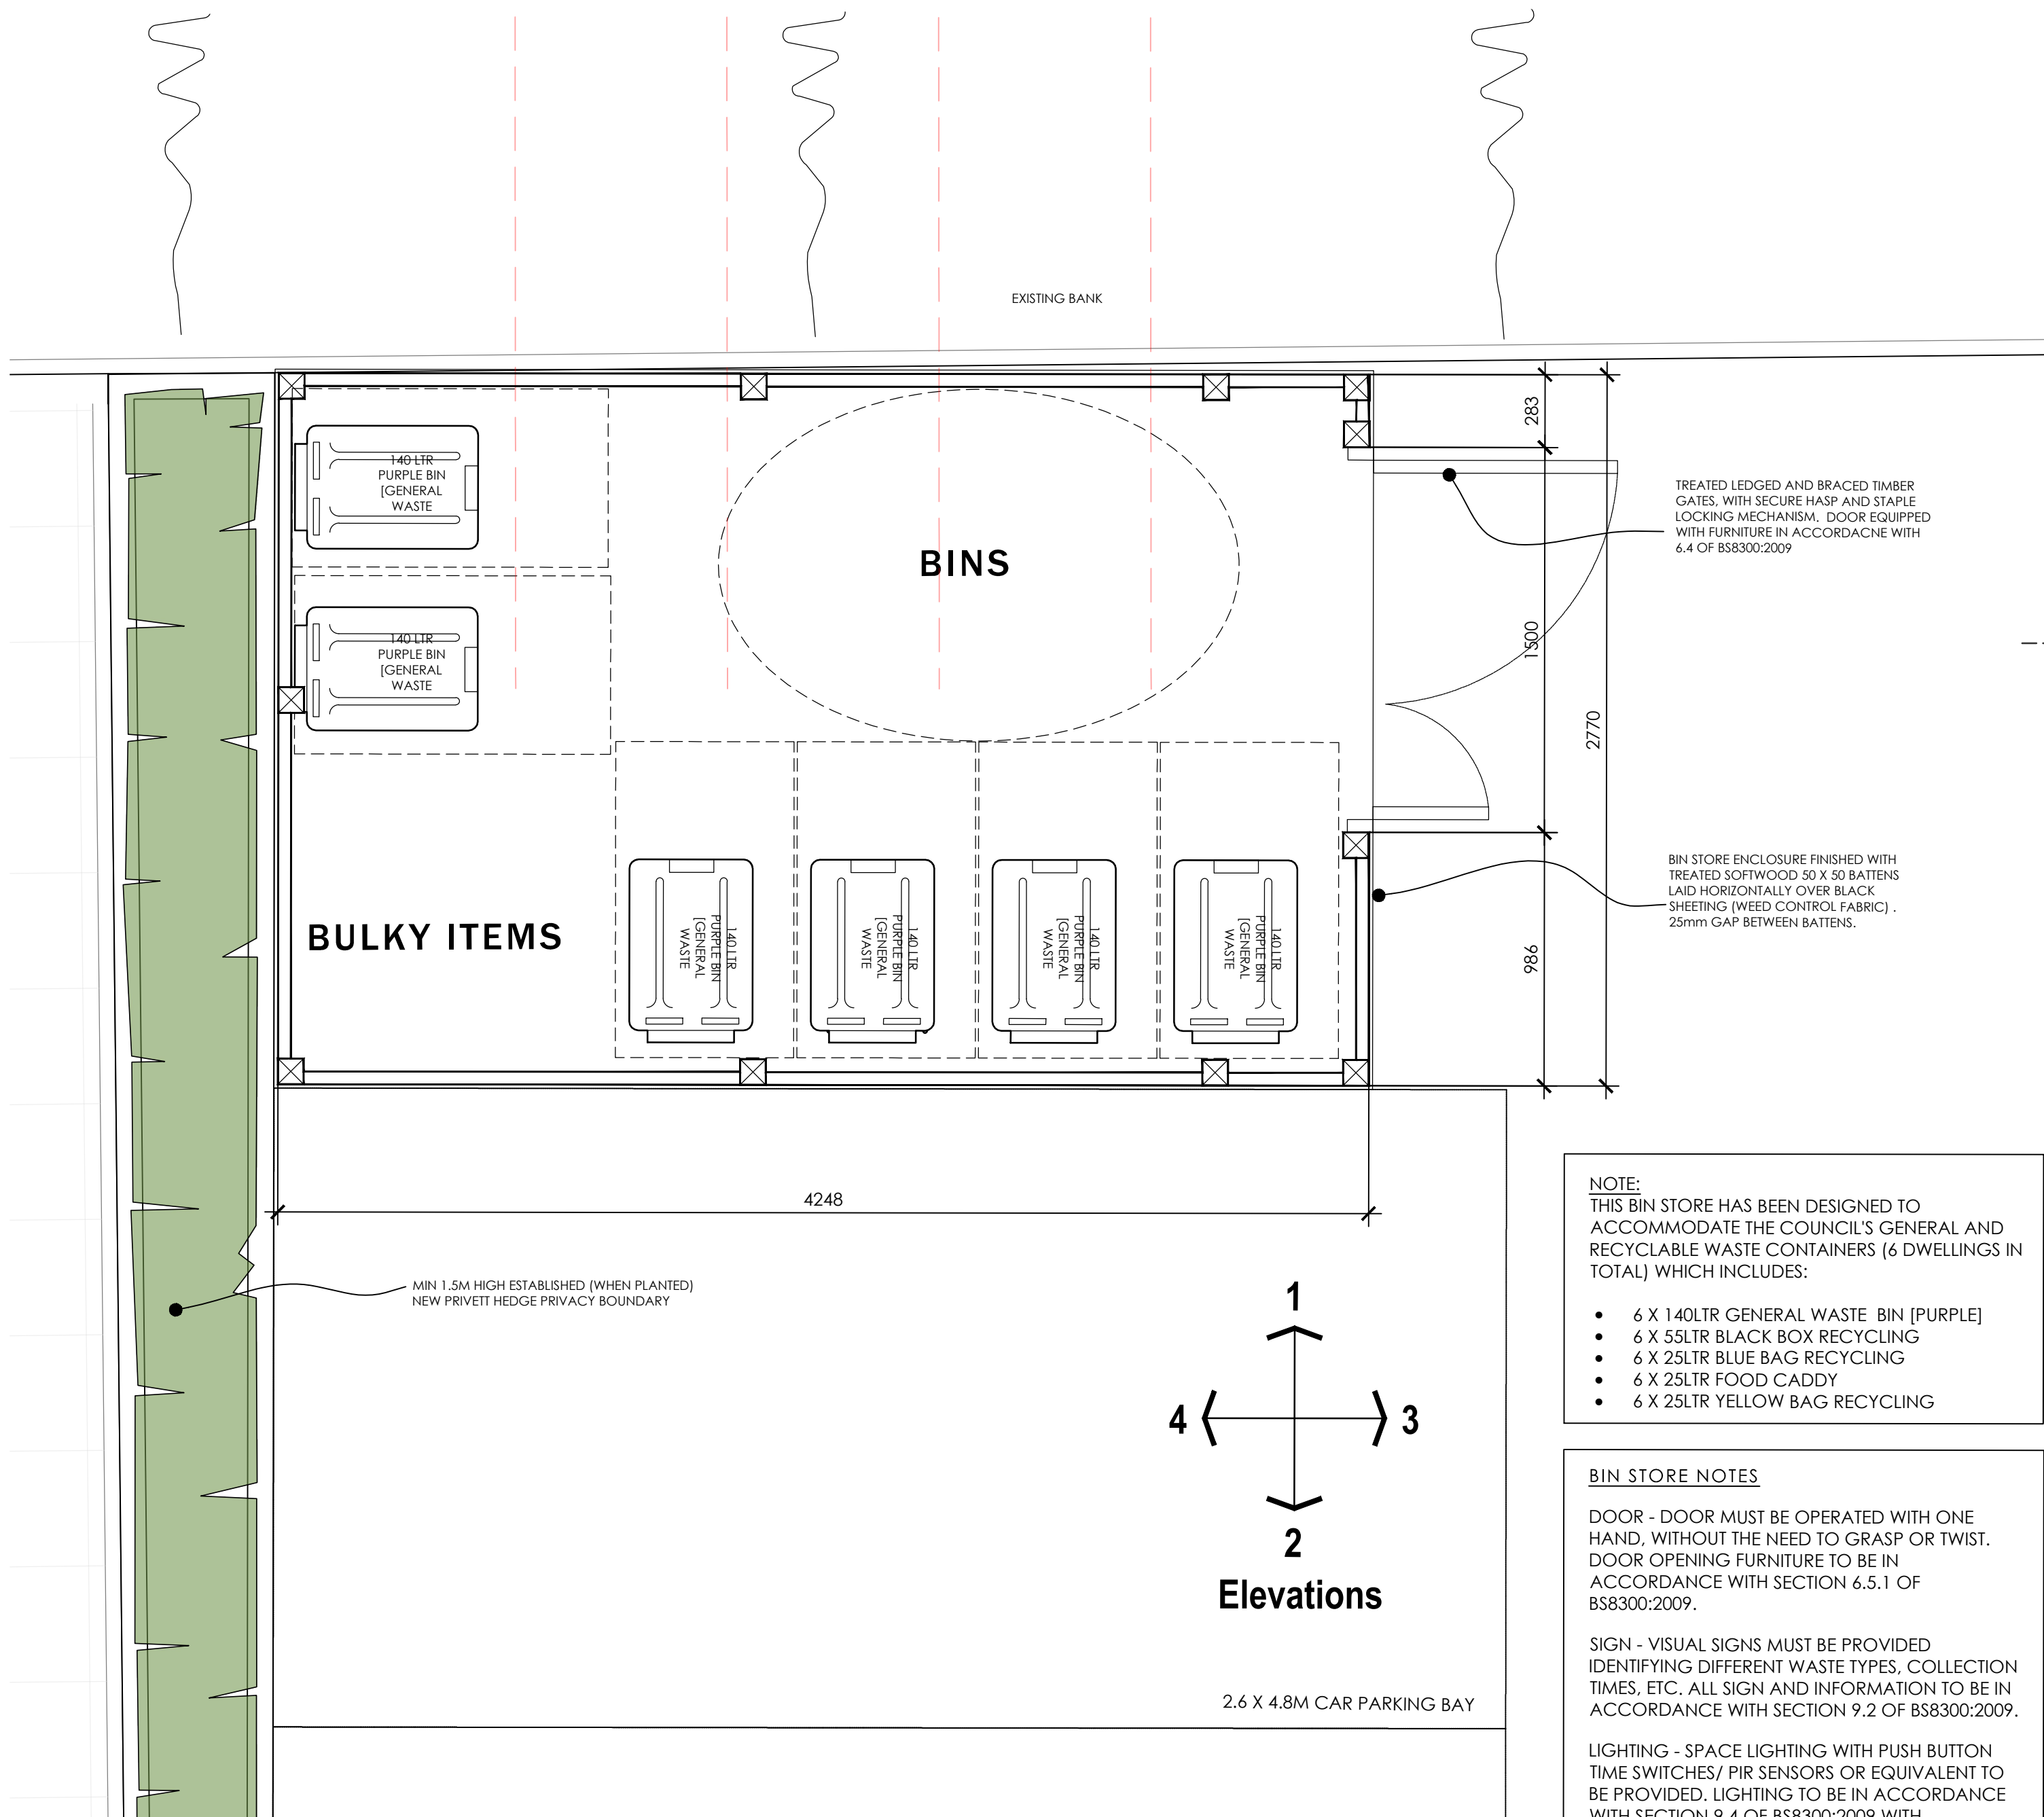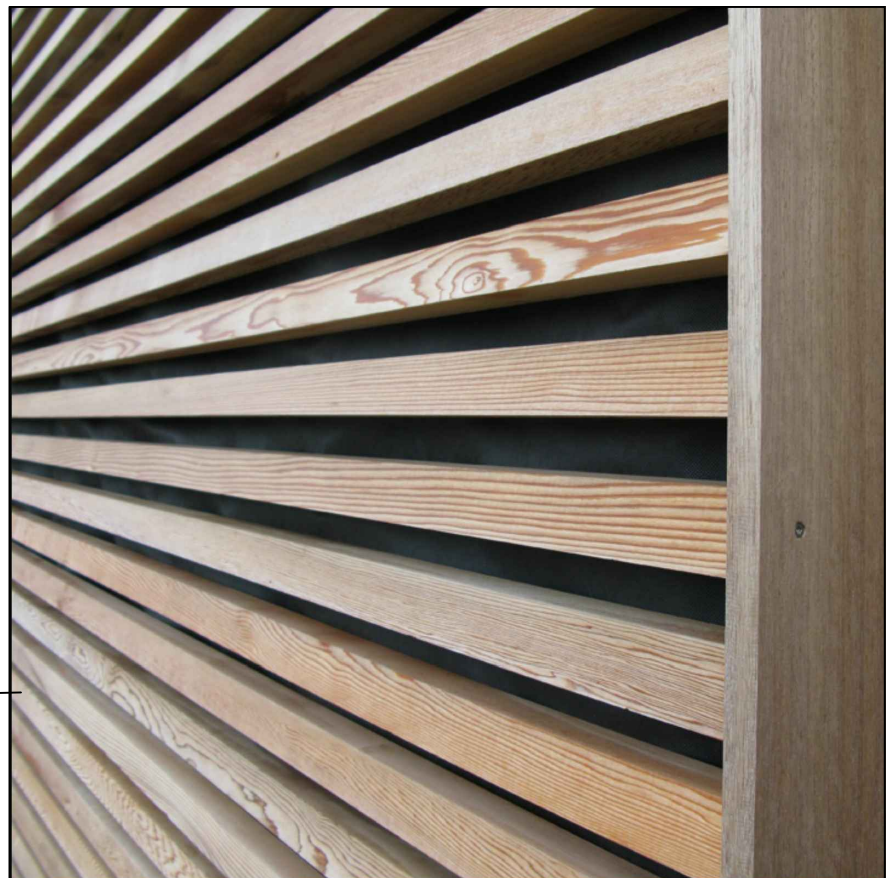


PLAN @ GROUND LEVEL


PROPOSED BIN STORES

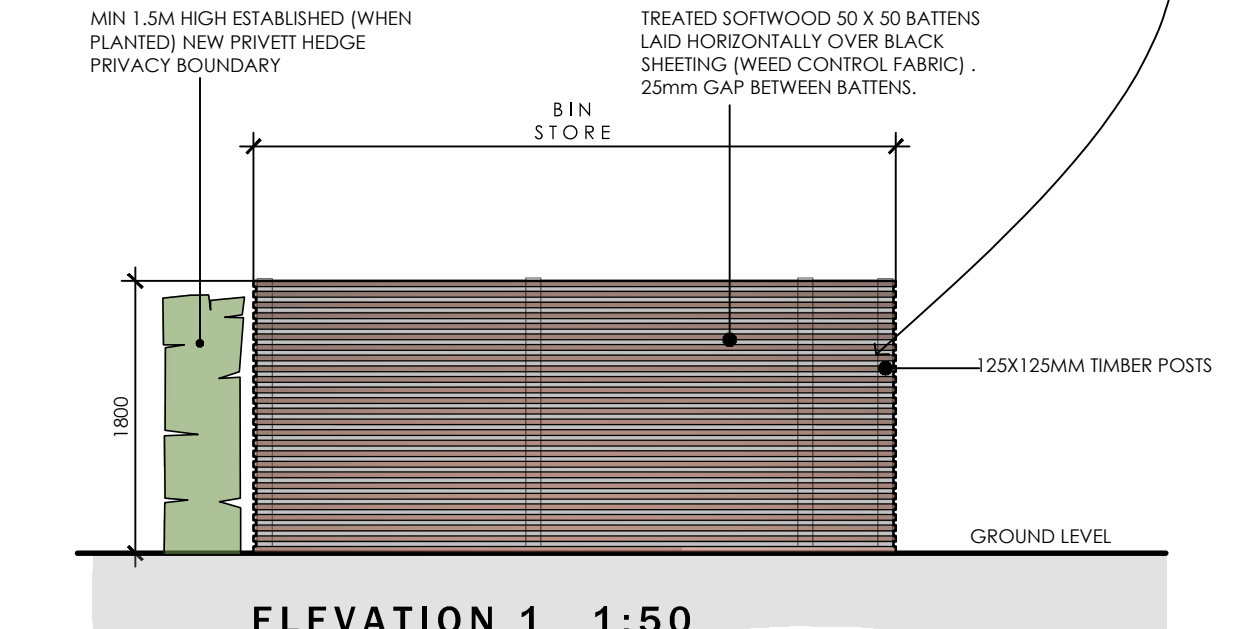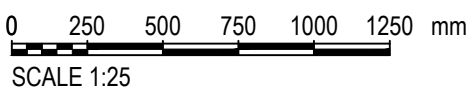


ELEVATION 1 _1:50

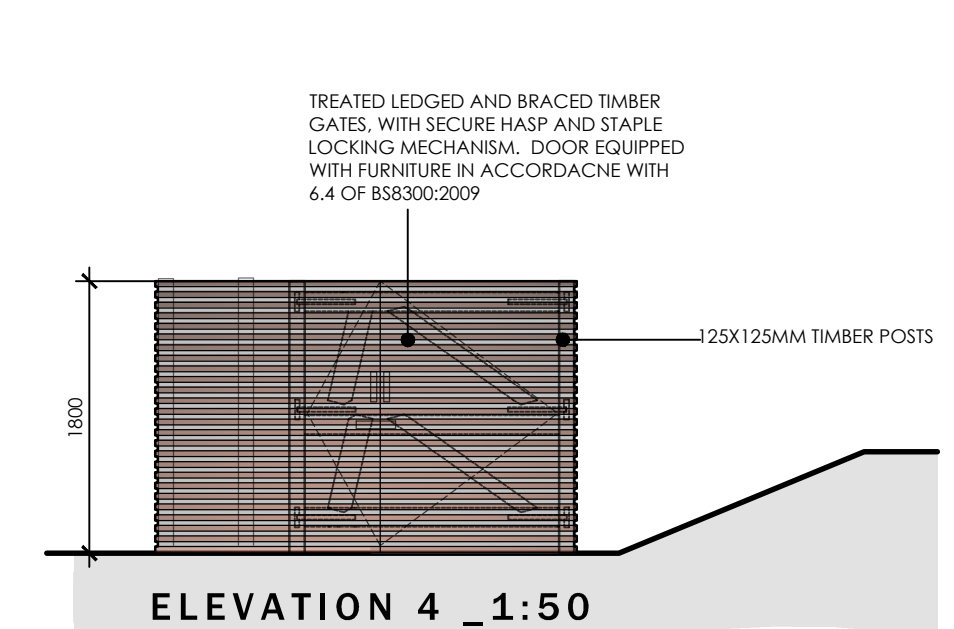

ELEVATION 4 _1:50

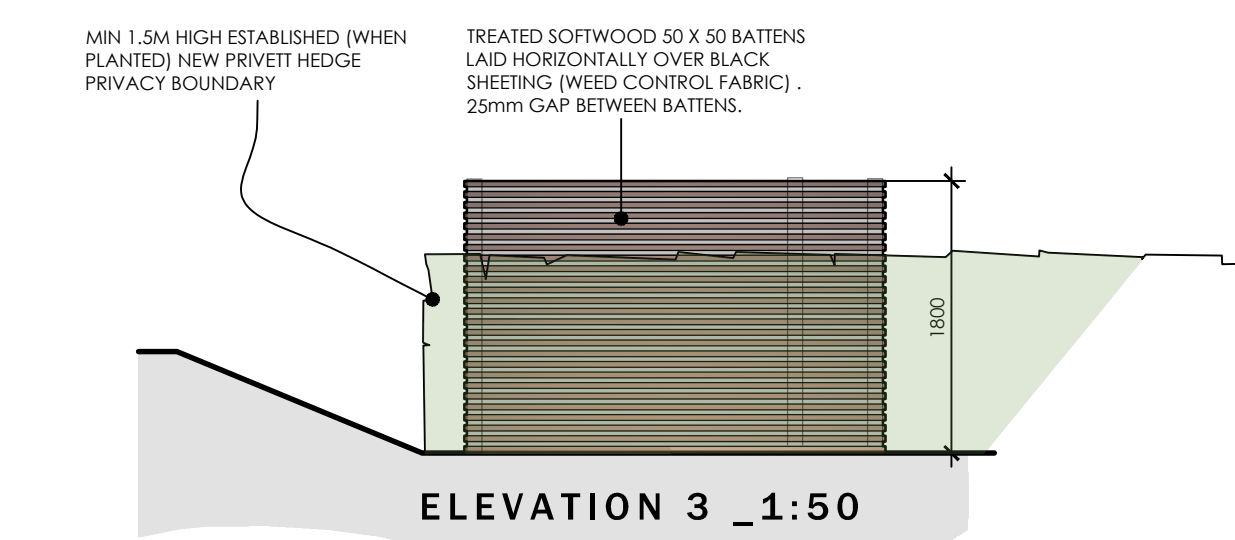

ELEVATION 3 _1:50

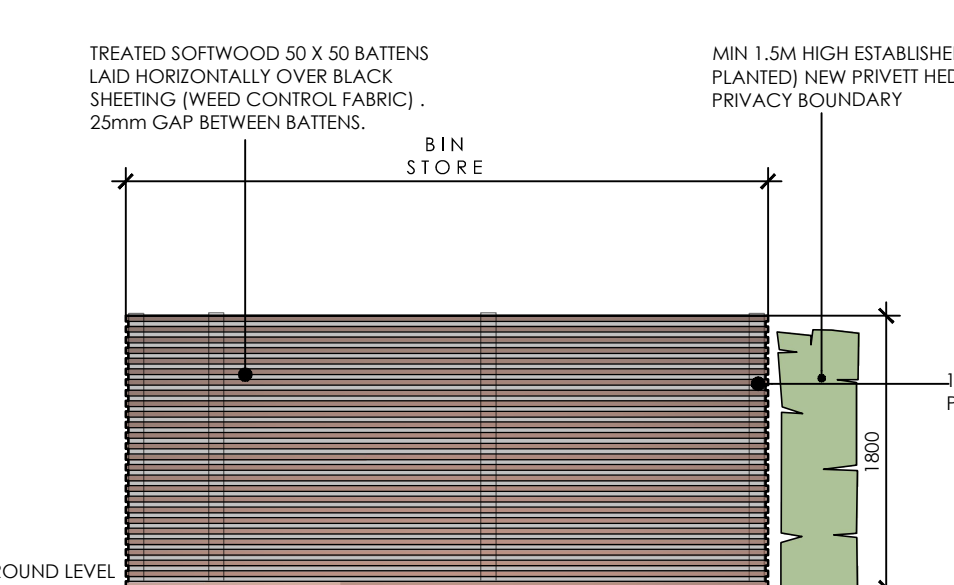

ELEVATION 2 _1:50

PROPOSED ELEVATIONS

NOTE:
THIS BIN STORE HAS BEEN DESIGNED TO ACCOMMODATE THE COUNCIL'S GENERAL AND RECYCLABLE WASTE CONTAINERS (6 DWELLINGS IN TOTAL) WHICH INCLUDES:

- 6 X 140LTR GENERAL WASTE BIN [PURPLE]
- 6 X 55LTR BLACK BOX RECYCLING
- 6 X 25LTR BLUE BAG RECYCLING
- 6 X 25LTR FOOD CADDY
- 6 X 25LTR YELLOW BAG RECYCLING

BIN STORE NOTES

DOOR - DOOR MUST BE OPERATED WITH ONE HAND, WITHOUT THE NEED TO GRASP OR TWIST. DOOR OPENING FURNITURE TO BE IN ACCORDANCE WITH SECTION 6.5.1 OF BS8300:2009.

SIGN - VISUAL SIGNS MUST BE PROVIDED IDENTIFYING DIFFERENT WASTE TYPES, COLLECTION TIMES, ETC. ALL SIGN AND INFORMATION TO BE IN ACCORDANCE WITH SECTION 9.2 OF BS8300:2009.

LIGHTING - SPACE LIGHTING WITH PUSH BUTTON TIME SWITCHES/PIR SENSORS OR EQUIVALENT TO BE PROVIDED. LIGHTING TO BE IN ACCORDANCE WITH SECTION 9.4 OF BS8300:2009 WITH ADEQUATELY CONTROLLED DEDICATED ENERGY EFFICIENT FITTINGS.

SWITCHES AND SERVICE CONTROL - ANY SWITCHES, SOCKETS OR SERVICE CONTROLS MUST BE LOCATED SO THAT THEY ARE EASILY REACHABLE AND BETWEEN 450MM AND 1200MM FROM THE FLOOR.

WESLEY CHAPEL, DOWLAIS

Drawing Purpose
PLANNING

Client	Drawing No	Scale	Revision	Date	Checked
Mr A Thomas	LT2116-90.04	1:25/50 @ A1		April 22	KVL
Job Title	Drawing Title				
Wesley Chapel, Dowlais	Bin Store Details				