



Existing

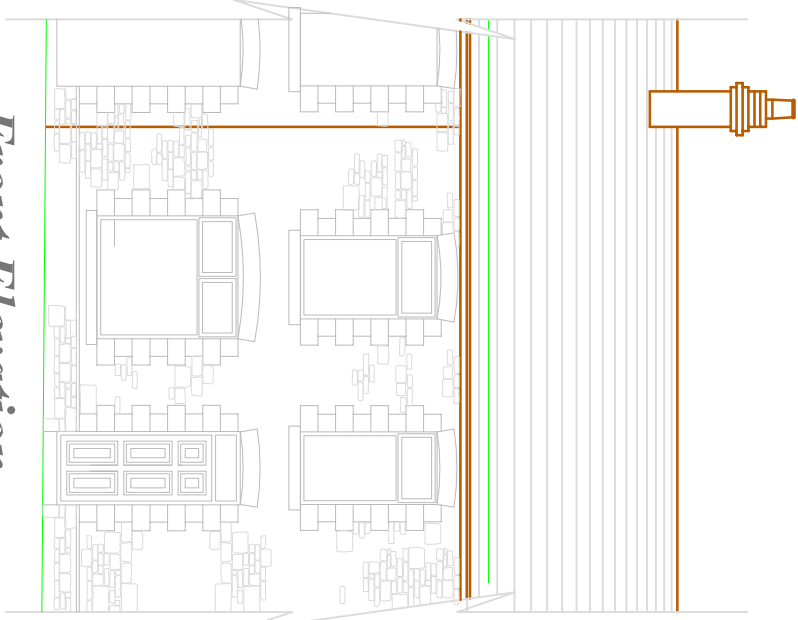


Front Elevation

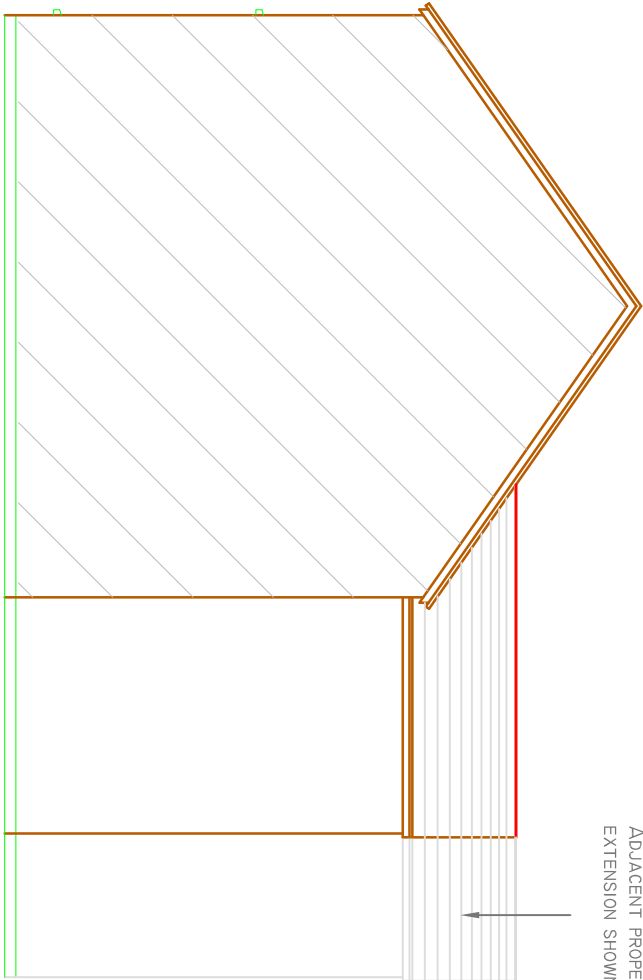


Side Elevation




Rear Elevation

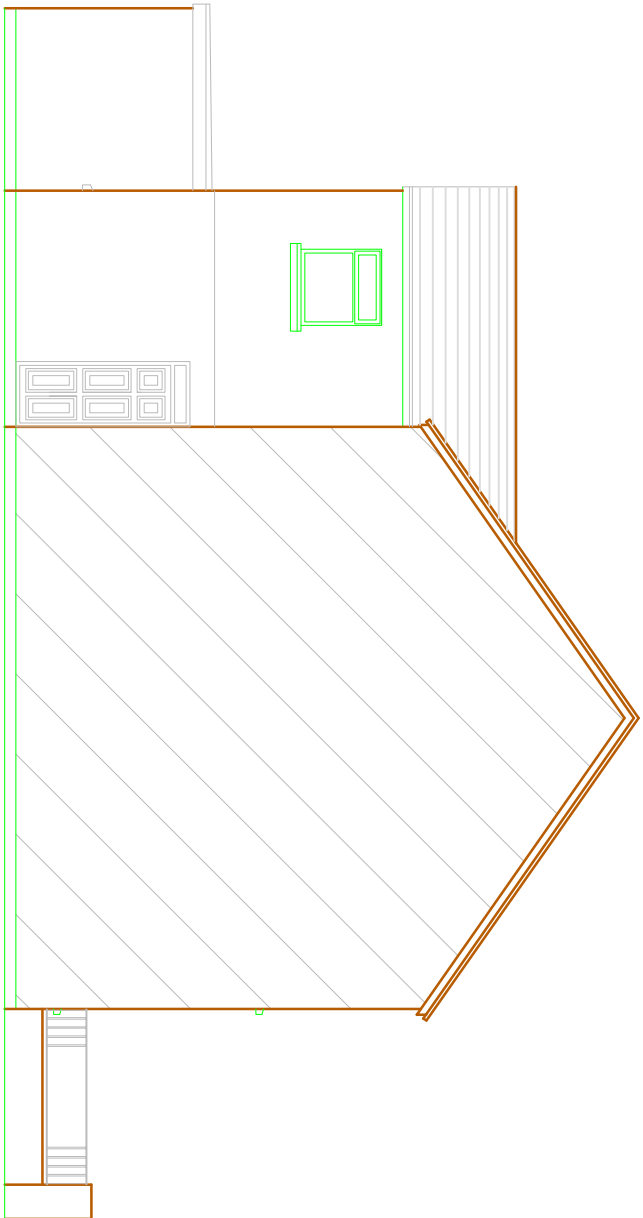

Side Elevation

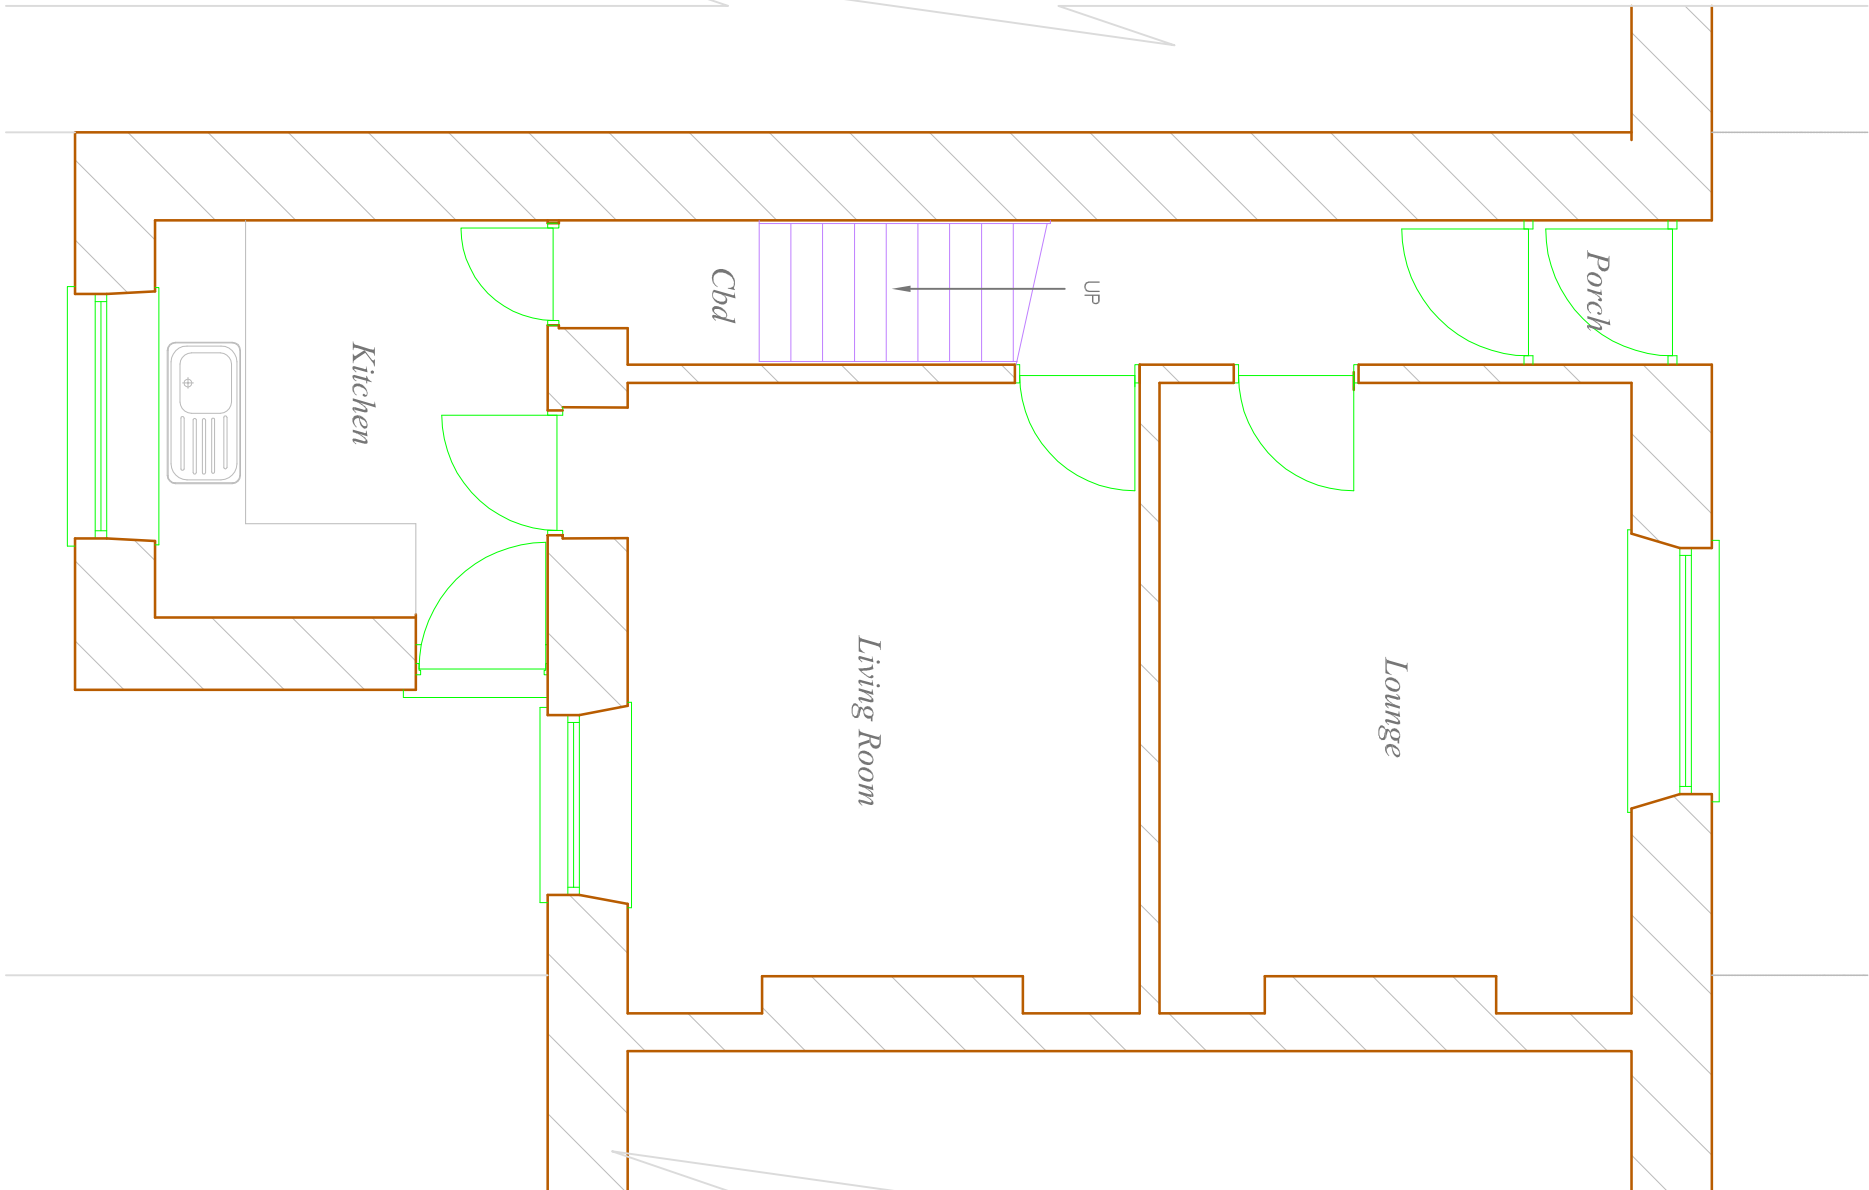

Ground Floor Plan

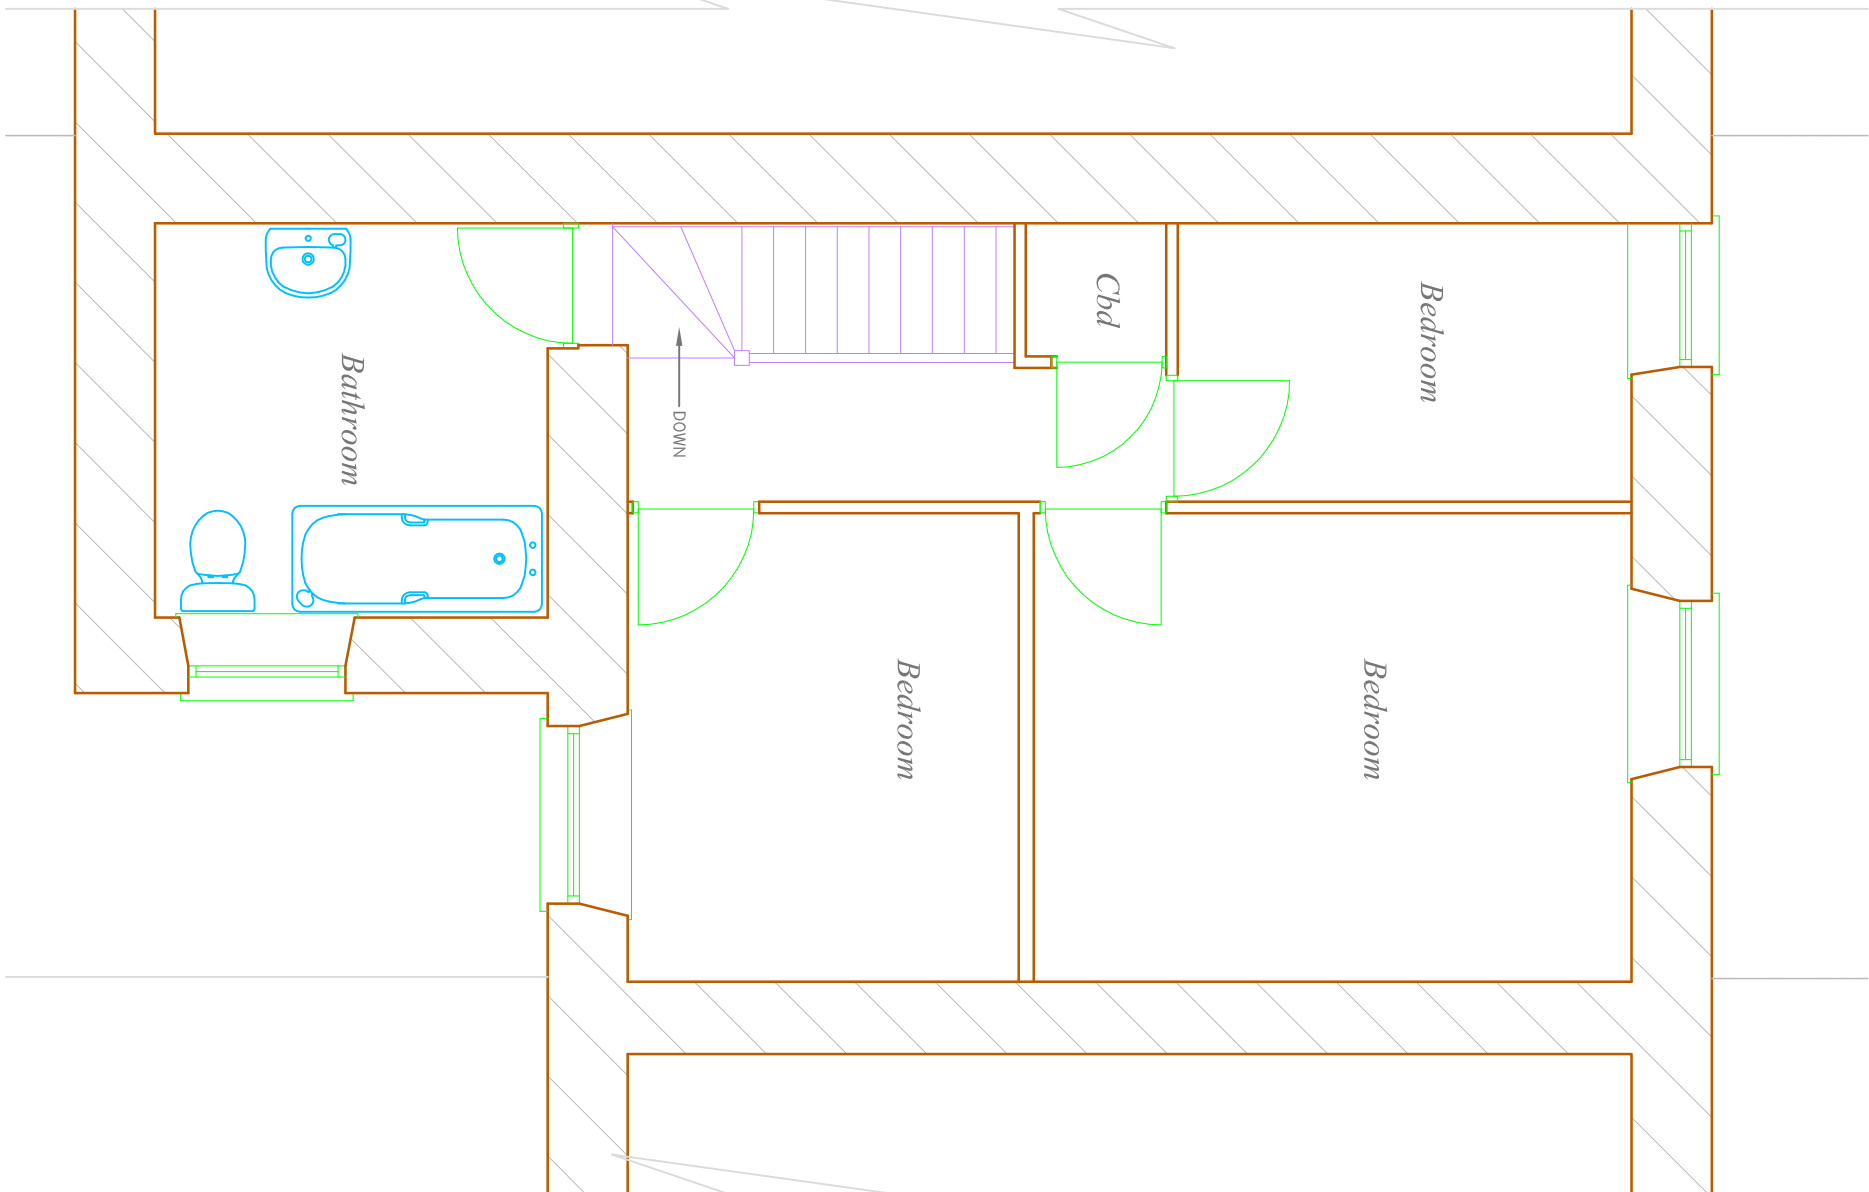

First Floor Plan

Title		Two Storey Rear Extension @
Client		Paul Glas 4 Merthyr Road Troedyrhiw Merthyr Tydfil CF 48 4AN
Client		Lisa Scanlon Paul Glas 4 Merthyr Road Troedyrhiw Merthyr Tydfil CF48 4AN
Drawn		Existing
Revision No.		
Drawn		J. PUGH :: AG REED
Scale		1 / 100 :: 1 / 50
Date		19 / 05 / 2022
Approved		