


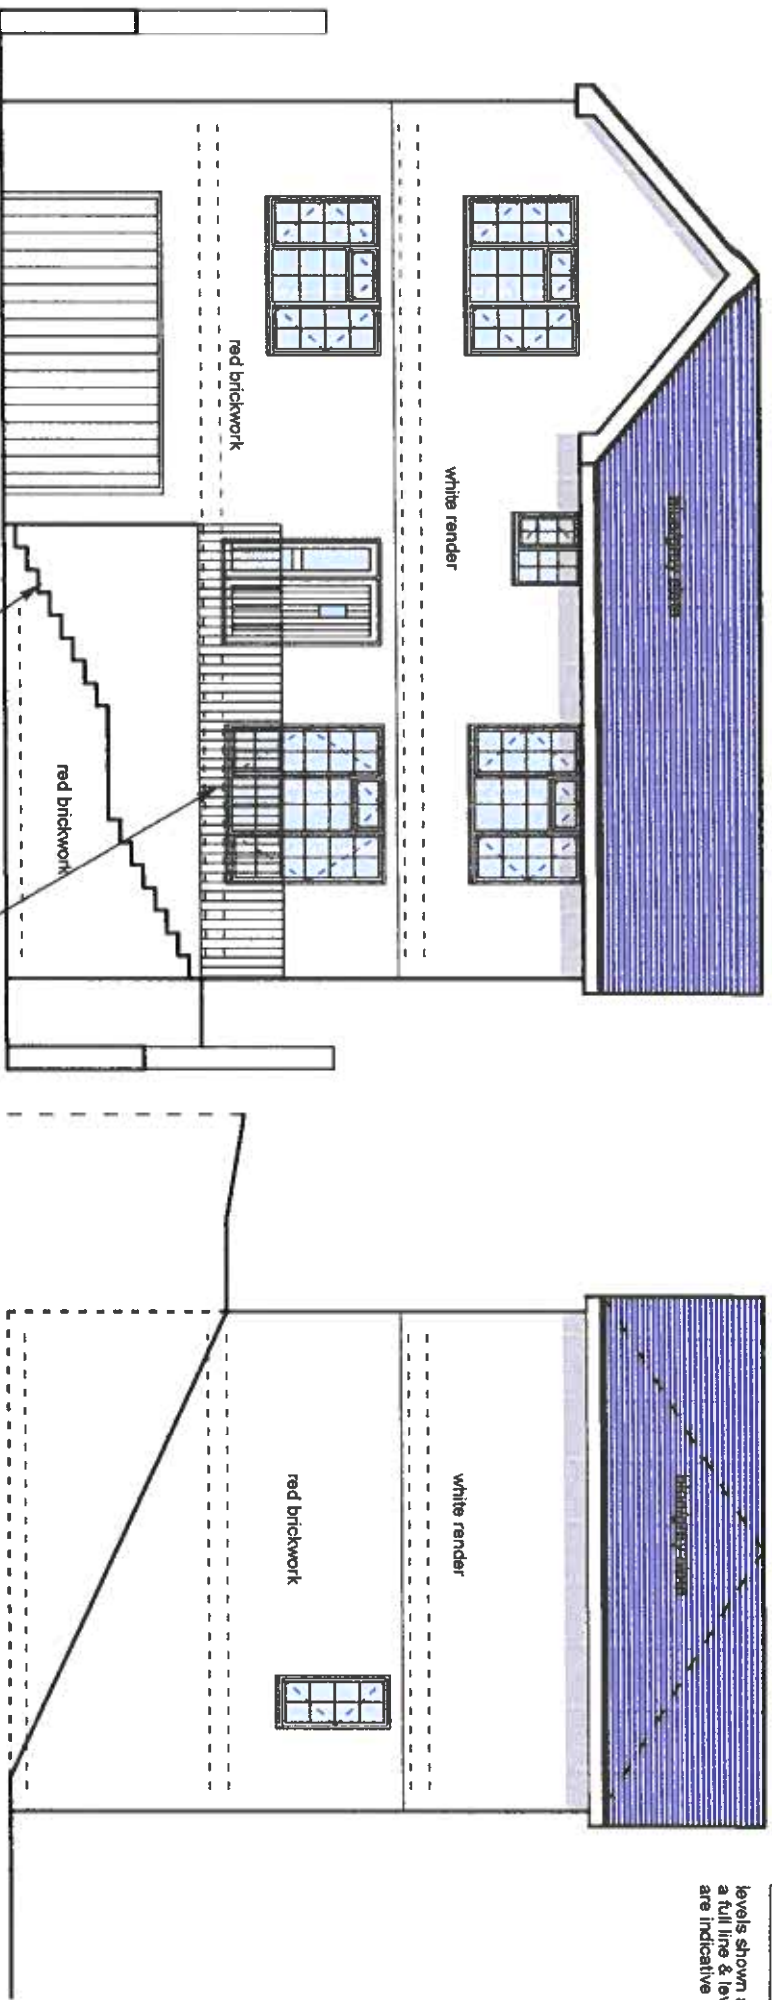

front elevation

side elevation

proposed elevations