
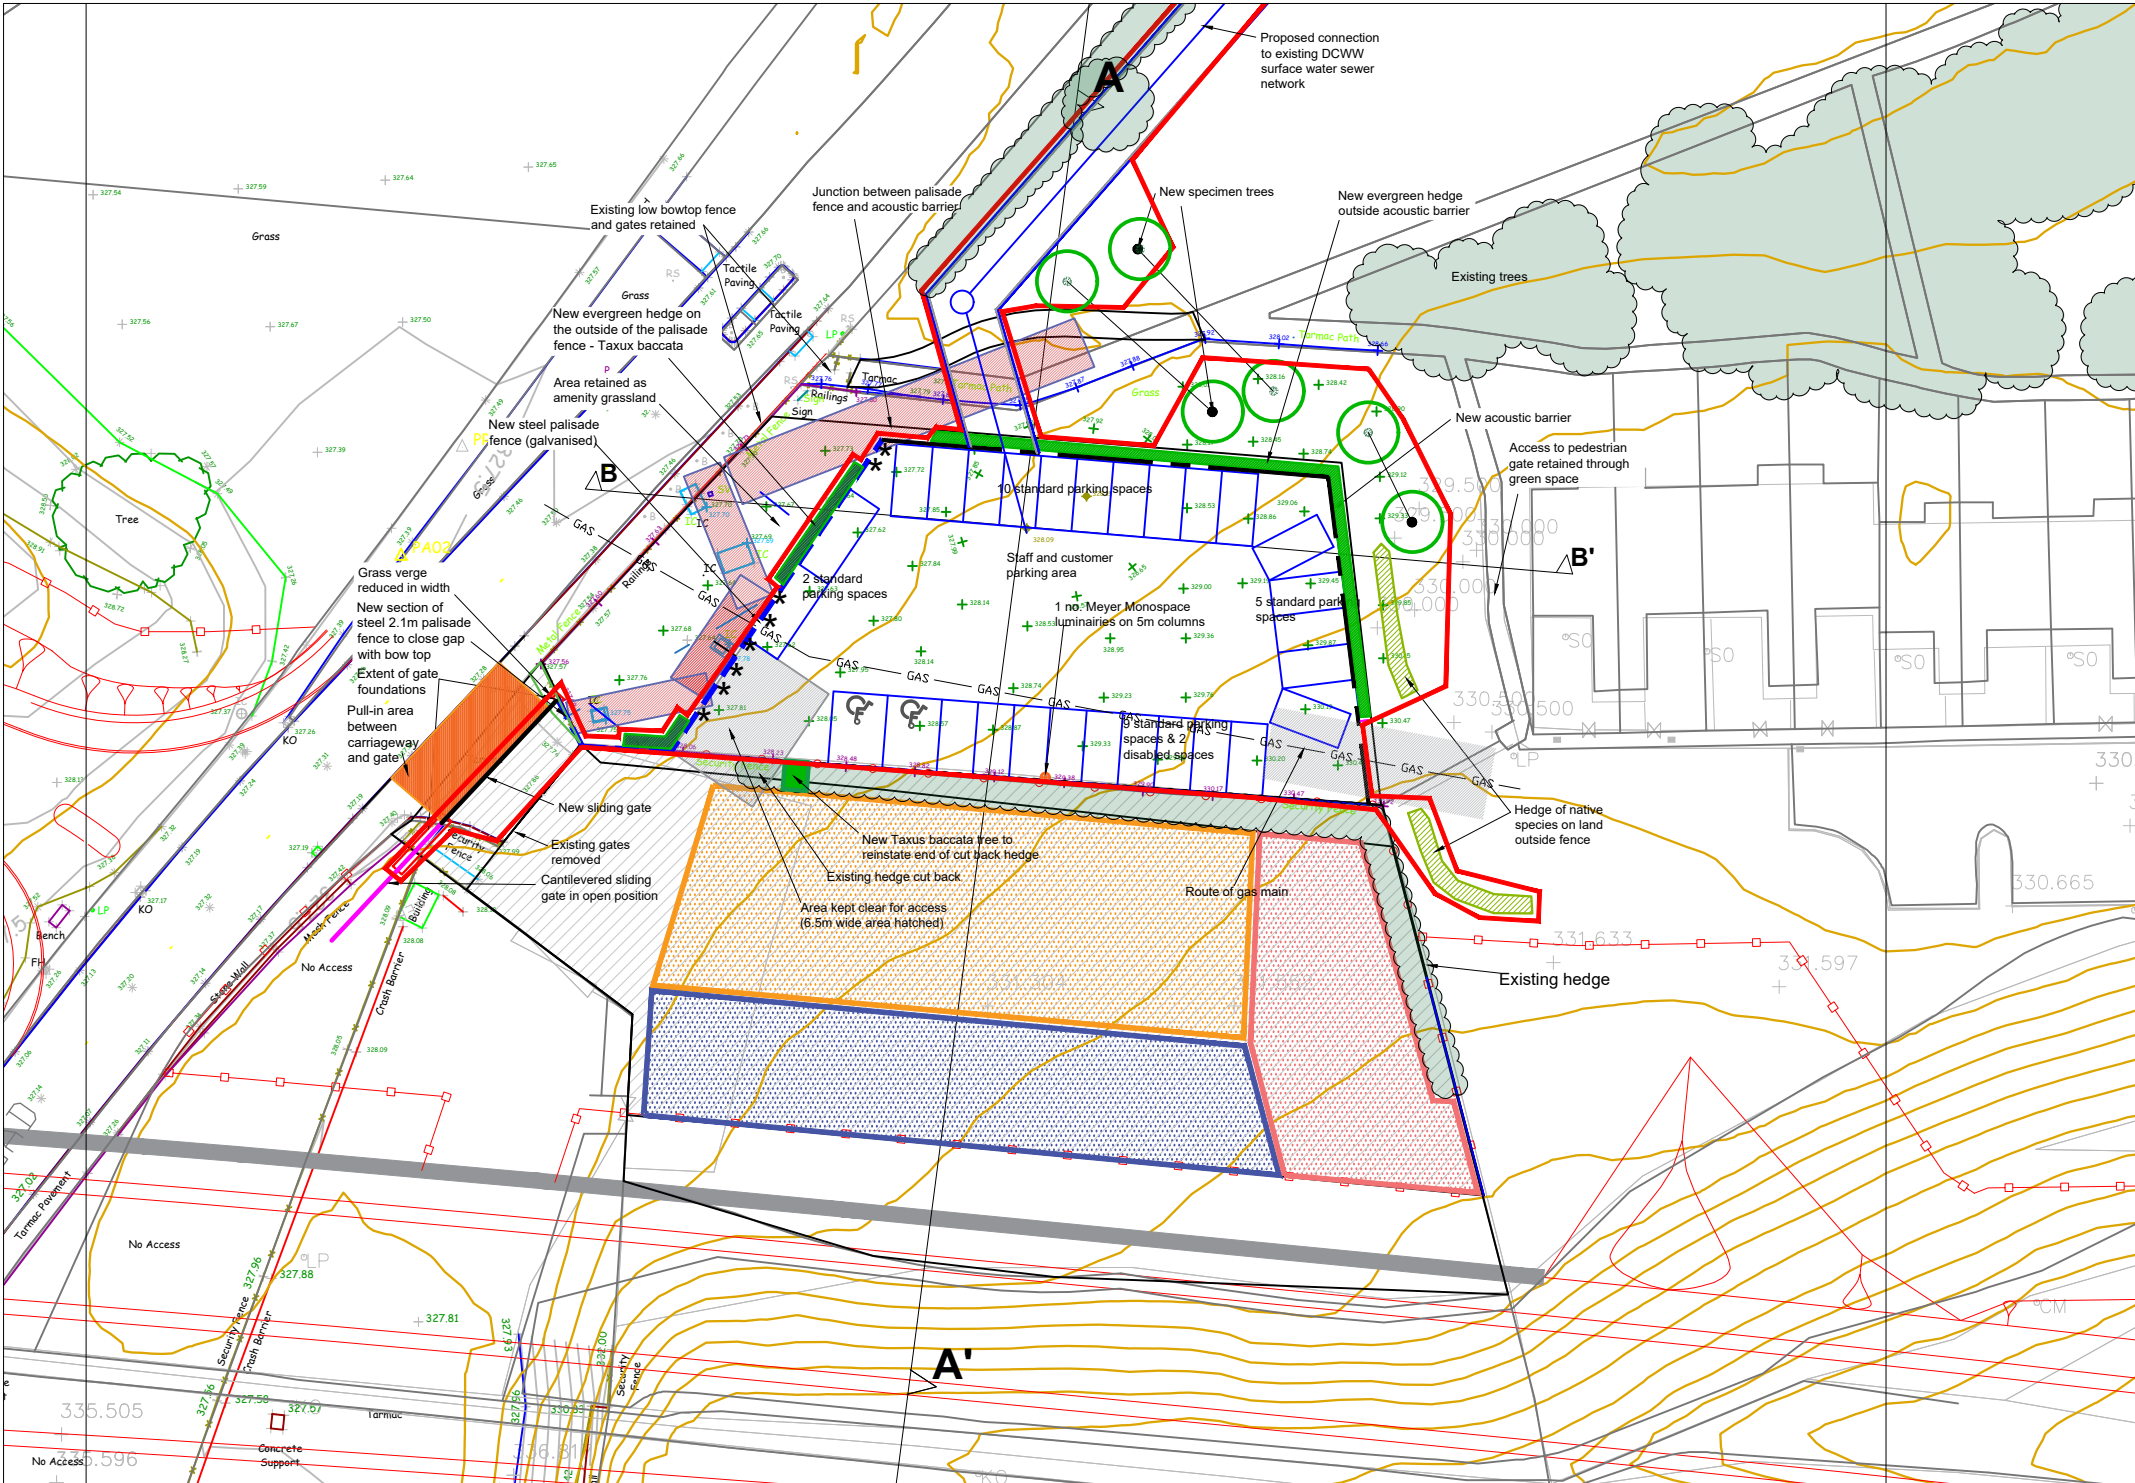


SECTION A --- A'
Scale 1:250

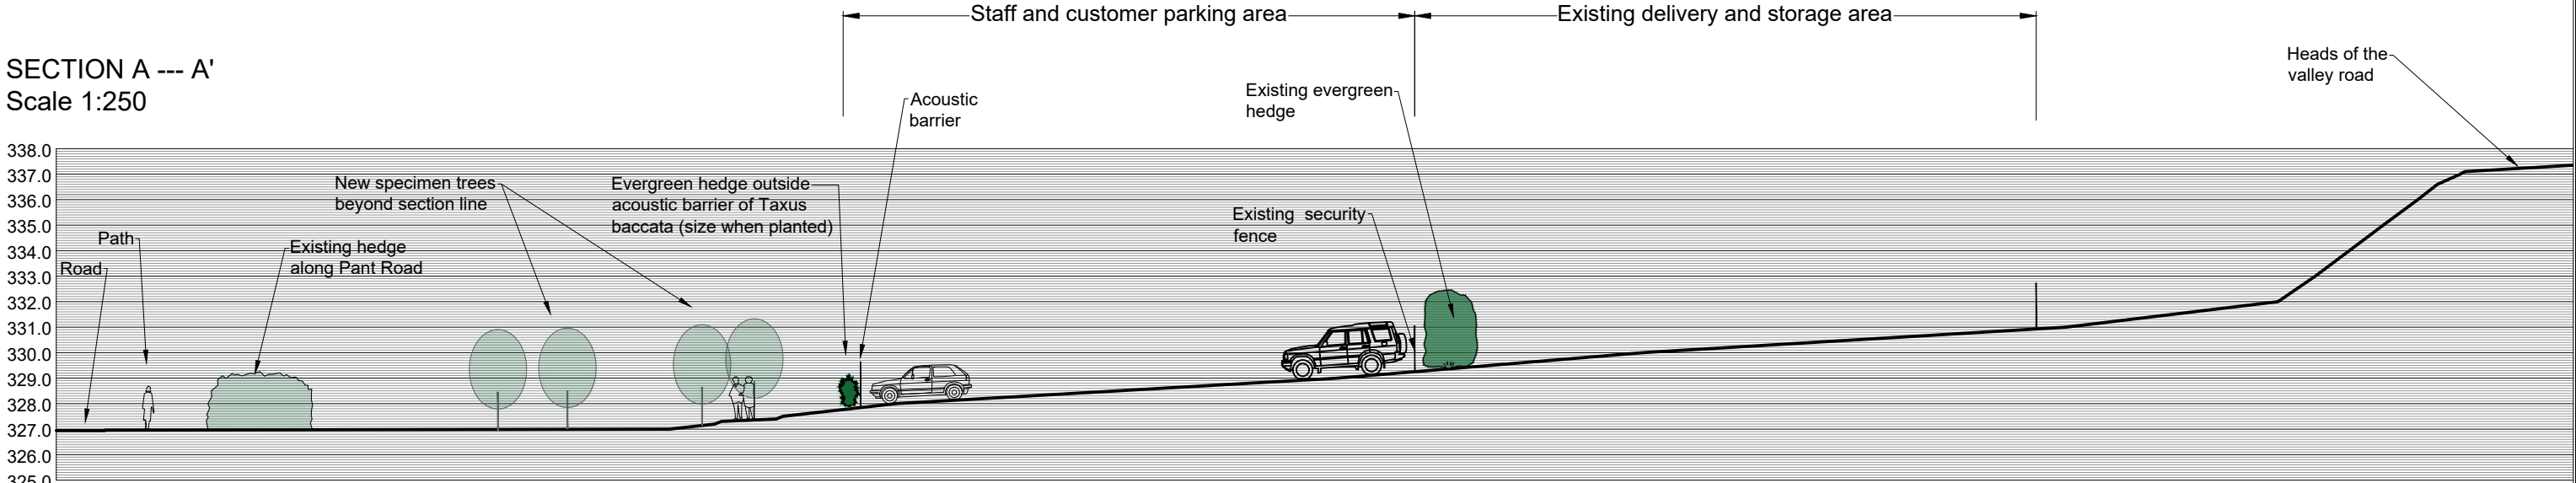

KEY:

-
- Low loader delivery / collection area
- Large wheel base vans / minibuses plus some smaller non runners
- Non runners
- Site boundary

E	16.02.24	Connection to existing DCWW sewer added, 2 trees moved, section revised
D	26.01.24	Lighting column reduced from 2 to 1 and plant species (Ivy) revised
C	30.11.23	Revised plant species
B	Sept '23	Layout and section revised to avoid DCWW easements. Planters omitted
A	July '22	3 vehicular customer collection spaces removed



HAIRE
LANDSCAPE
CONSULTANTS

UPPER BRECHFA LLANDEFALLE
BRECON POWYS LD3 0NG

Tel. 07714 961358

Email: mike@hairelandscapeconsultants.co.uk
www.hairelandscapeconsultants.co.uk

Merthyr Motor Auctions

Site C Landscape Proposals

Parking Layout with Section A to A'

shown @A3	July '21	KH	-
Date			Drawn by
581/02			F

PLAN
Scale 1:500