
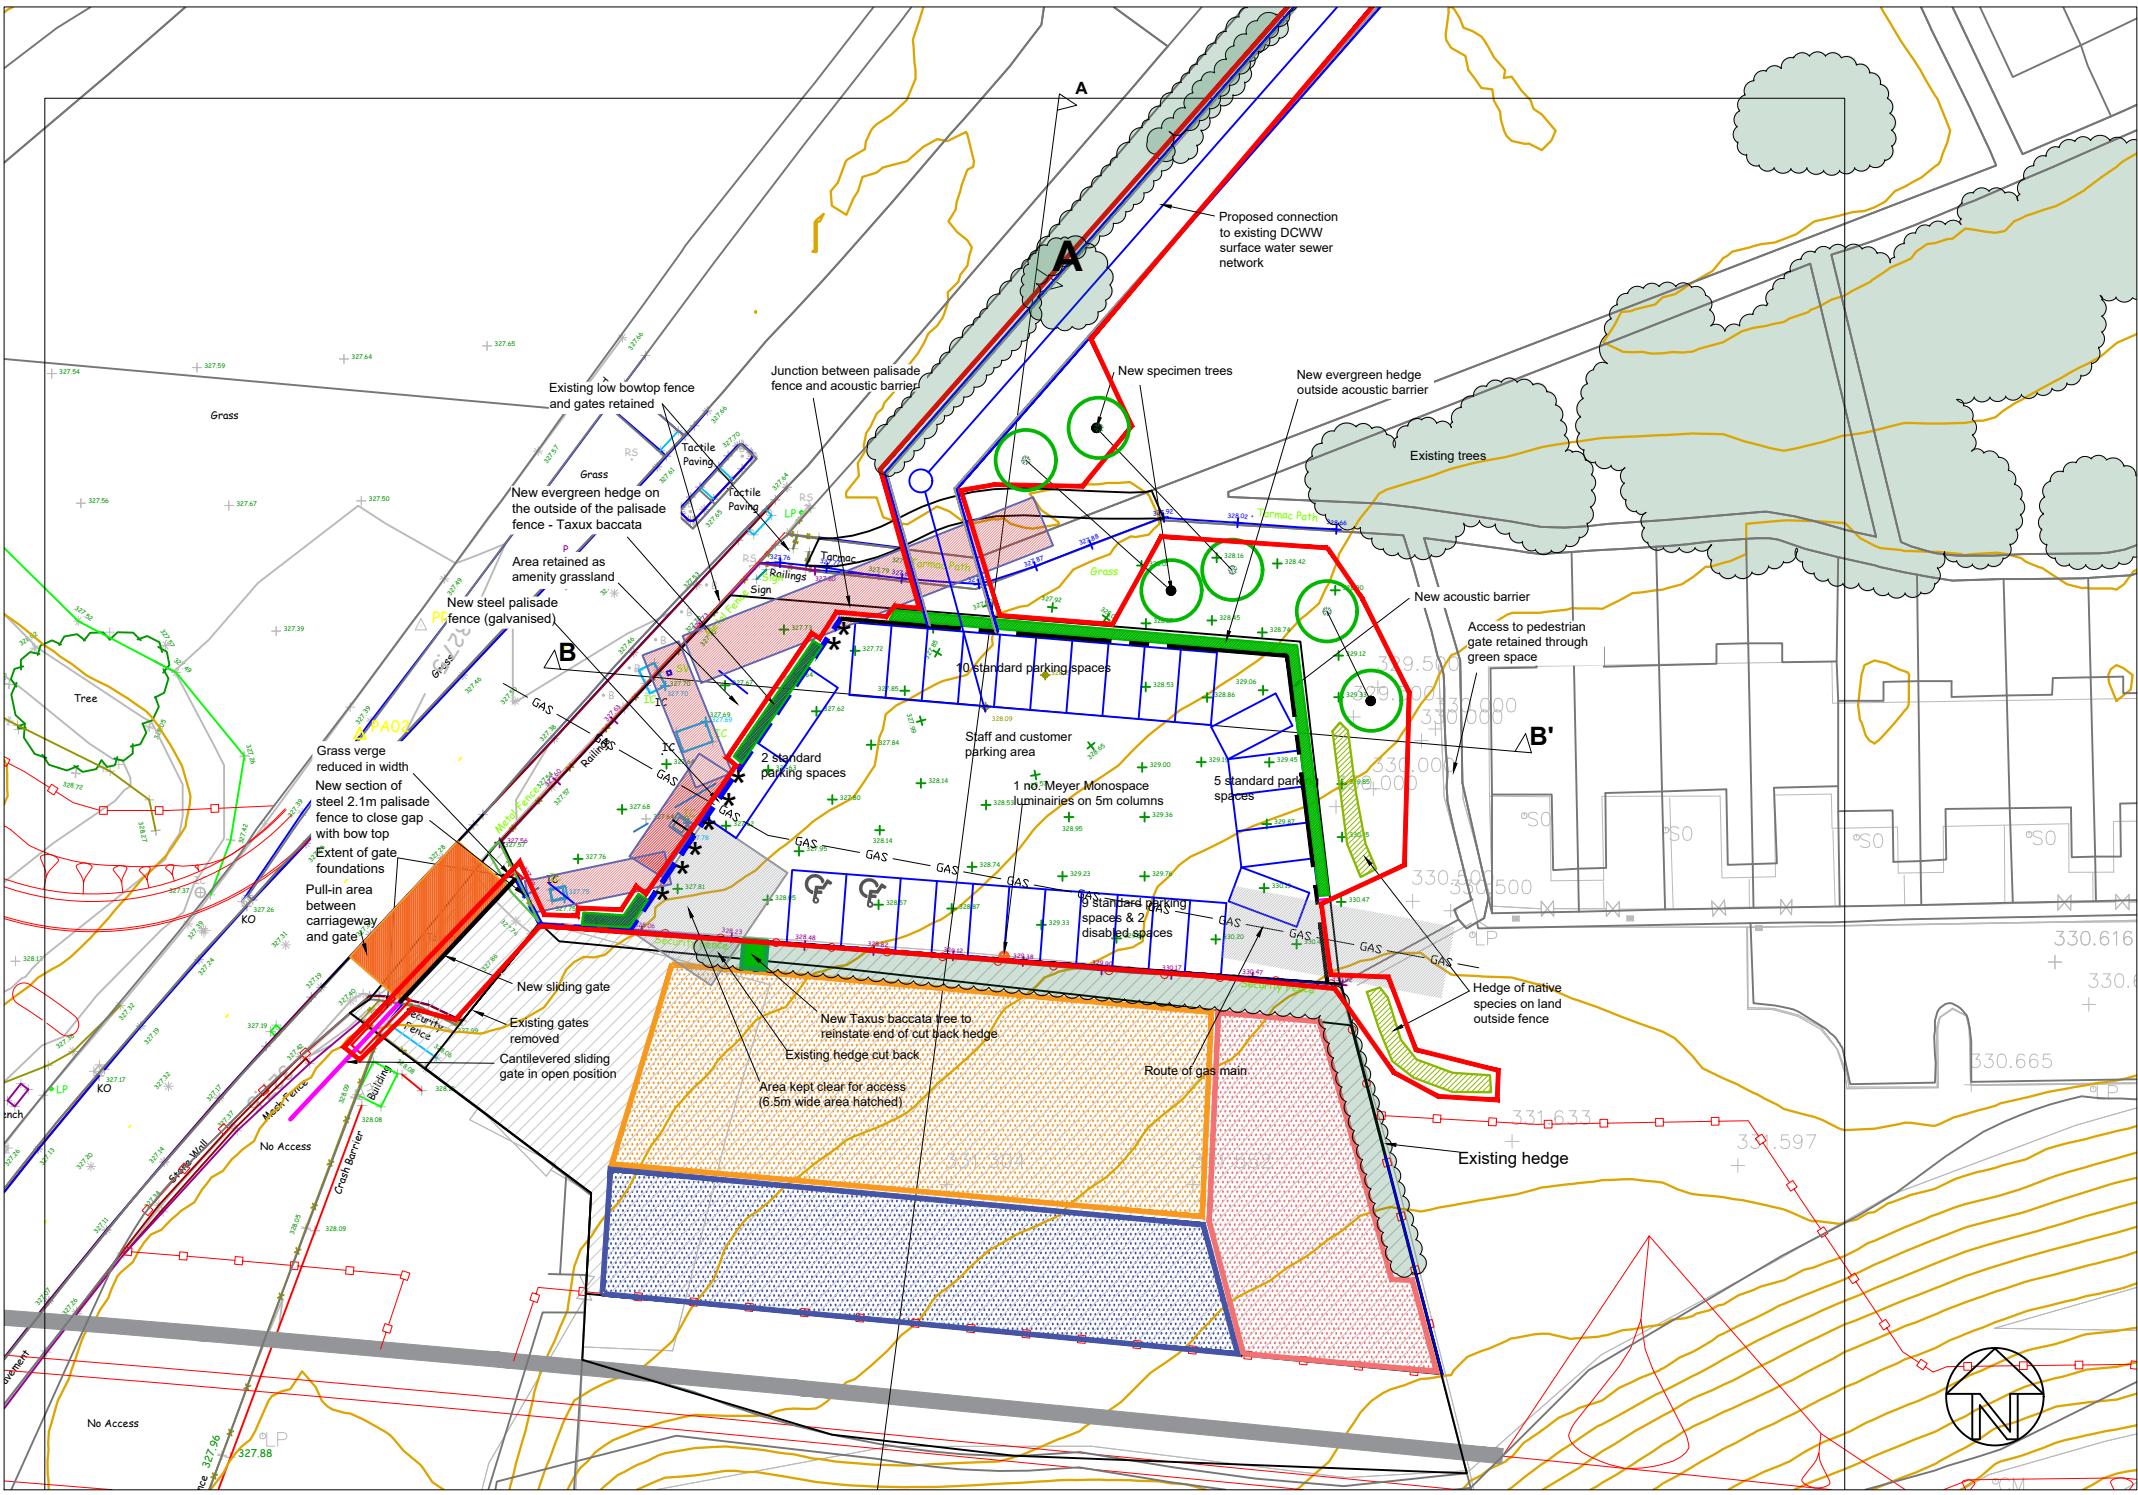


SECTION B --- B'

Scale 1:200

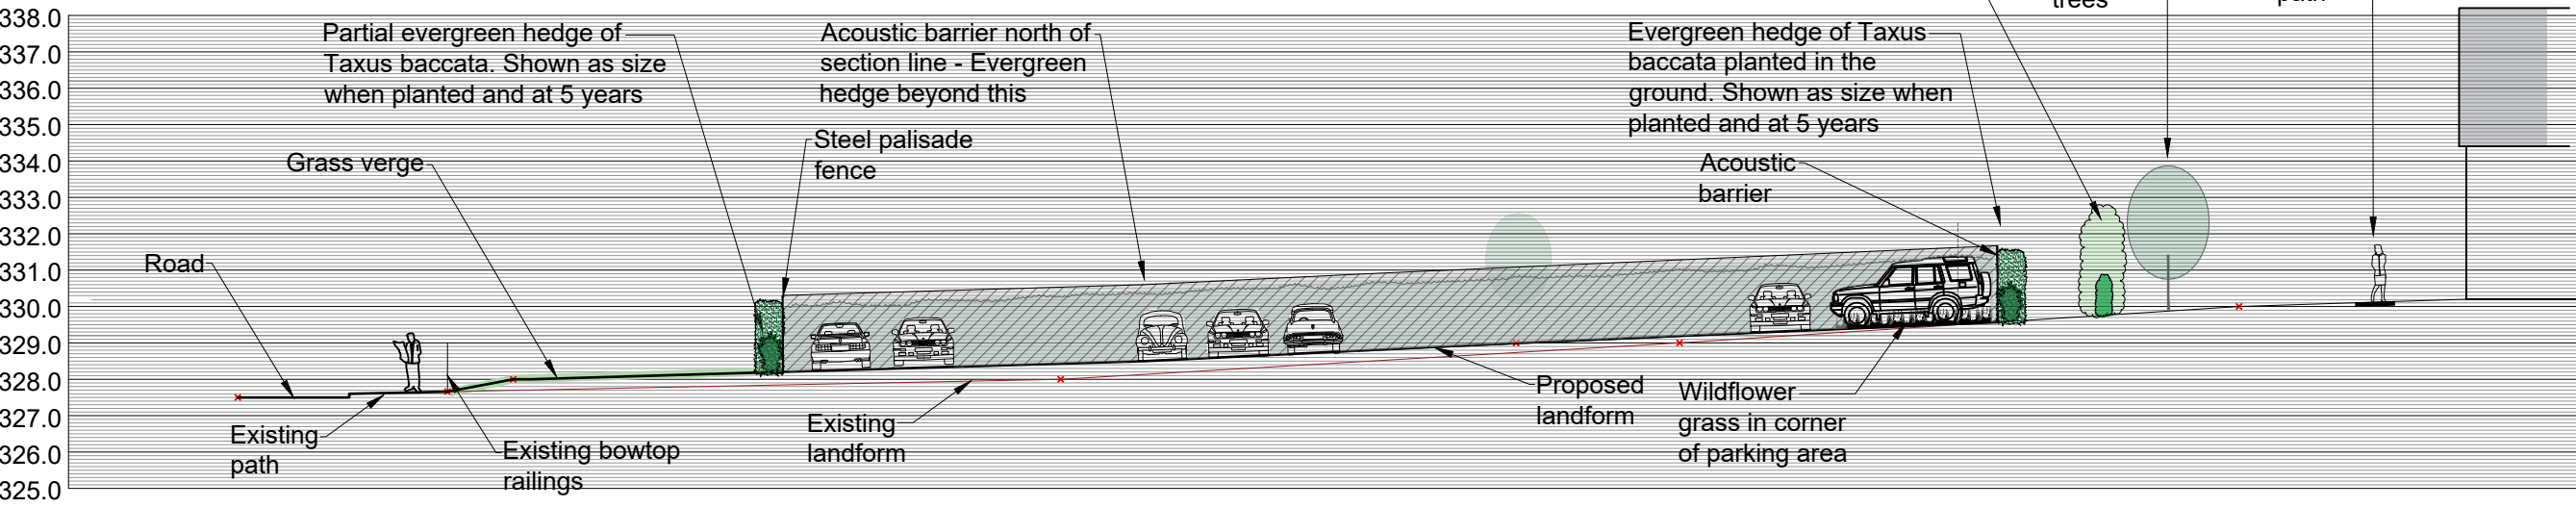

Note: Refer dwg no. 581.02
Parking Arrangement for
Section A to A'

D	16.02.24	Connection to existing DCWW surface water sewer network added and 2 trees moved
C	26.01.24	Lighting column reduced from 2 to 1. Taxus hedge height at 5 years revised, Ivy nrs revised
B	30.11.23	Revised plant species
A	Sept '23	Layout and section revised to avoid DCWW easements. Planters omitted

HAIRE
LANDSCAPE
CONSULTANTS

UPPER BRECHFA LLANDEFFALLE
BRECON POWYS LD3 0NG
Tel. 07714 961358
Email: mike@hairelandscapiconsultants.co.uk
Website: hairelandscapiconsultants.co.uk

Merthyr Motor Auctions

Site C Landscape Proposals

Section B to B'

AS shown	July '21	KH	-
Scale @A3	Date	Drawn by	Chk by
581/03			D

Section Location Plan
Scale 1:500