


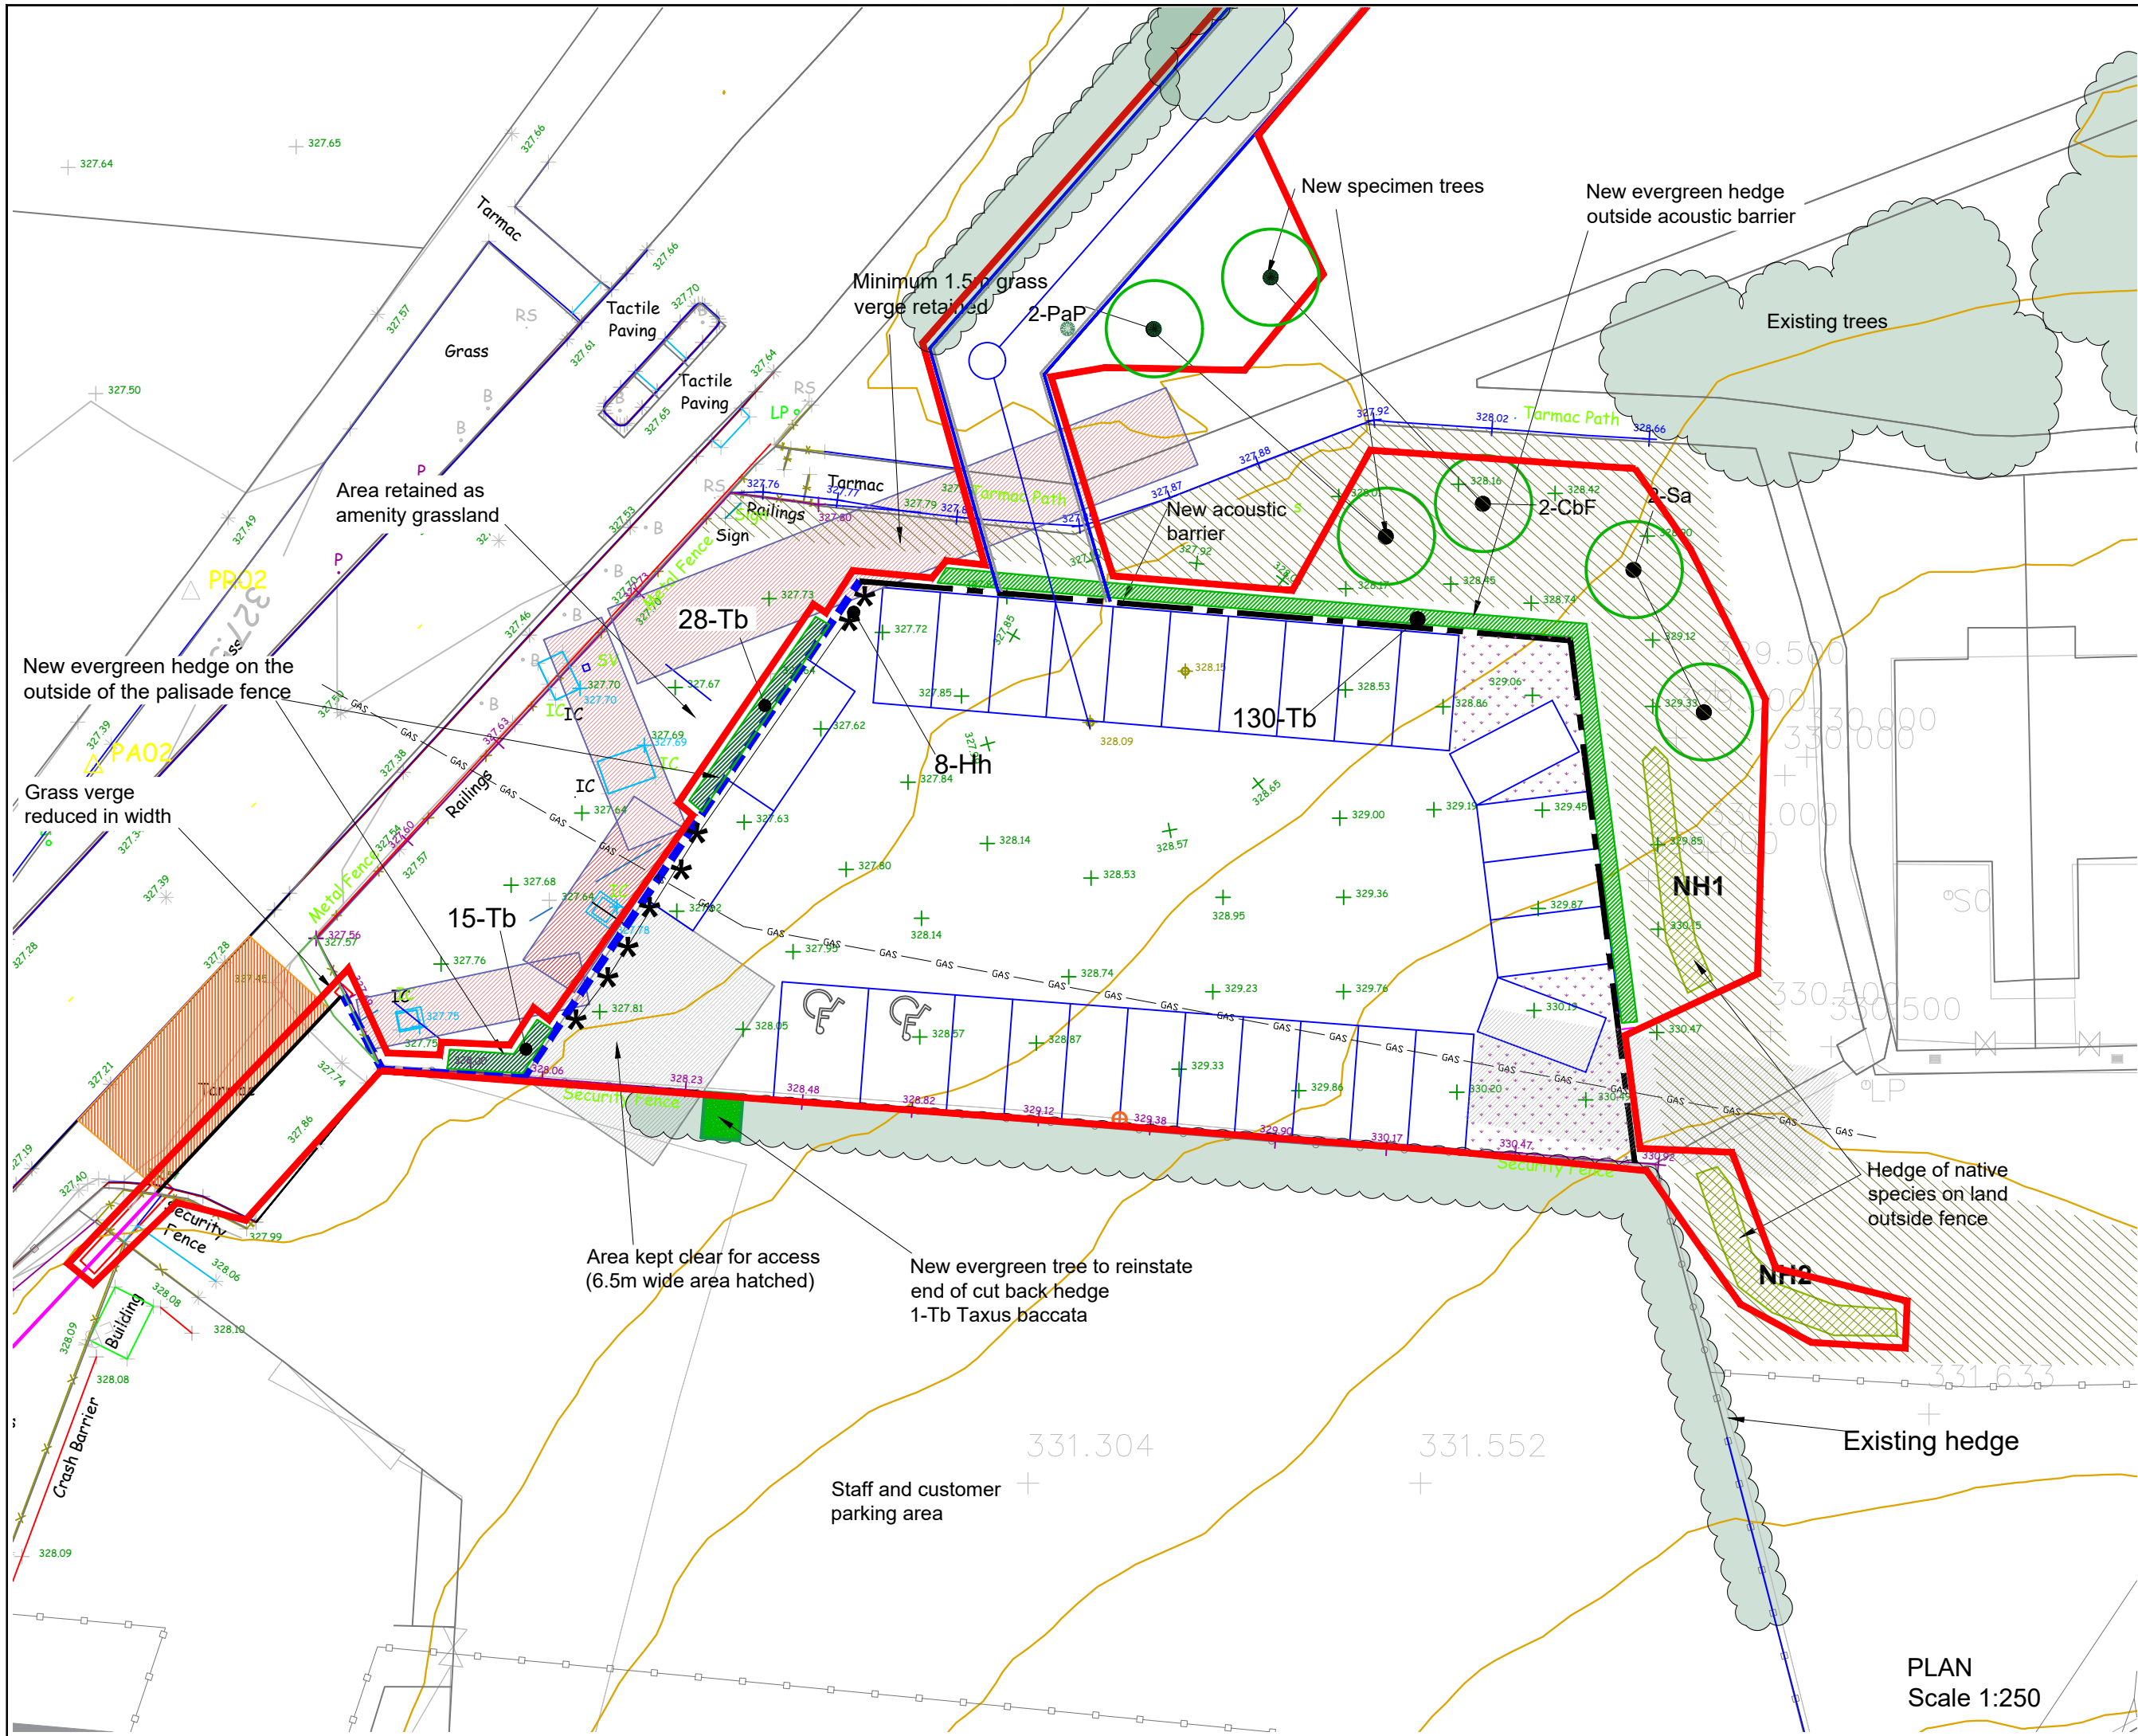

- KEY:
- Existing vegetation
 - New specimen trees
 - NH1 New native hedge species
 - New evergreen hedge 1.0 - 1.25m high Taxus baccata @ 3/lin m
 - New ivies**
 - Wildflower seeding
 - Existing sward management to encourage flowers and pollinators
 - DCWW Easement
 - Site boundary

Refer dwg nr. 581.05 for plant schedules and specification

** Refer dwg nr. 581/07 'Fence Detail' for mesh support details

D	16.02.24	Connection to existing DCWW surface water sewer network added and 2 trees moved
C	26.01.24	Lighting column and plant species (Ivy / Taxus) revised
B	30.11.23	Revised plant species
A	05.10.23	Layout revised to avoid DCWW easements. Planters detail omitted. Plant schedules and wildflower spec moved to dwg nr 581.05
Rev.	Date:	

HAIRE
LANDSCAPE
CONSULTANTS

UPPER BRECHFA LLANDEFALLE
BRECON POWYS LD3 0NG
Tel. 07714 961358
Email: mike@hairelandscapeconsultants.co.uk
Website: hairelandscapeconsultants.co.uk

Merthyr Motor Auctions

Client:

Site C Landscape Proposals

Project name:

Planting Plan

Drawing title:

Scale: 1:250 @A3 Date: May '21 Drawn by: MH Ctd by: -

Drawing no. 581/04 Rev. D

PLAN
Scale 1:250