


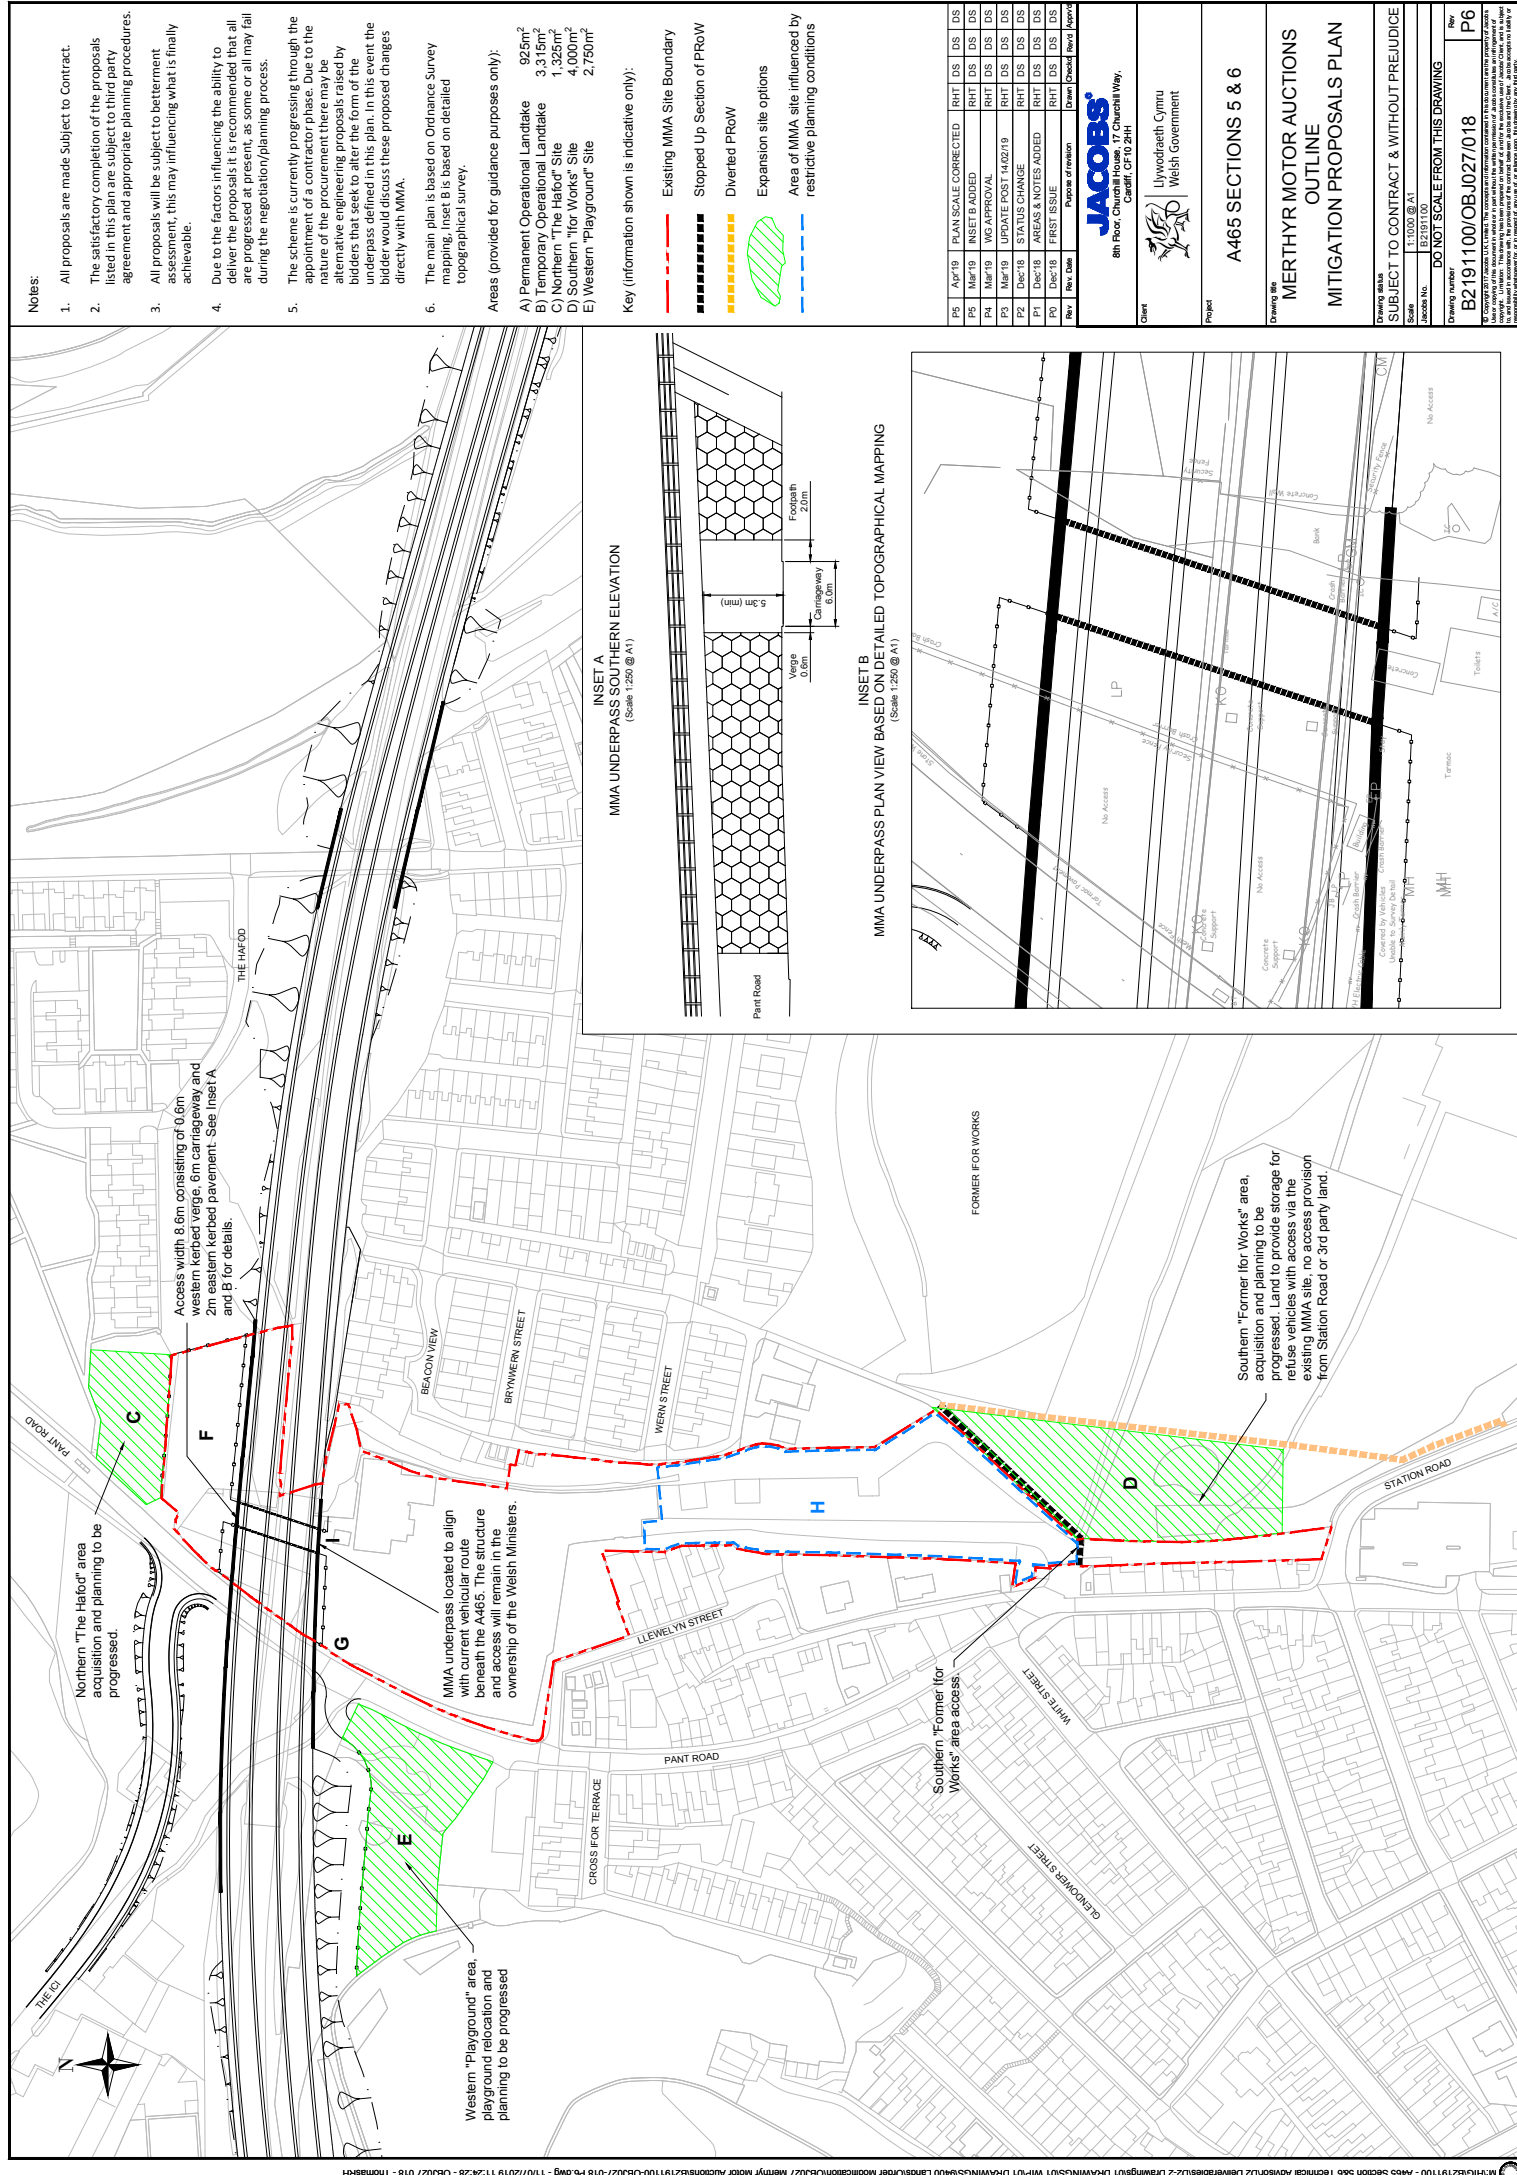

Notes:

- 1. All proposals are made Subject to Contract.
- 2. The satisfactory completion of the proposals listed in this plan are subject to third party agreement and appropriate planning procedures.
- 3. All proposals will be subject to betterment assessment, this may influencing what is finally achievable.
- 4. Due to the factors influencing the ability to deliver the proposals it is recommended that all are progressed at present, as some or all may fall during the negotiation/planning process.
- 5. The scheme is currently progressing through the appointment of a contractor phase. Due to the nature of the procurement there may be alternative engineering proposals raised by bidders that seek to alter the form of the underpass defined in this plan. In this event the bidder would discuss these proposed changes directly with MMA.
- 6. The main plan is based on Ordnance Survey mapping. Inset B is based on detailed topographical survey.

Areas (provided for guidance purposes only):

- A) Permanent Operational Landtake 92m²
- B) Temporary Operational Landtake 3,315m²
- C) Northern "The Hafod" Site 1,325m²
- D) Southern "for Works" Site 4,000m²
- E) Western "Playground" Site 2,750m²

Key (information shown is indicative only):

- Existing MMA Site Boundary
- Stopped Up Section of ProW
- Diverted ProW
- Expansion site options
- Area of MMA site influenced by restrictive planning conditions

Rev	Date	Issue	Drawn	Checked	Approved
P5	Apr'19	PLAN SCALE CORRECTED	RHT	DS	DS
P4	Mar'19	INSET B ADDED	RHT	DS	DS
P3	Mar'19	WG APPROVAL	RHT	DS	DS
P2	Mar'19	UPDATE POST 14/02/19	RHT	DS	DS
P1	Dec'18	STATUS CHANGE	RHT	DS	DS
P0	Dec'18	AREAS & NOTES ADDED	RHT	DS	DS
P0	Dec'18	FIRST ISSUE	RHT	DS	DS

JACOBS
8th Floor, Churchill House, 17 Churchill Way,
Cardiff, CF10 2HT

Client
Llywodraeth Cymru
Welsh Government

Project
A465 SECTIONS 5 & 6

Drawing title
**MERTHYR MOTOR AUCTIONS
OUTLINE
MITIGATION PROPOSALS PLAN**

Contract No.	17/005 @ A1
Subject to Contract & WITHOUT PREJUDICE	
Jacobs No.	B2191100
DO NOT SCALE FROM THIS DRAWING	

Drawing Number	B2191100/OB/07/018
Rev	P6

NOT TO BE USED FOR ANY OTHER PURPOSE WITHOUT THE WRITTEN PERMISSION OF JACOBS