


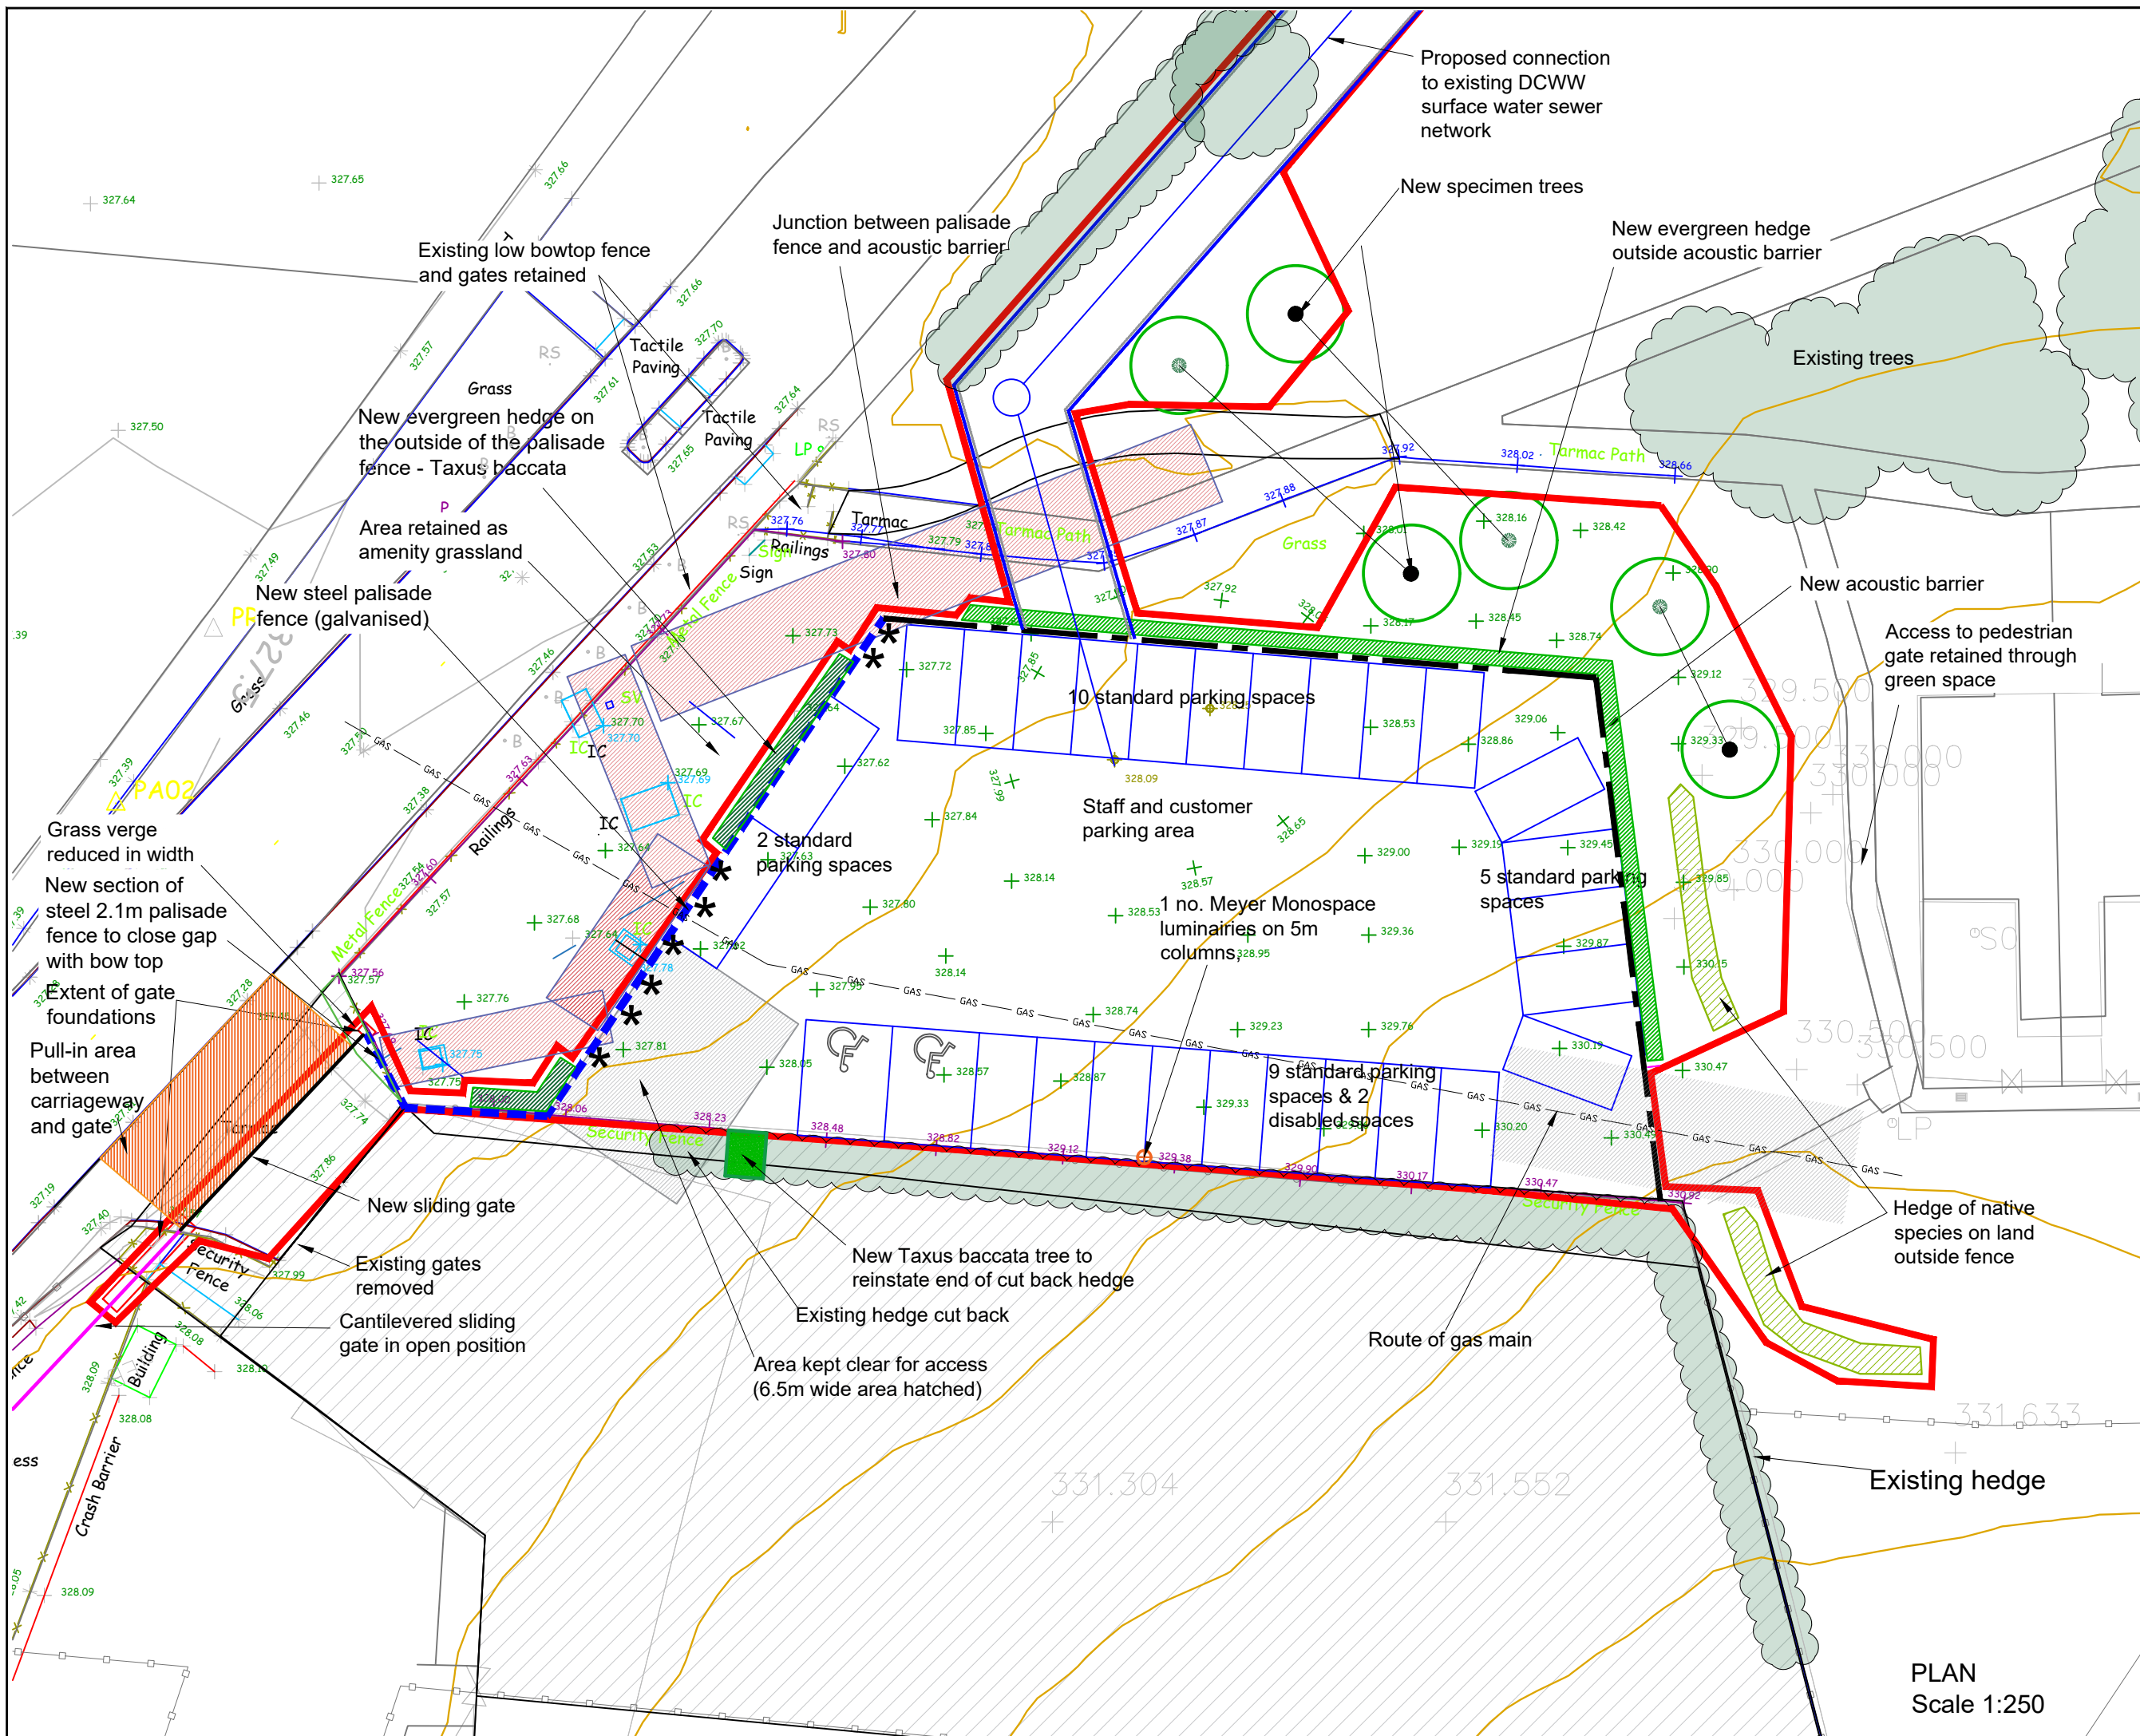

**KEY:**

- Existing vegetation
- New specimen trees
- New native hedge
- New evergreen hedge
- New ivies
- Standard Palisade fence
- Standard acoustic barrier
- DCWW Easement
- Gas main easement
- Site boundary

| Rev | Date     | Description                                                                     |
|-----|----------|---------------------------------------------------------------------------------|
| D   | 16.02.24 | Connection to existing DCWW surface water sewer network added and 2 trees moved |
| C   | 26.01.24 | Lighting column reduced from 2 to 1 and plant species (Ivy) revised             |
| B   | 30.11.23 | Revised plant species                                                           |
| A   | 05.10.23 | Layout revised to avoid DCWW easements                                          |

**HAIRE LANDSCAPE CONSULTANTS**  
UPPER BRECHFA LLANDEFFALLE  
BRECON POWYS LD3 0NG  
Tel: 07714 981358  
Email: mike@hairelandscapeconsultants.co.uk  
Website: hairelandscapeconsultants.co.uk

**Merthyr Motor Auctions**

Client: Merthyr Motor Auctions

Site C Landscape Proposals

Project name: General Arrangement

Drawing title: General Arrangement

Scale: 1:250 @A3 Date: May '21 Drawn by: MH Ctd by: -

Drawing no: 581/01 Rev: D

PLAN  
Scale 1:250