


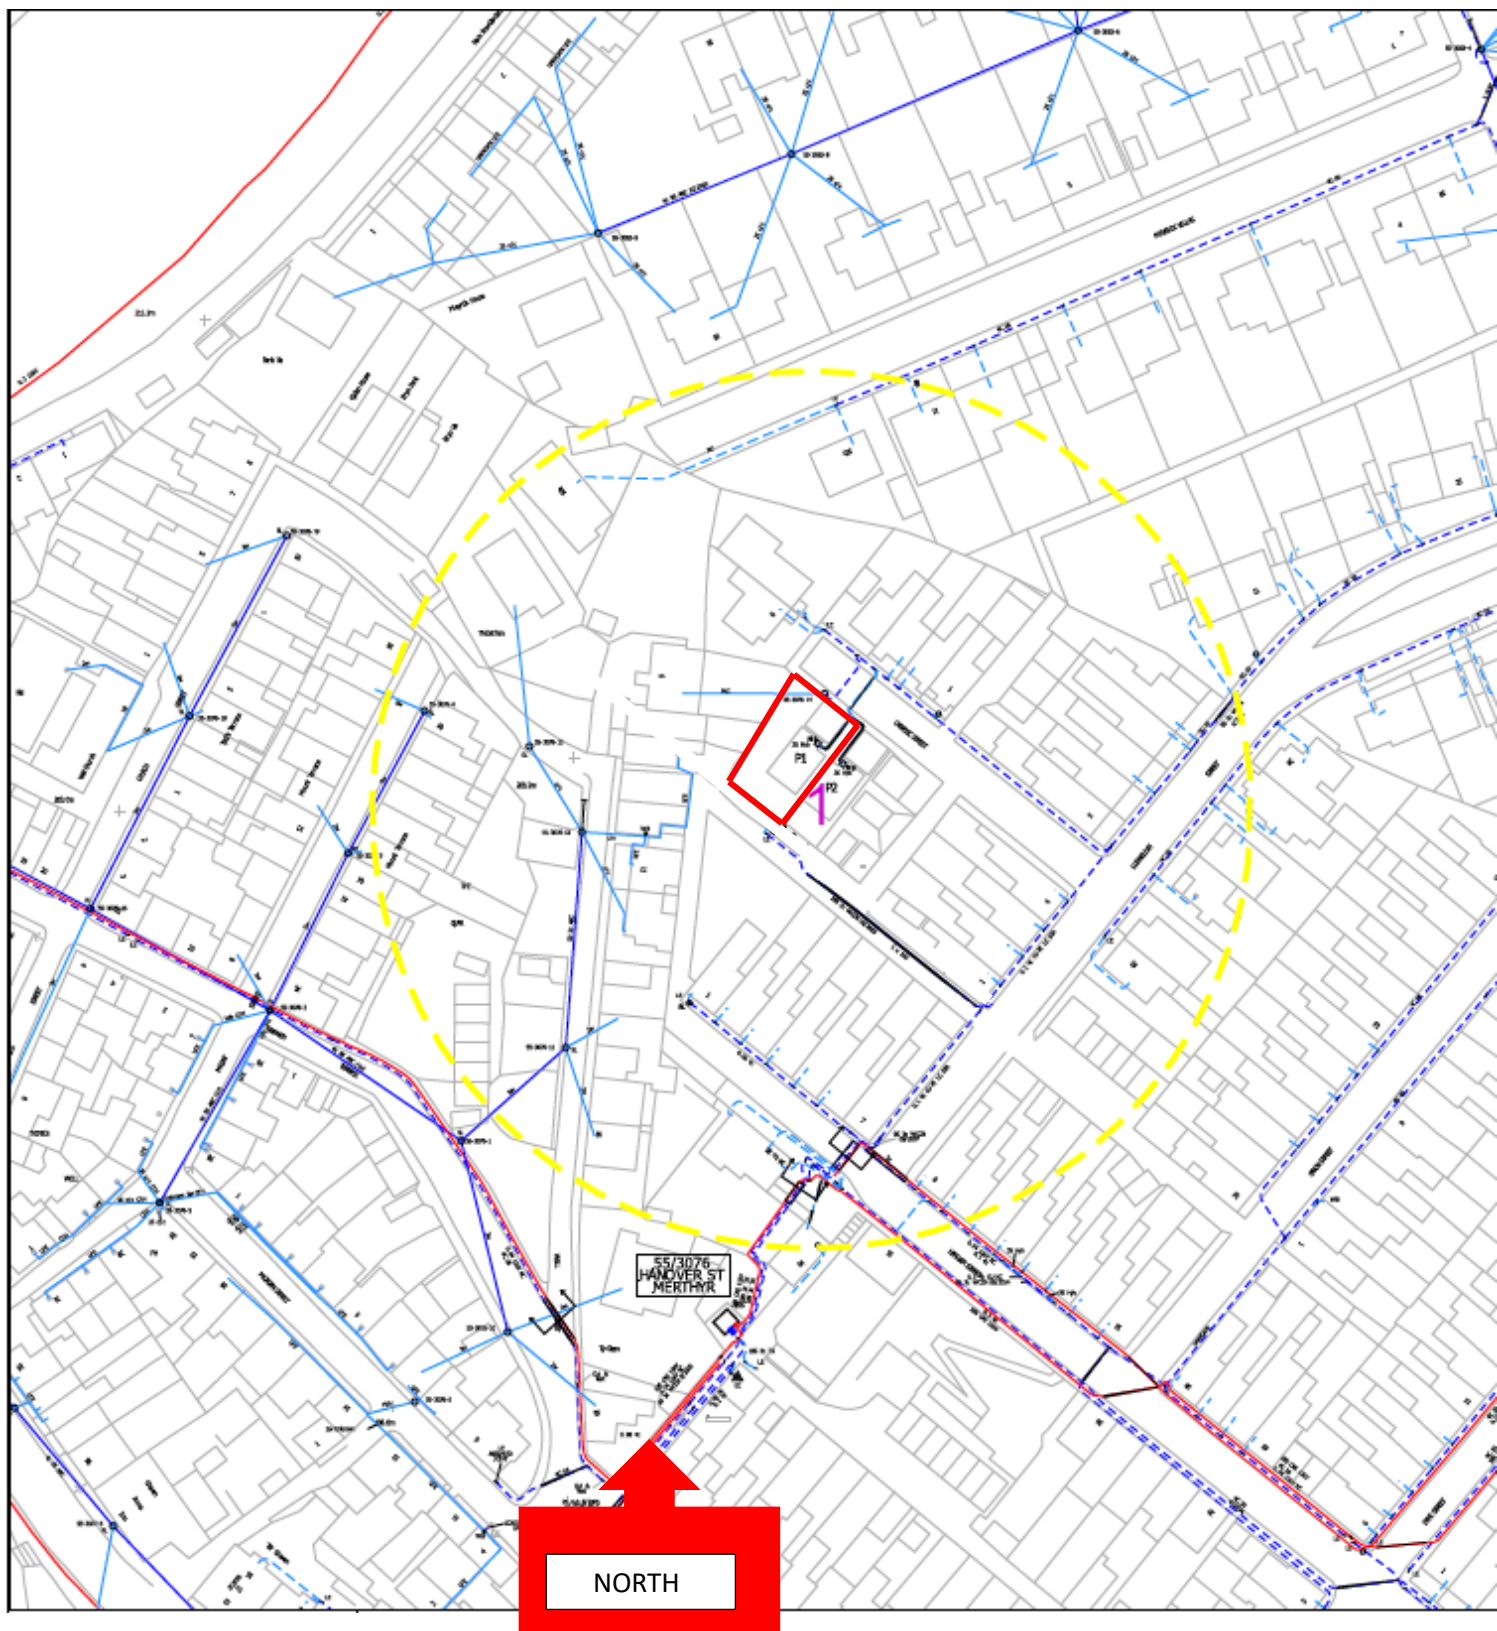

Location plan for.....

7, Caradoc Street, Merthyr Tydfil, CF47 8SS.

Scale – 1:1250

Paper – A4