



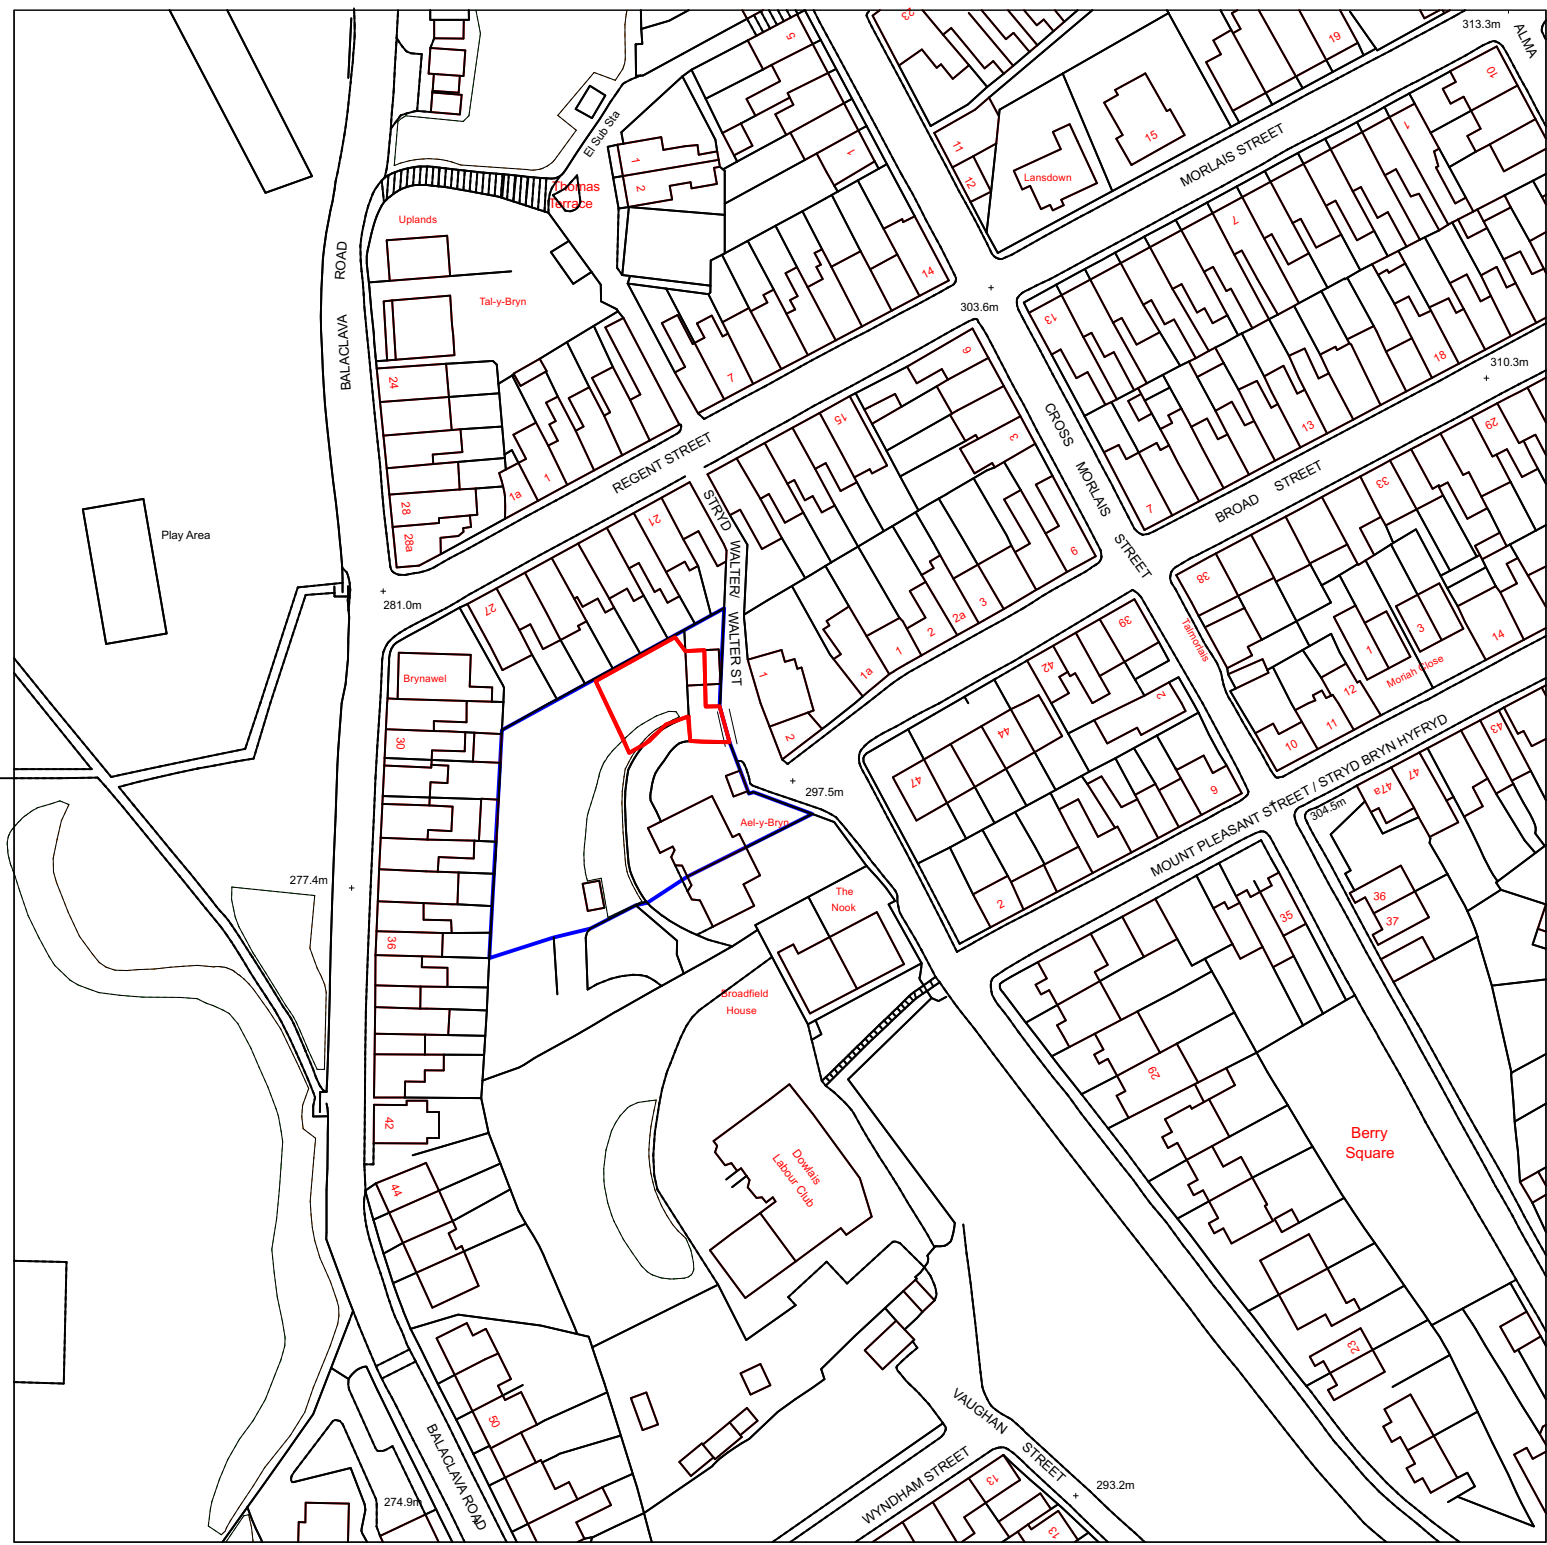

OSMAP 1:1250

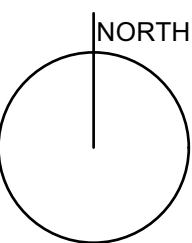

removal of one Conifer tree

demolish existing wall and replace with a new 900mm high blockwork wall with render finish

probable walking direction

Rev C - Revised osmap 26.03.26

Rev B - Revised design and site layout. 13.07.23

Rev A - Revised site layout. 02.06.21

George and Co.

New dwelling at
Ael-y-Bryn, Walter Street,
Dowlais.
CF48 3RL

727.001B		Proposed plan	
planning	1:100@A1	Oct '20	SG
George + Co Crownford House, Swan Street, Merthyr Tydfil, Mid Glamorgan, Wales, CF47 8EU TEL 07830328652 hello@georgeandco.studio			
DO NOT SCALE THIS DRAWING		©George and Co.	

PROPOSED SITE PLAN 1:100