
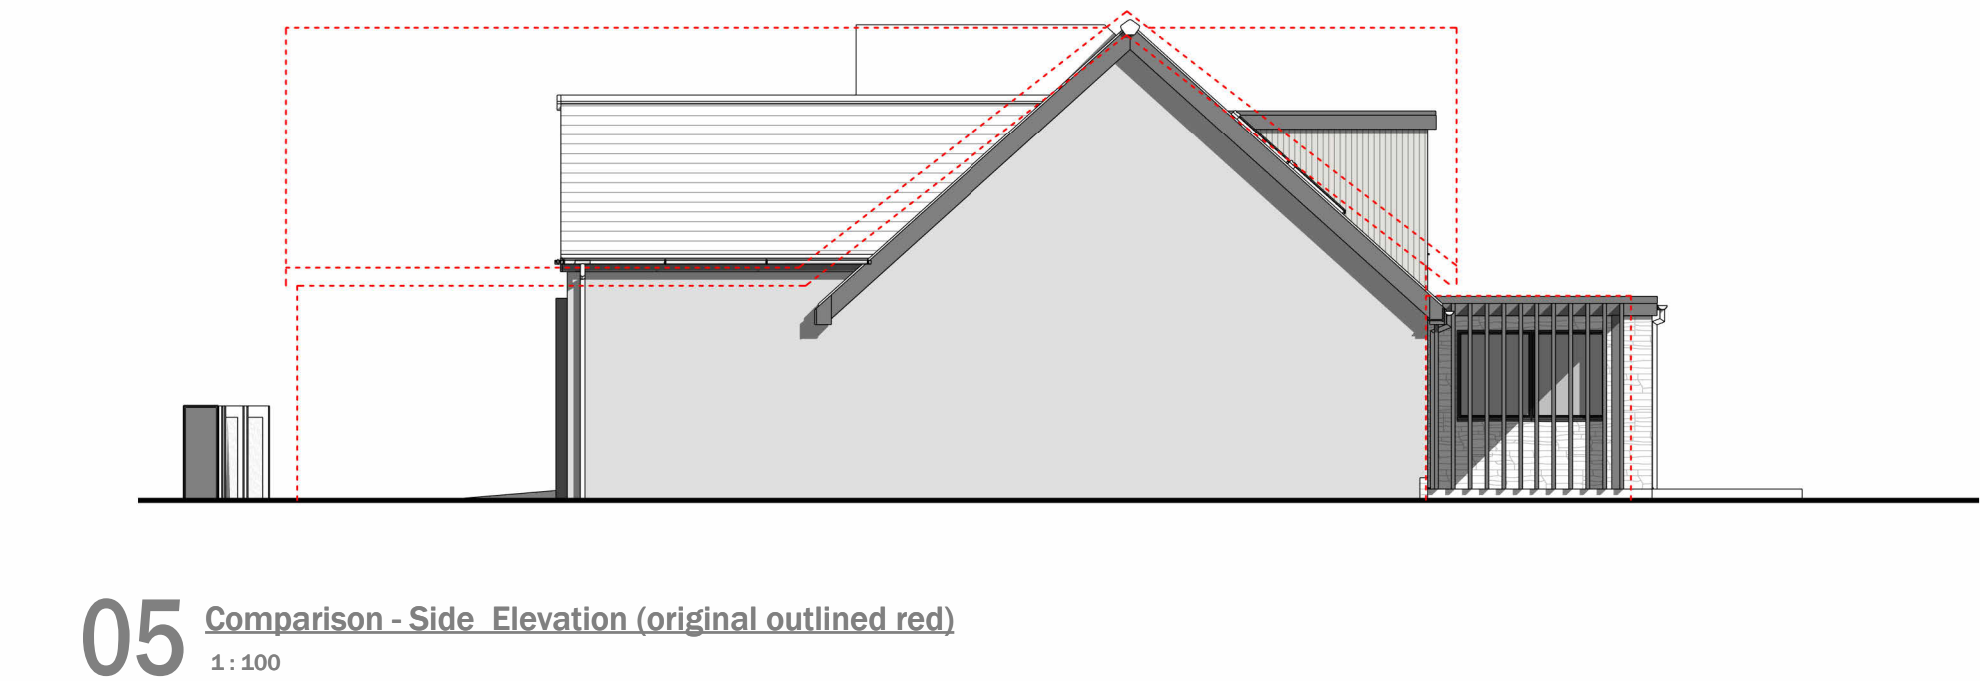
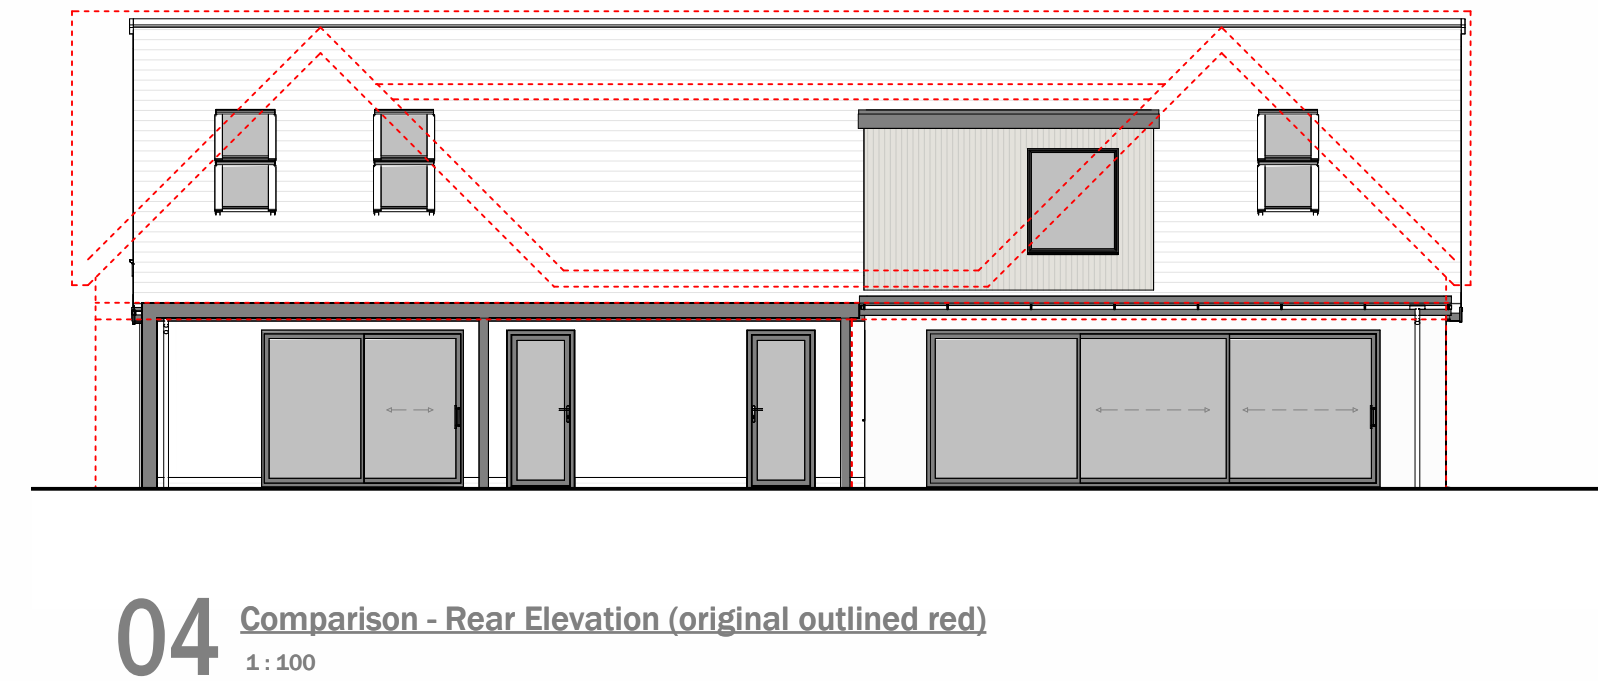
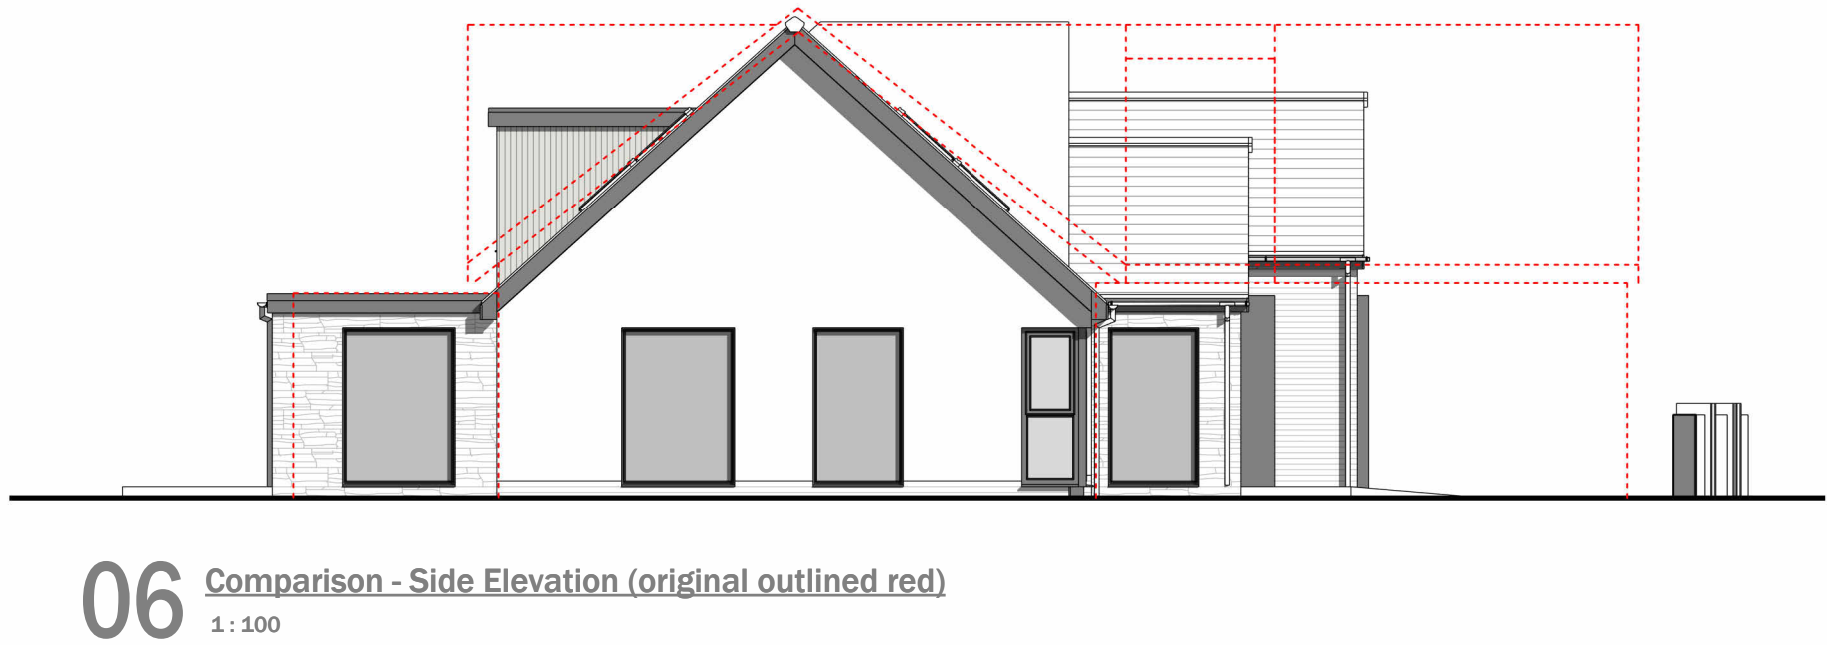
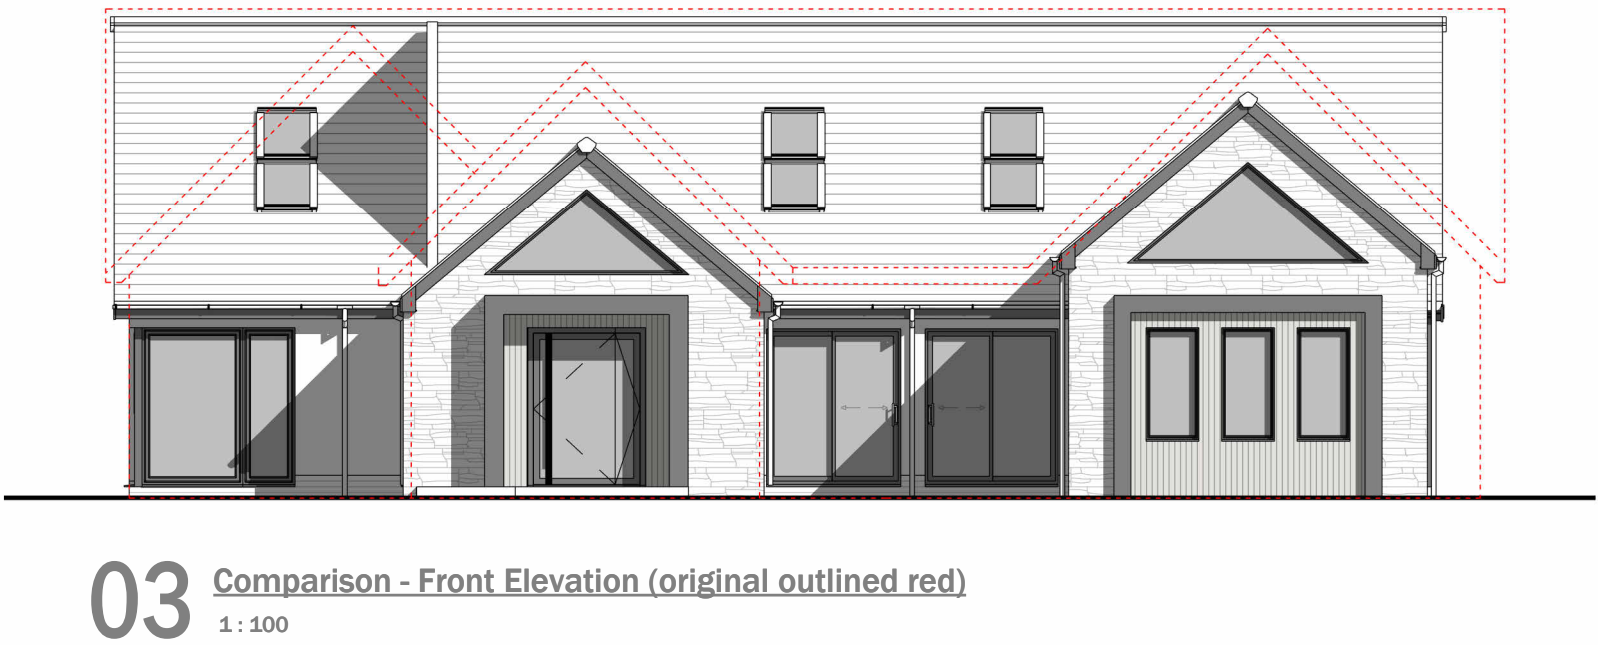


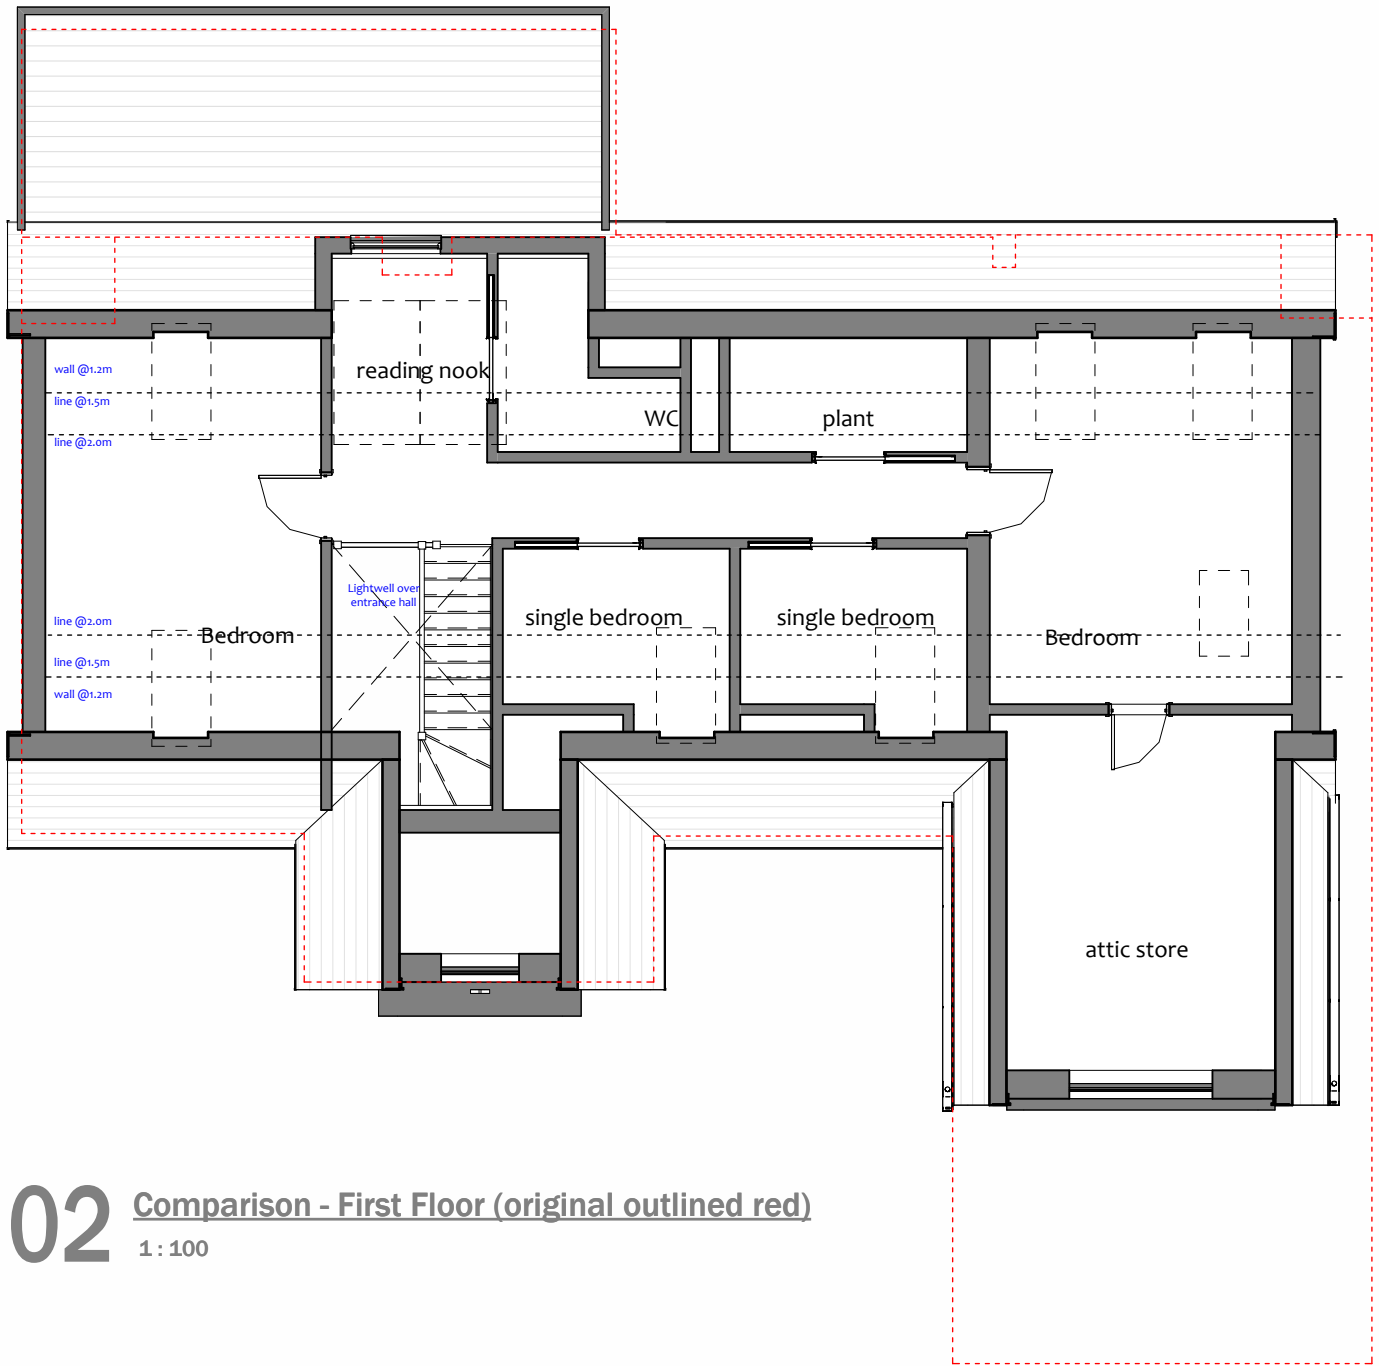

CHAMBERLAIN
MOSS
KING
architecture

97a Glebe Street | Penarth
Vale of Glamorgan | CF64 1EE

T. 02920 306400
www.chamberlainmossking.co.uk

Notes

Do not scale from this drawing. Use figured dimensions only, which are displayed in millimetres unless stated otherwise.

The contractor is requested to check all dimensions before work is put in hand. Any discrepancies within the drawing should be reported prior to commencement of works.

Copyright of this drawing belongs solely to CMKA Ltd. This drawing must only be used for the purpose for which it is supplied and its contents must not be reproduced for any purpose without written permission.

Project	Lon Maes Du, Cefn Coed, Merthyr Tydfil,		
Project number	-		
Client	-		
Title	Comparison Plans and Elevations		
Drawing number	A0.10		
Scale	1 : 100 at A2		
Revision	A		
Status	PLANNING		
Drawn			
Date	05.04.26		