


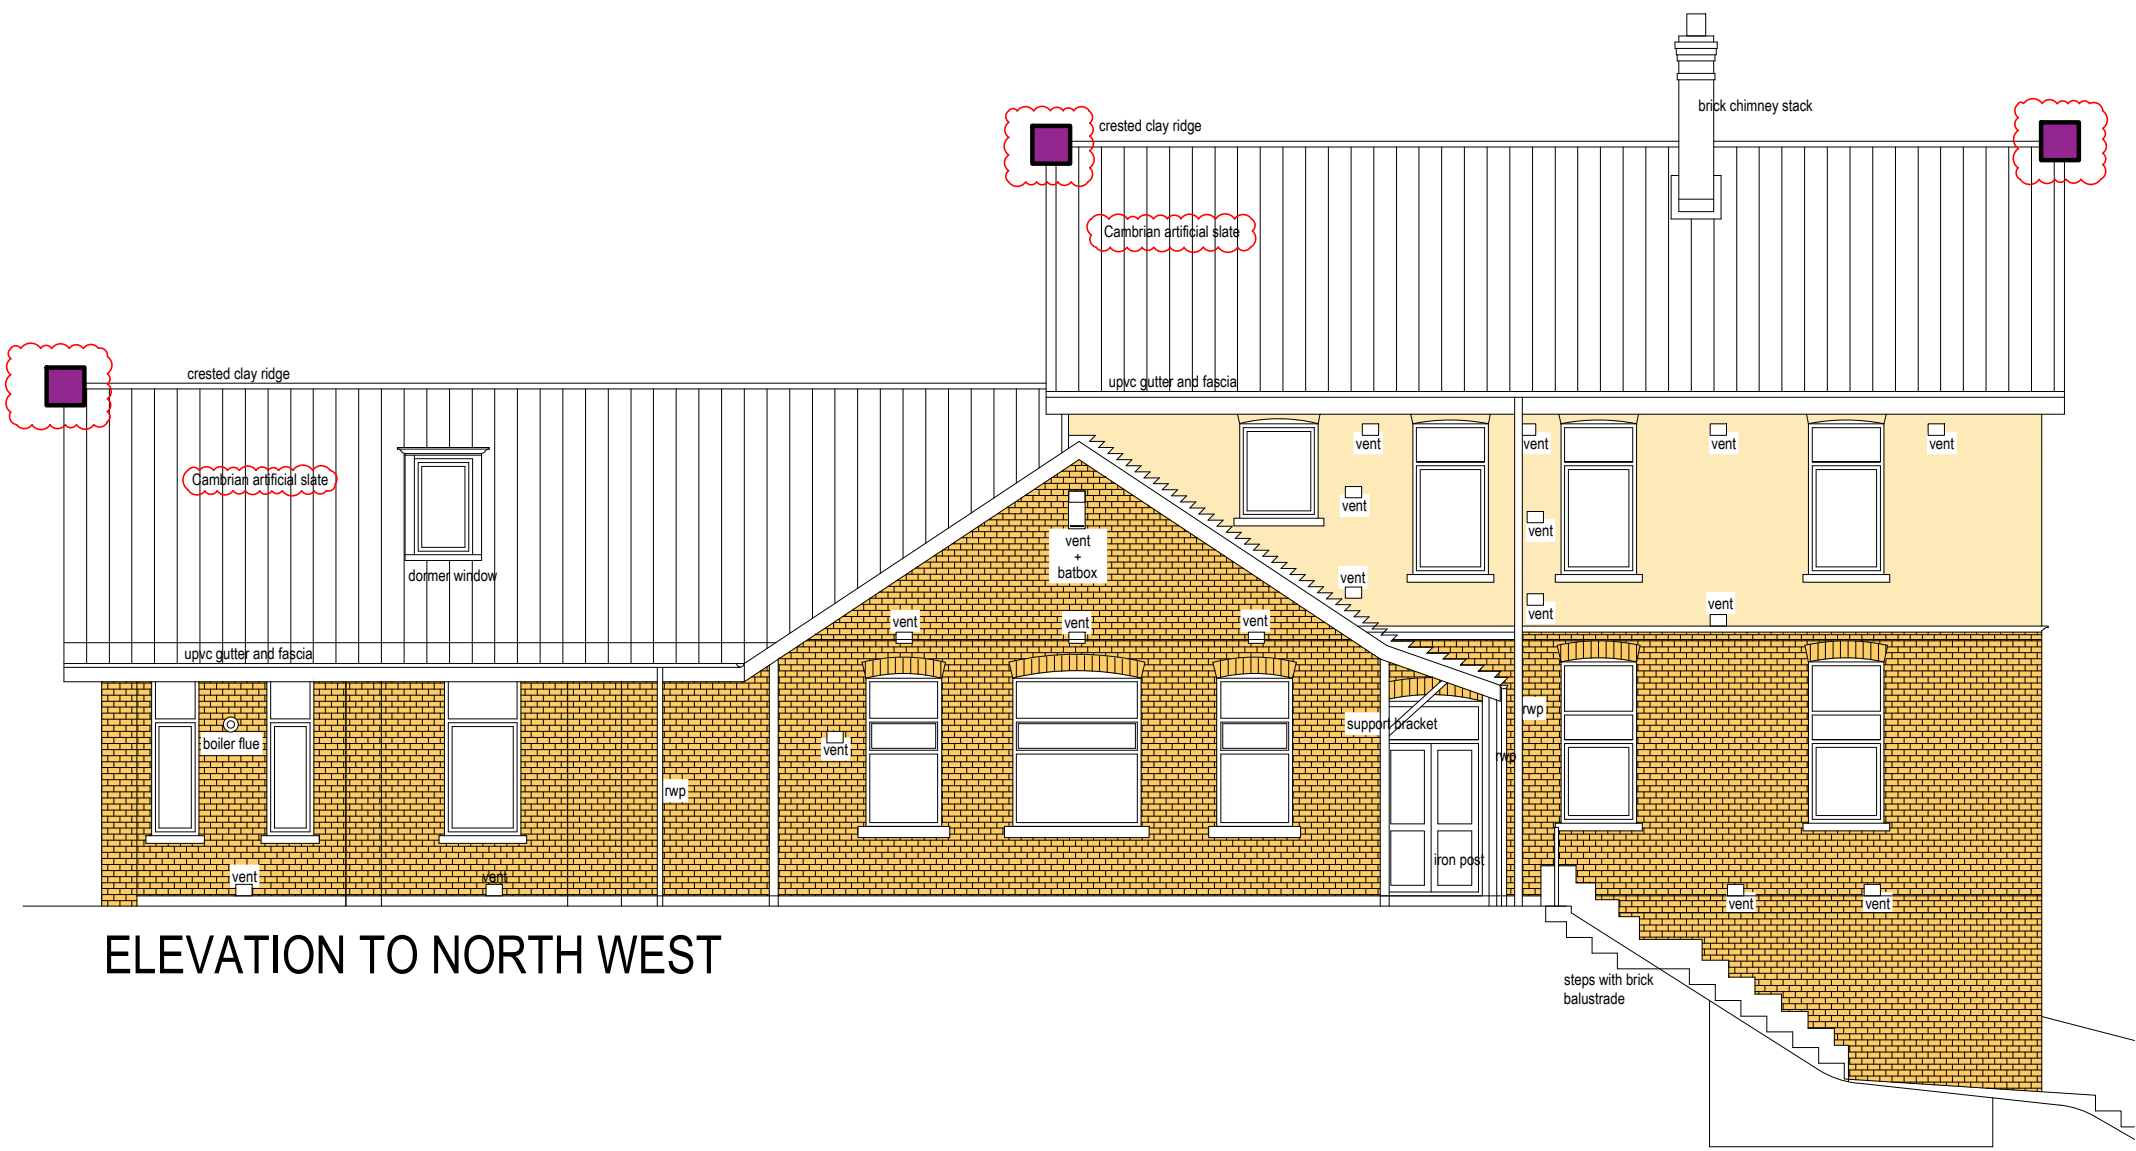

ELEVATION TO NORTH WEST



ELEVATION TO NORTH EAST



ELEVATION TO SOUTH WEST



ELEVATION TO SOUTH EAST


LEGEND

DENOTES WOODSTONE SPARROW TERRACE

DENOTES TWO SWALLOW NEST CUPS

DENOTES BAT ACCESS POINT

NOTE:
THIS DRAWING IS TO BE PRINTED IN COLOUR.

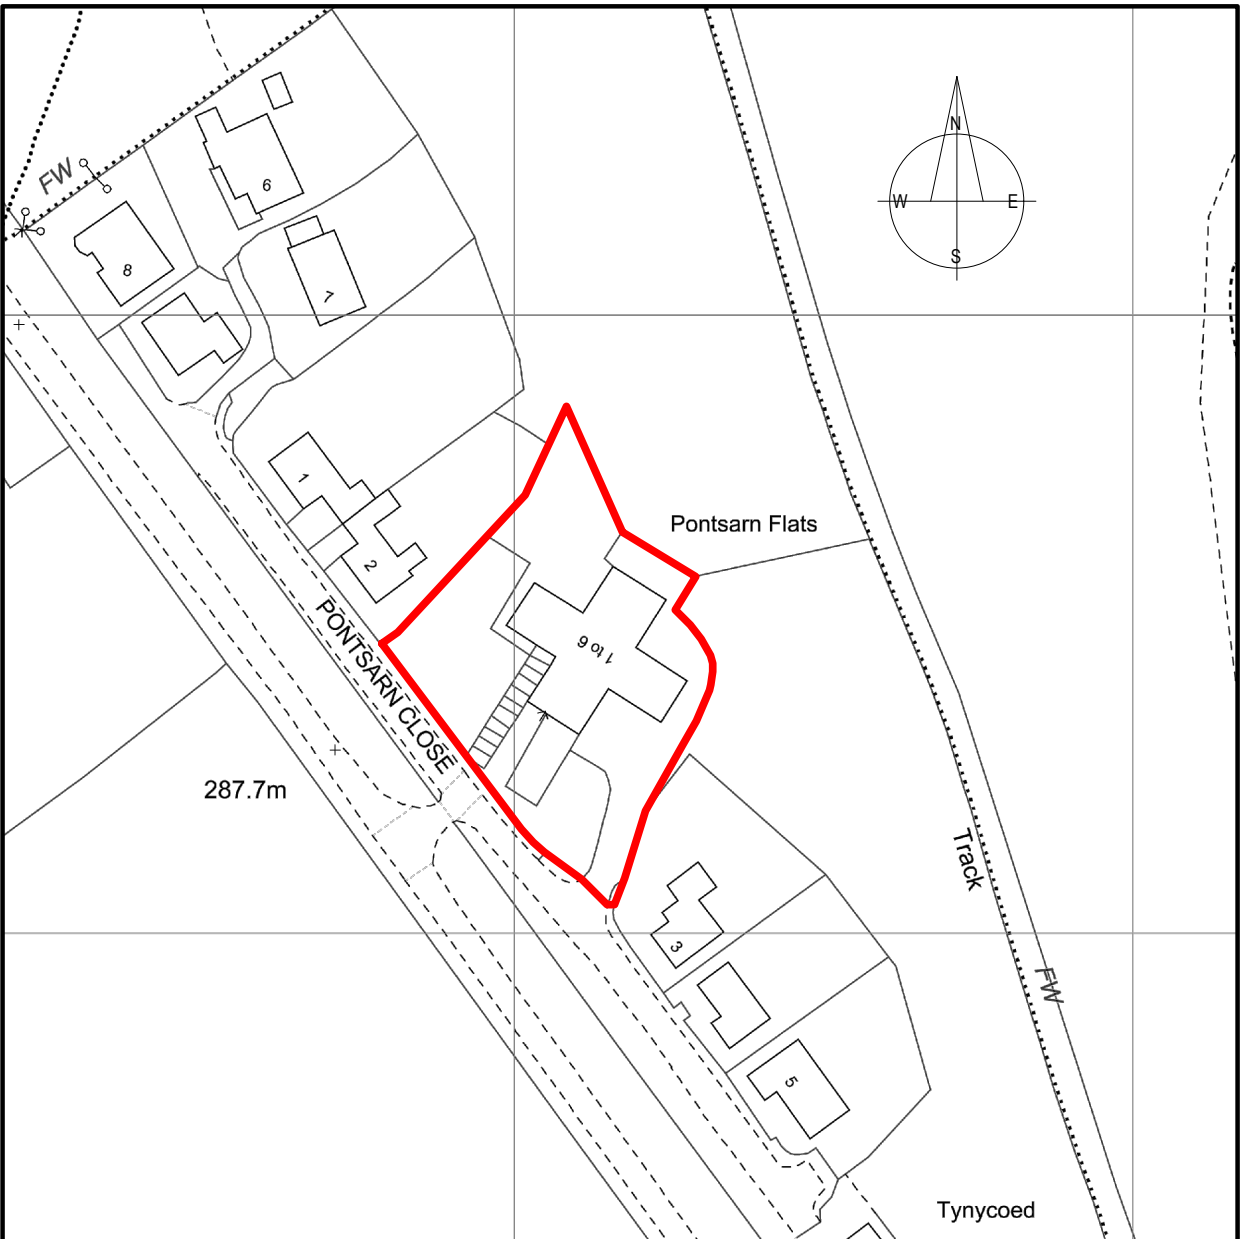

LOCATION PLAN (SCALE 1:1250)

GENERAL NOTES:

1. THIS DRAWING IS TO BE READ IN CONJUNCTION WITH ALL RELEVANT ARCHITECTS AND ENGINEERS DRAWINGS AND SPECIFICATIONS.
2. DO NOT SCALE THIS DRAWING. ANY AMBIGUITIES, OMISSIONS AND ERRORS ON DRAWINGS SHALL BE BROUGHT TO THE ENGINEERS ATTENTION IMMEDIATELY. ALL DIMENSIONS MUST BE CHECKED / VERIFIED ON SITE.
3. ALL DIMENSIONS ARE IN MILLIMETRES UNLESS NOTED OTHERWISE.
4. FOR GENERAL NOTES REFER TO DRAWING.
5. THIS DRAWING IS BASED ON PAUL OVERTON ARCHITECTS SECTIONS AND ELEVATIONS SURVEY PLANS AT MARCH 2021 (DRAWING NO 03).

P03	ADDITIONAL ECOLOGICAL INFORMATION ADDED. ROOF SLATE TYPE AMENDED.	29/04/22	VP	JC
P02	BAT BOXES ADDED. NOTE FOR BASEMENT DOORS AMENDED.	10/03/22	VP	JC
Rev:	Description:	Date:	By:	Chkd:

curtins

3 Overly-Parc, Earlswood Road, Cardiff, CF14 5GH
029 2068 0900
cardiff@curtins.com
www.curtins.com

Civils & Structures • Transport Planning • Environmental • Infrastructure • Geotechnical • Conservation & Heritage • Principal Designer
Birmingham • Bristol • Cambridge • Cardiff • Douglas • Dublin • Edinburgh • Glasgow • Kentish • Leeds • Liverpool • London • Manchester • Nottingham

Status: **PLANNING**

Project: **PONTSARN FLATS,
PONTSARN CLOSE, PONTSARN,
MERTHYR TYDFIL, CF48 2TR**

Orig Title: **PROPOSED ELEVATIONS**

Size:	Date:	Drawn By:	Designed By:	Checked By:
A1	20/05/2021	MU	JC	JC
Scale:	1:100			
Project No:	Originator:	Volume:	Level:	Type:
078937 - CUR - 00	- ZZ	- DR	- S	- 21001 - P03