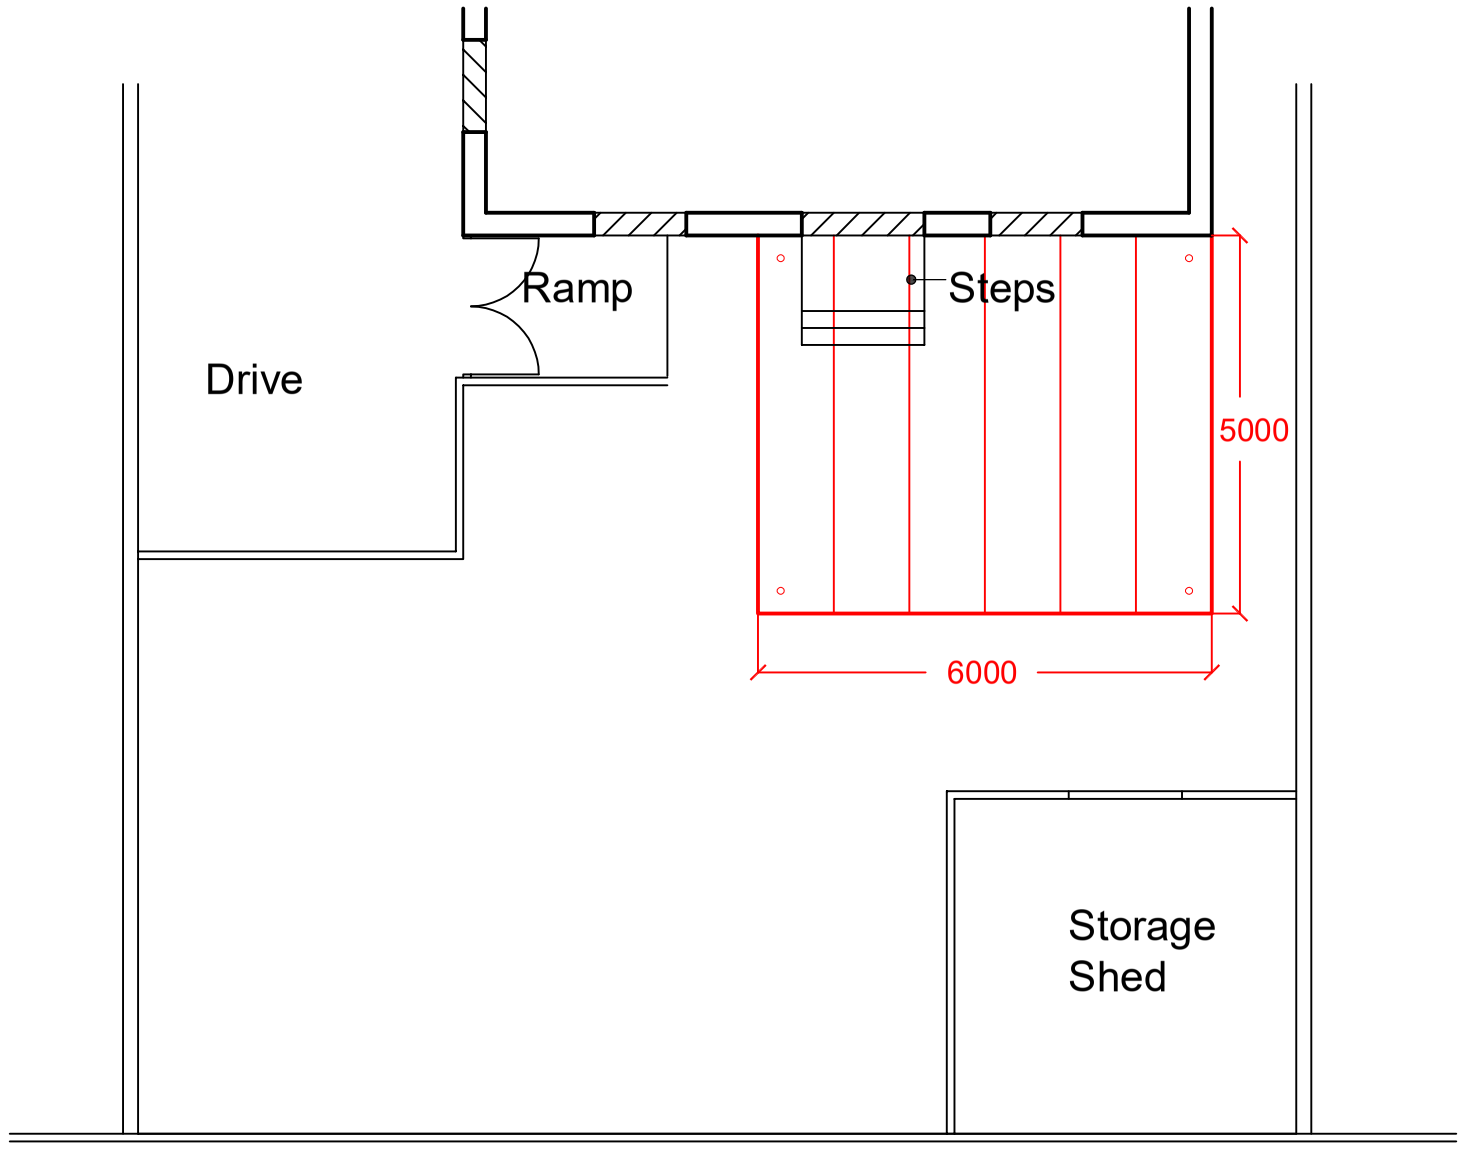


Proposed Site Plan

Job. Ref.	Dwg .No.	Rev.

FIGURED DIMENSIONS MUST BE TAKEN
NOT SCALED MEASUREMENTS.
ANY DISCREPANCIES IN THIS DRAWING
MUST BE REPORTED IMMEDIATELY TO
THE ARCHITECT.
CONTRACTORS MUST CHECK ALL
DIMENSIONS ON SITE.

NORTH

Job

Twyn Carmel Flying Start

Old Winch Fawr Rd,
Merthyr Tydfil
CF48 1PH

Title

Proposed Site Plan

Scale	1/100 @ A3
Date	October 2021
Drawn	
Checked	

Job. Ref.	Dwg .No.	Rev.
2021-069(TC)	04(P)	