



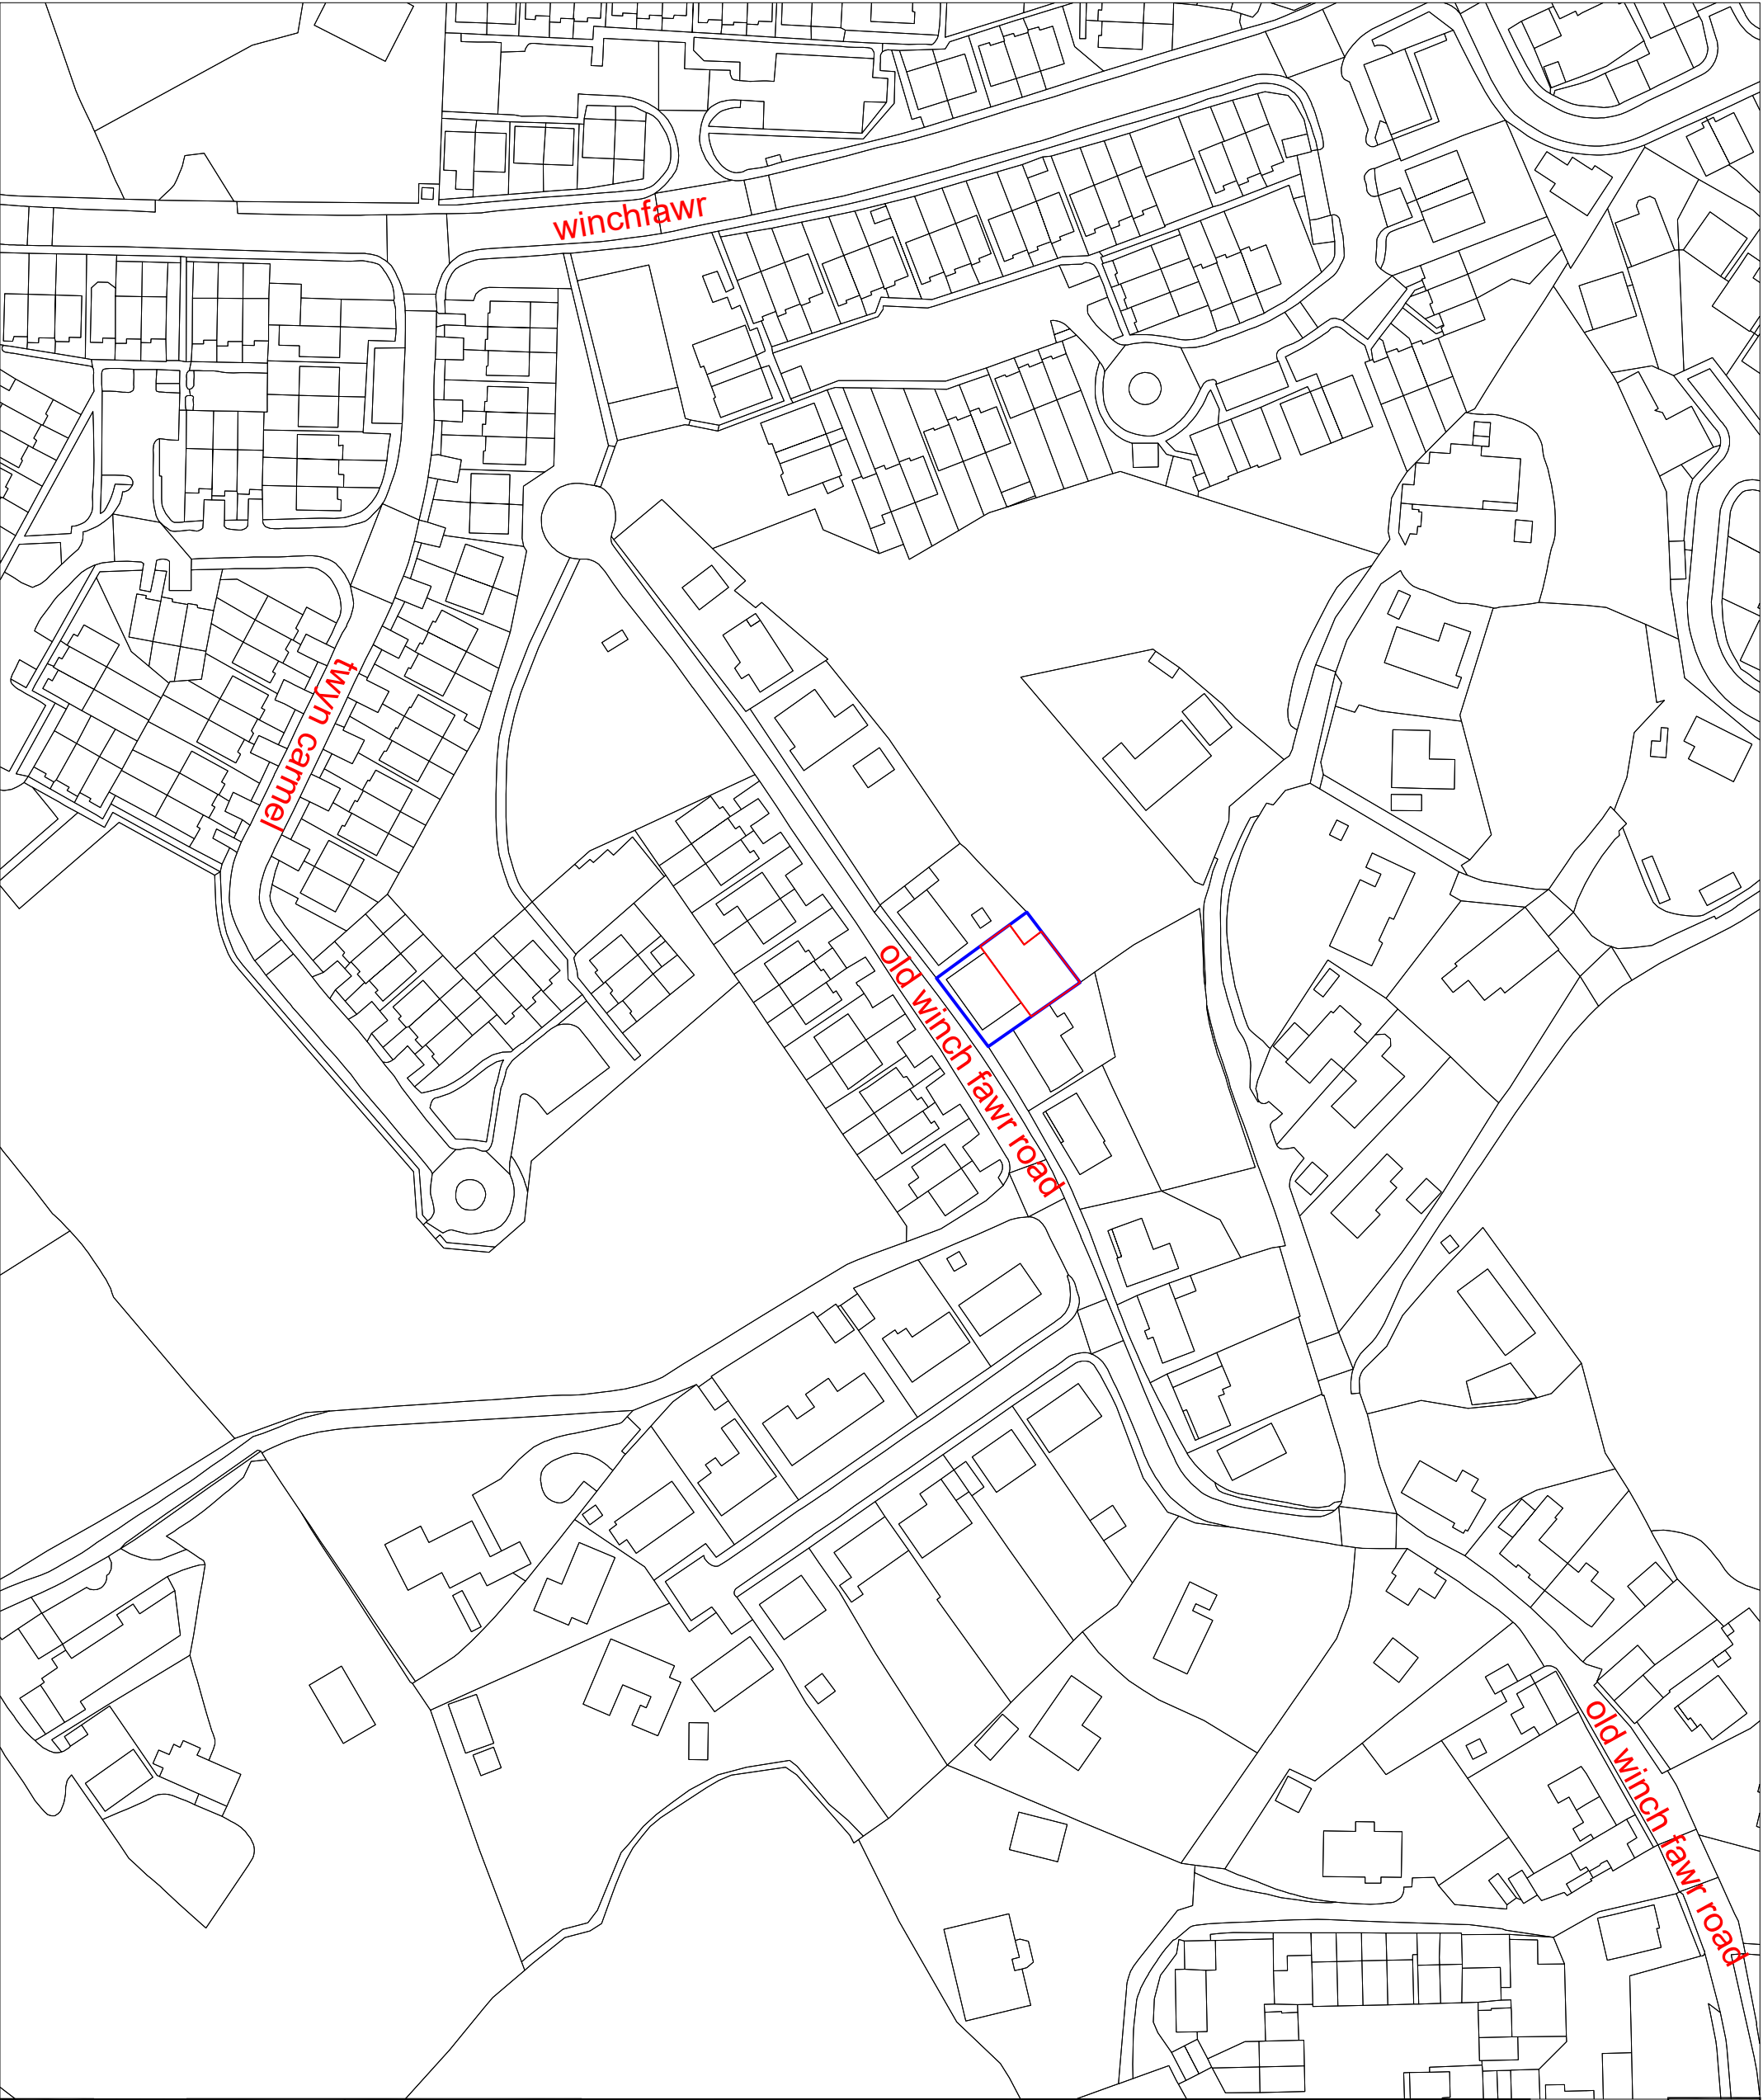

Job. Ref.	Dwg. No.	Rev.

FIGURED DIMENSIONS MUST BE TAKEN
NOT SCALED MEASUREMENTS.
ANY DISCREPANCIES IN THIS DRAWING
MUST BE REPORTED IMMEDIATELY TO
THE ARCHITECT.
CONTRACTORS MUST CHECK ALL
DIMENSIONS ON SITE.

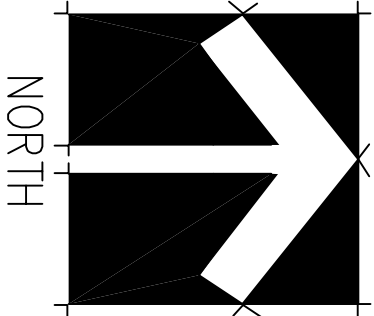

Job		
New Canopy		
Twyn Carnmei Flying Start		
Old Winch Fawr Rd,		
Merthyr Tydfil		
CF48 1PH		
Title		
Existing Location Plan 2		
Scale	1/1250 @ A3	
Date	October 2021	
Drawn		
Checked		
Job. Ref.	Dwg. No.	Rev.
2021-069(TC)	07(P)	