



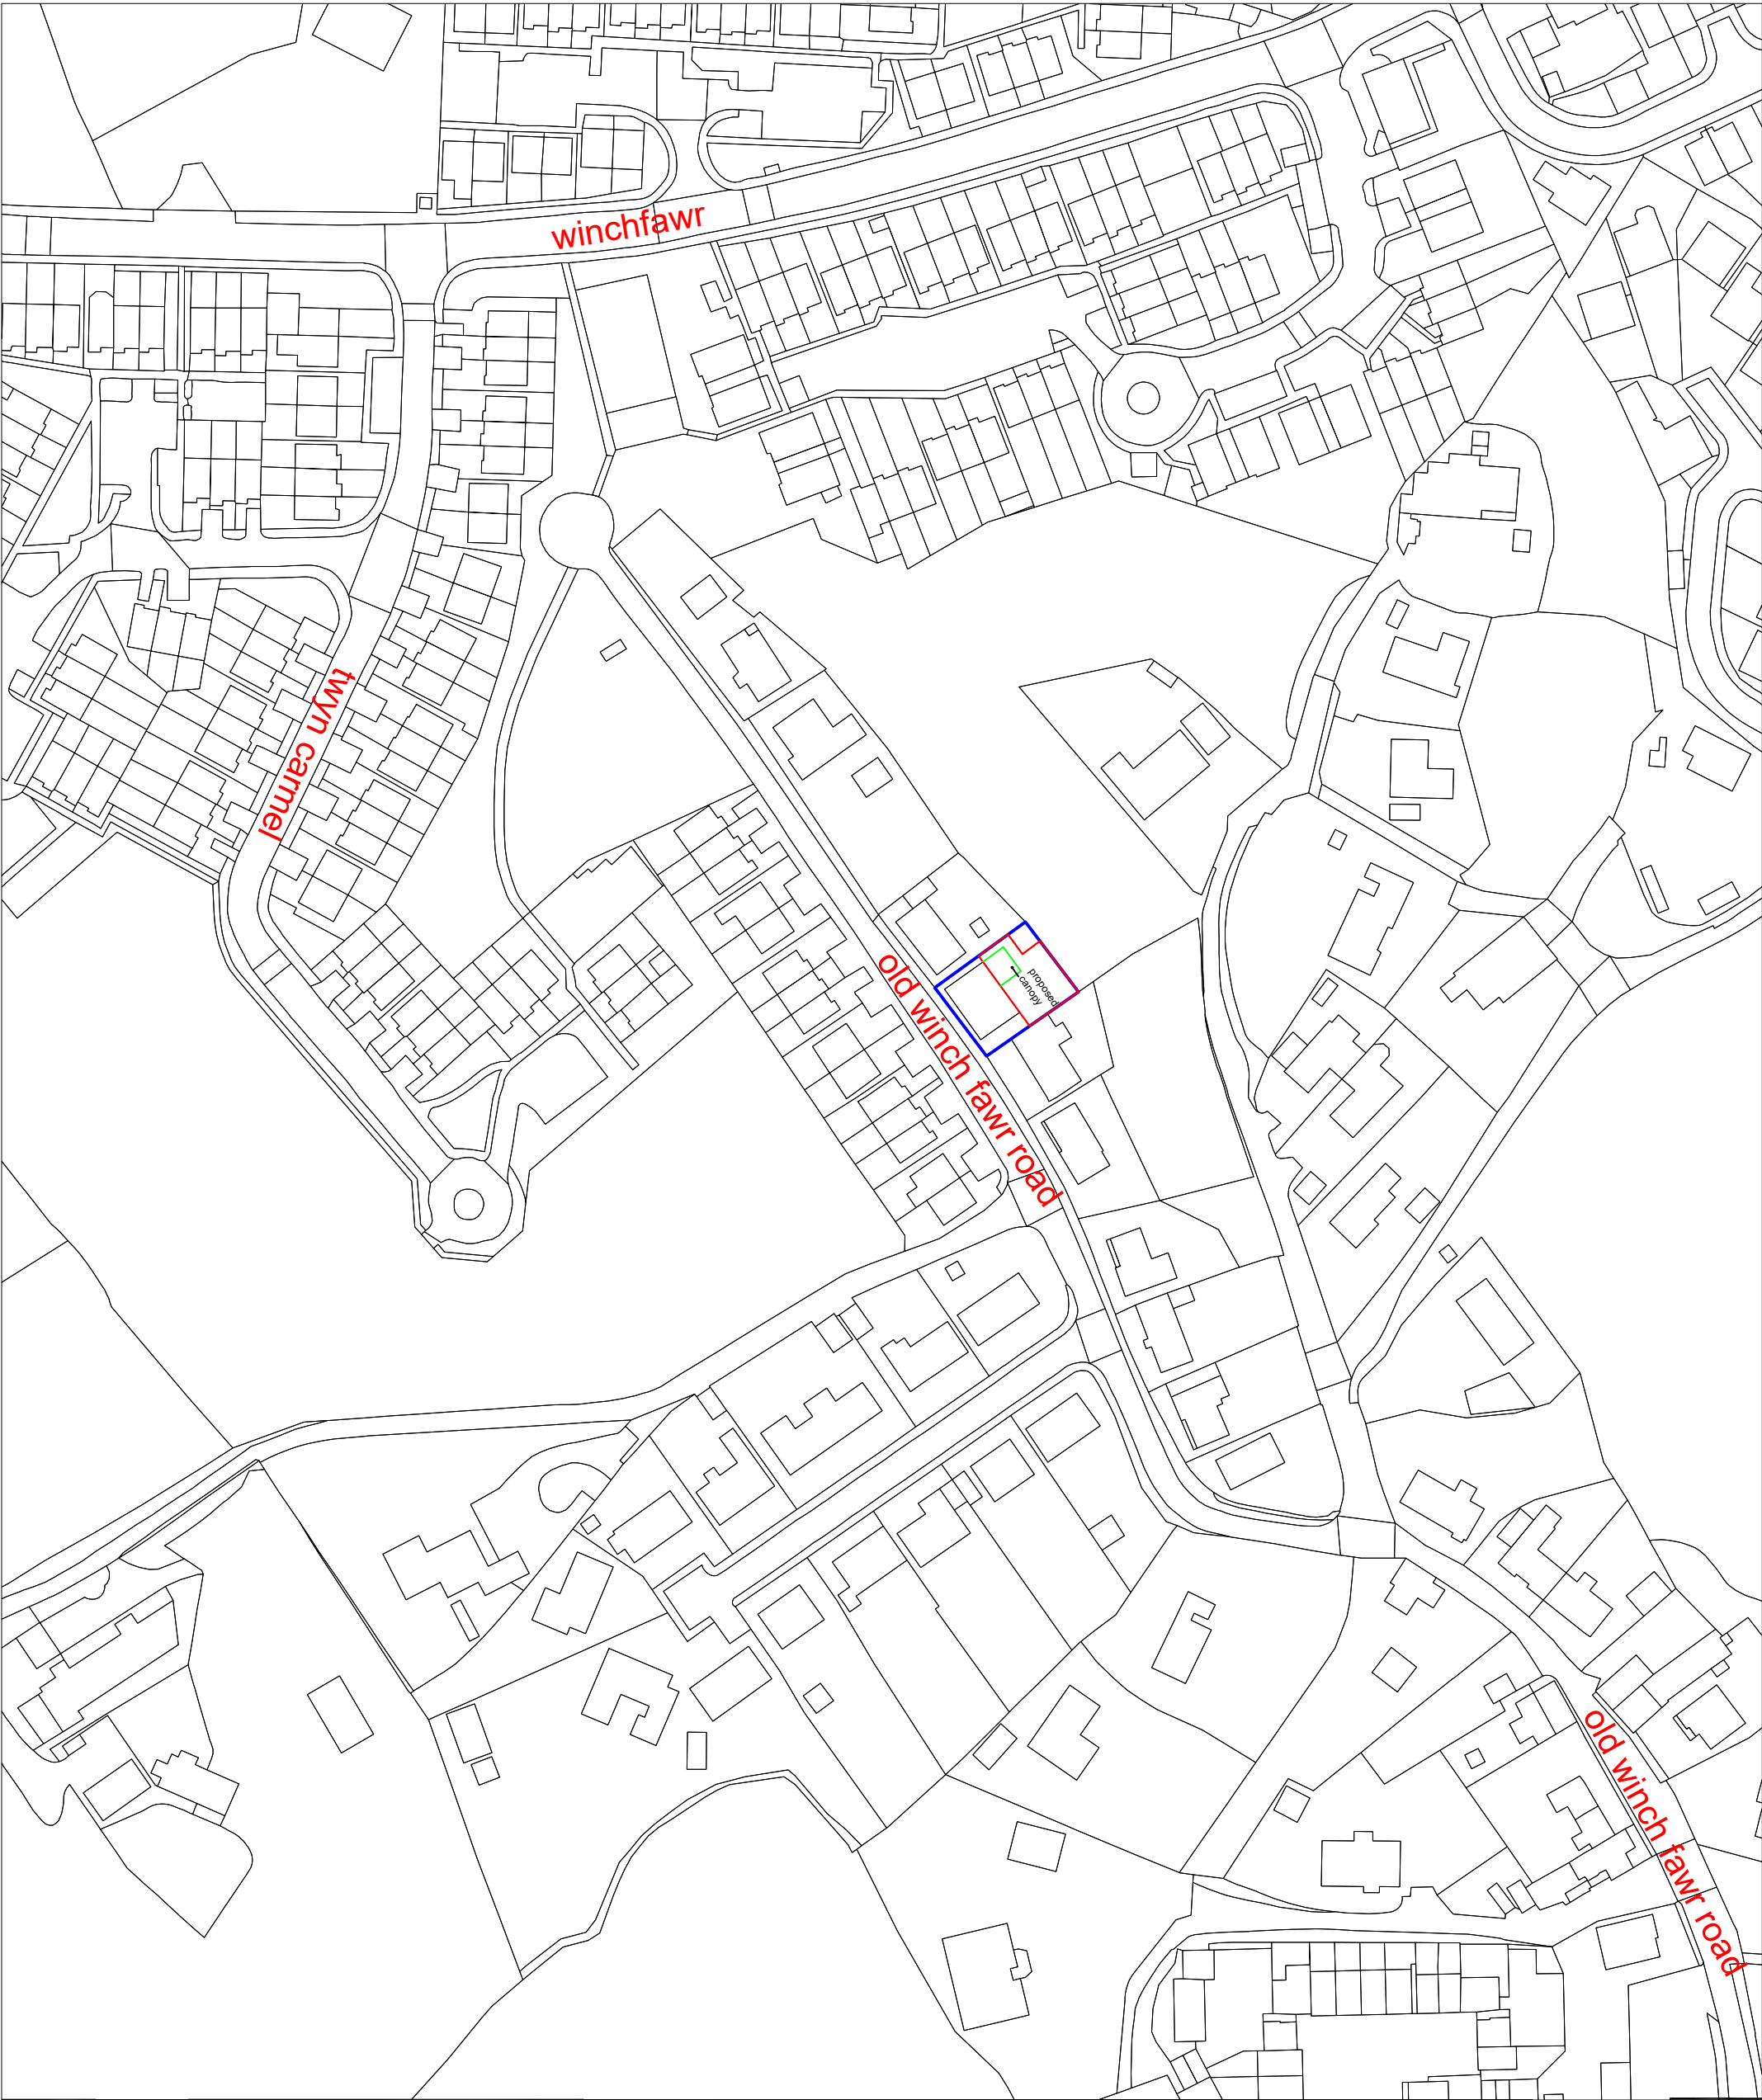

FIGURED DIMENSIONS MUST BE TAKEN
NOT SCALED MEASUREMENTS.
ANY DISCREPANCIES IN THIS DRAWING
MUST BE REPORTED IMMEDIATELY TO
THE ARCHITECT.
CONTRACTORS MUST CHECK ALL
DIMENSIONS ON SITE.

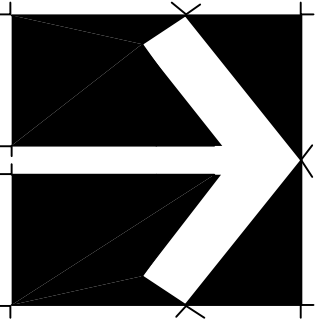

New Canopy
Twyn Carnel Flying Start
Old Winch Fawr Rd,
Merthyr Tydfil
CF48 1PH

Title
Proposed Location Plan 2

Scale	1/1250 @ A3	
Date	October 2021	
Drawn		
Checked		
Job. Ref.	Dwg. No.	Rev.
2021-069(TC)	09(P)	